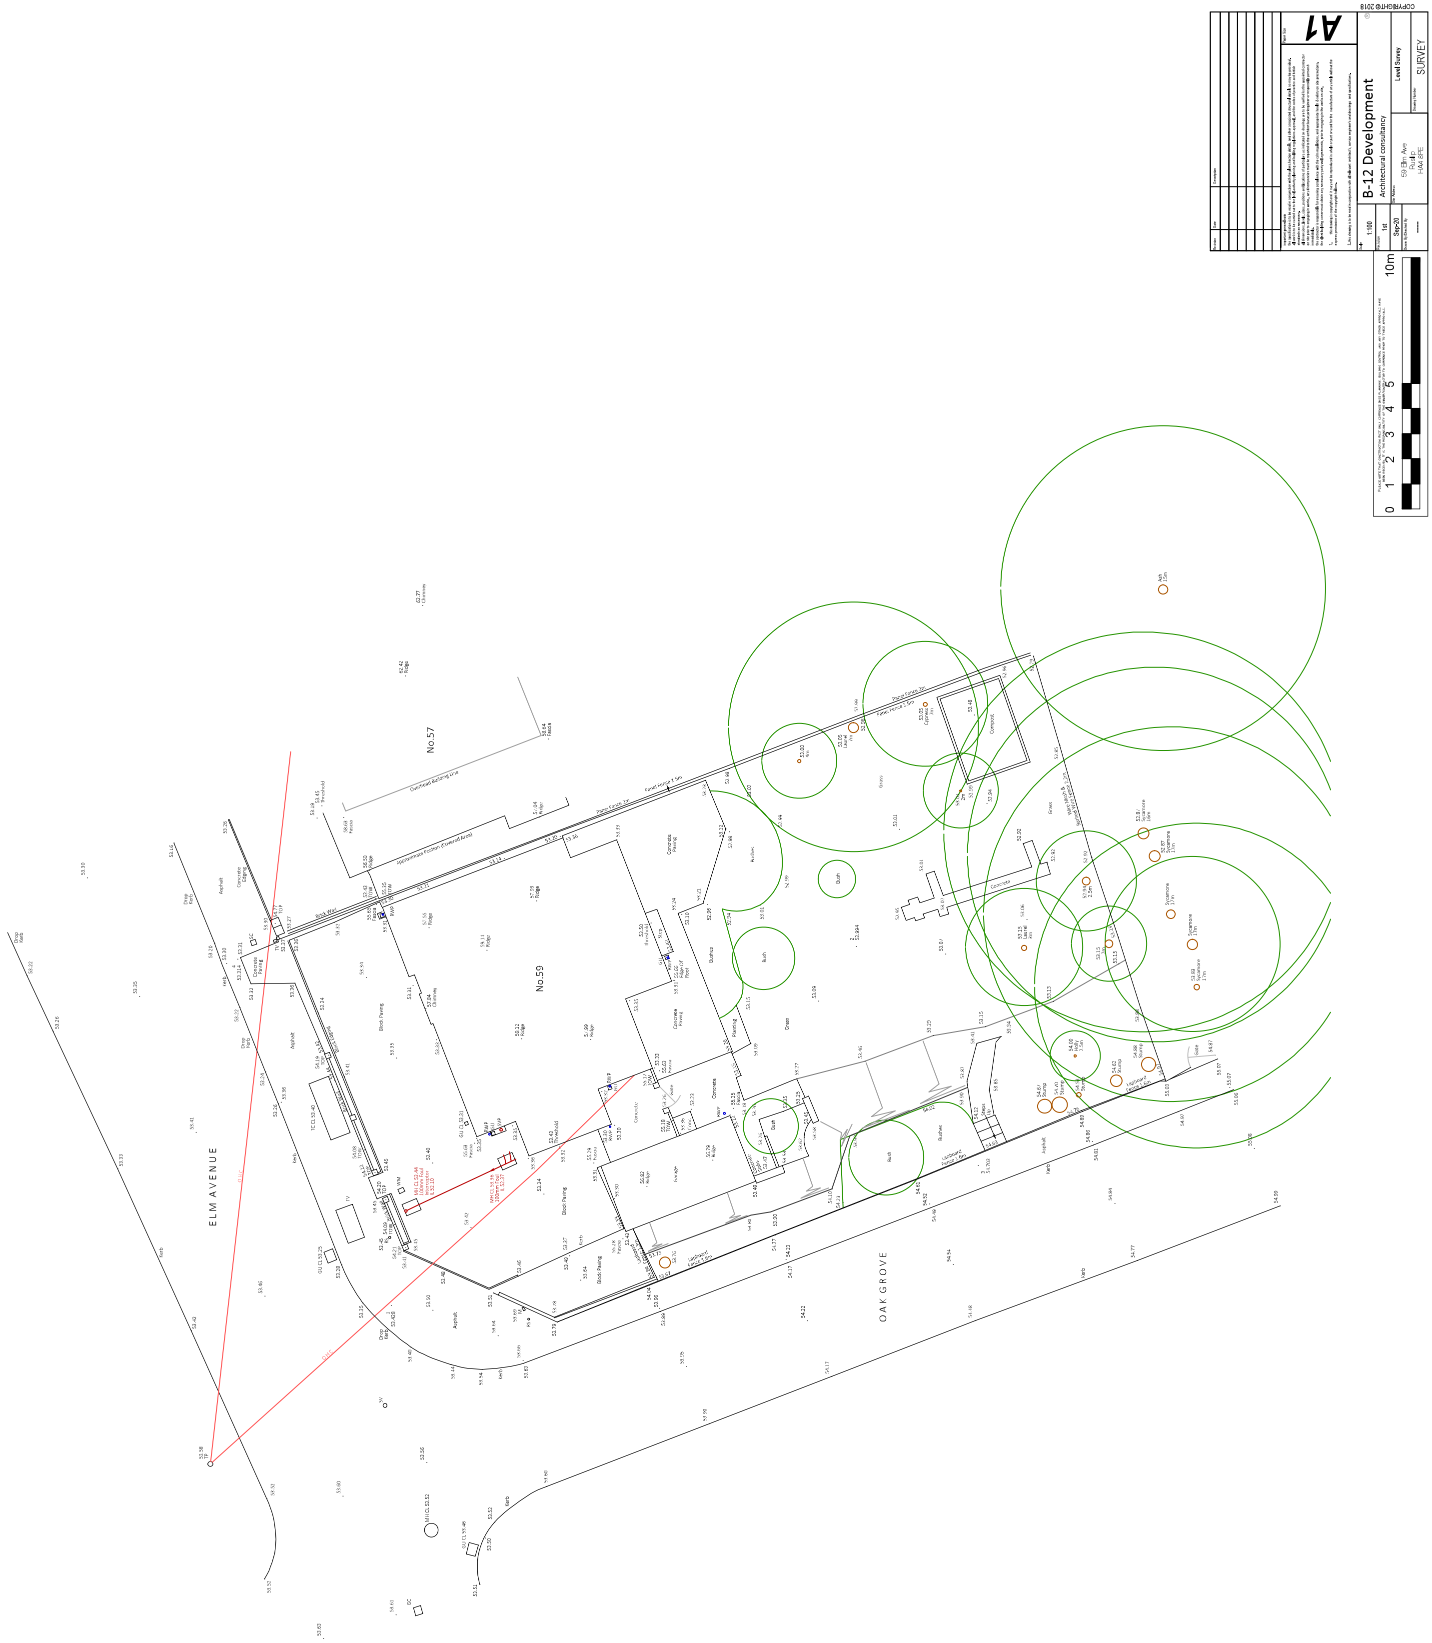

COPYRIGHT© 2018
A1
Paper Size
important general note
the specification is to be read in conjunction with the plans/section details, and other associated structural details as may be provided.
all work is to be carried out to the local authority planning and building regulations approval, and the codes of practice and british standards as necessary.
all dimensions, levels, sizes, positions and locations of particulars as indicated on drawings are to be verified by the appointed contractor on site prior to engaging in works. any discrepancies must be reported to the architect/surveyor/engineer or responsible person immediately.
the contractor is responsible for ensuring compliance with the cdm regulations, and appropriate health & safety on site precautions.
the client/building owner must obtain any necessary party wall agreements, prior to engaging in the works on site.
1. this drawing is copyright and it may not be reproduced in whole or part or used for the manufacture of any article without the express permission of the copyright holders.
3. this drawing is to be read in conjunction with all relevant architect's, service engineer's and drawings and specifications.
Revision
Date
Description
B-12 Development
Architectural consultancy
Scale
1:100
Revision
1st
Sep-20
Drawn By/Checked By

Site Address
59 Elm Ave
Ruslip
HA4 8PE
Level Survey
Drawing Number
SURVEY
0 1 2 3 4 5 10m
No.59
No.57
ELM AVENUE
OAK GROVE