



NOTES: THIS DRAWINGS AND WORKS SHOWN ARE THE COPYRIGHT OF NORTHPOINT PLANNING AND LICENSING SERVICES AND MAY NOT BE REPRODUCED EXCEPT WRITTEN PERMISSION. ALL FIGURED DIMENSIONS TO BE CHECKED ON SITE PRIOR TO CONSTRUCTION.

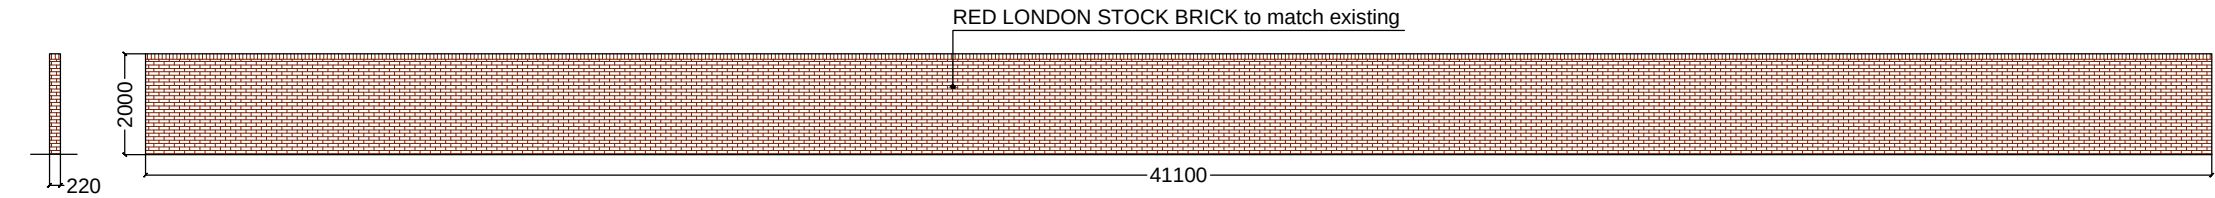

Proposed Boundary Wall (double brick)
will be connected to existing brick wall

Proposed West Boundary Wall of No.54
1:150 @A3

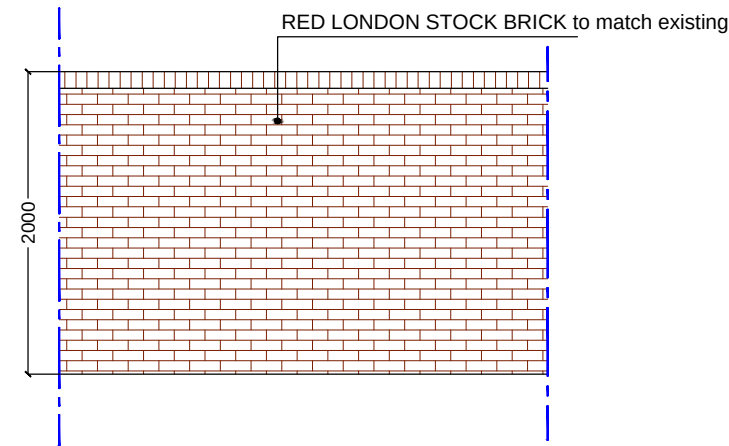

Part of Proposed West Boundary Wall of No.54
1:50 @A3



11 Gatward Close
London N21 1AS
Mob: 07886442304
info@northpointuk.co.uk
www.northpointuk.co.uk

Project			
54-56 Ashford Avenue Hayes UB4 0NA			
Proposal/ Project			
Part single part two storey rear and side extension, front porch, boundary wall			
Drawings			
Proposed Boundary Brick Wall to No.54			
Drawing Status			
Scale 1:150 @ A3 1:50 @ A3	Drawn H.E.	Checked	Date 14/12/2020
Drawing/Job No NP-2019-02-28-016			Revision 1.5