



4 3 2 1 0 1:50 Scale Bar 1:100 0 1 2 3 4 5 6 7 8 9 10

Scales (on A3)
Plan 1:50
Elevation 1:100

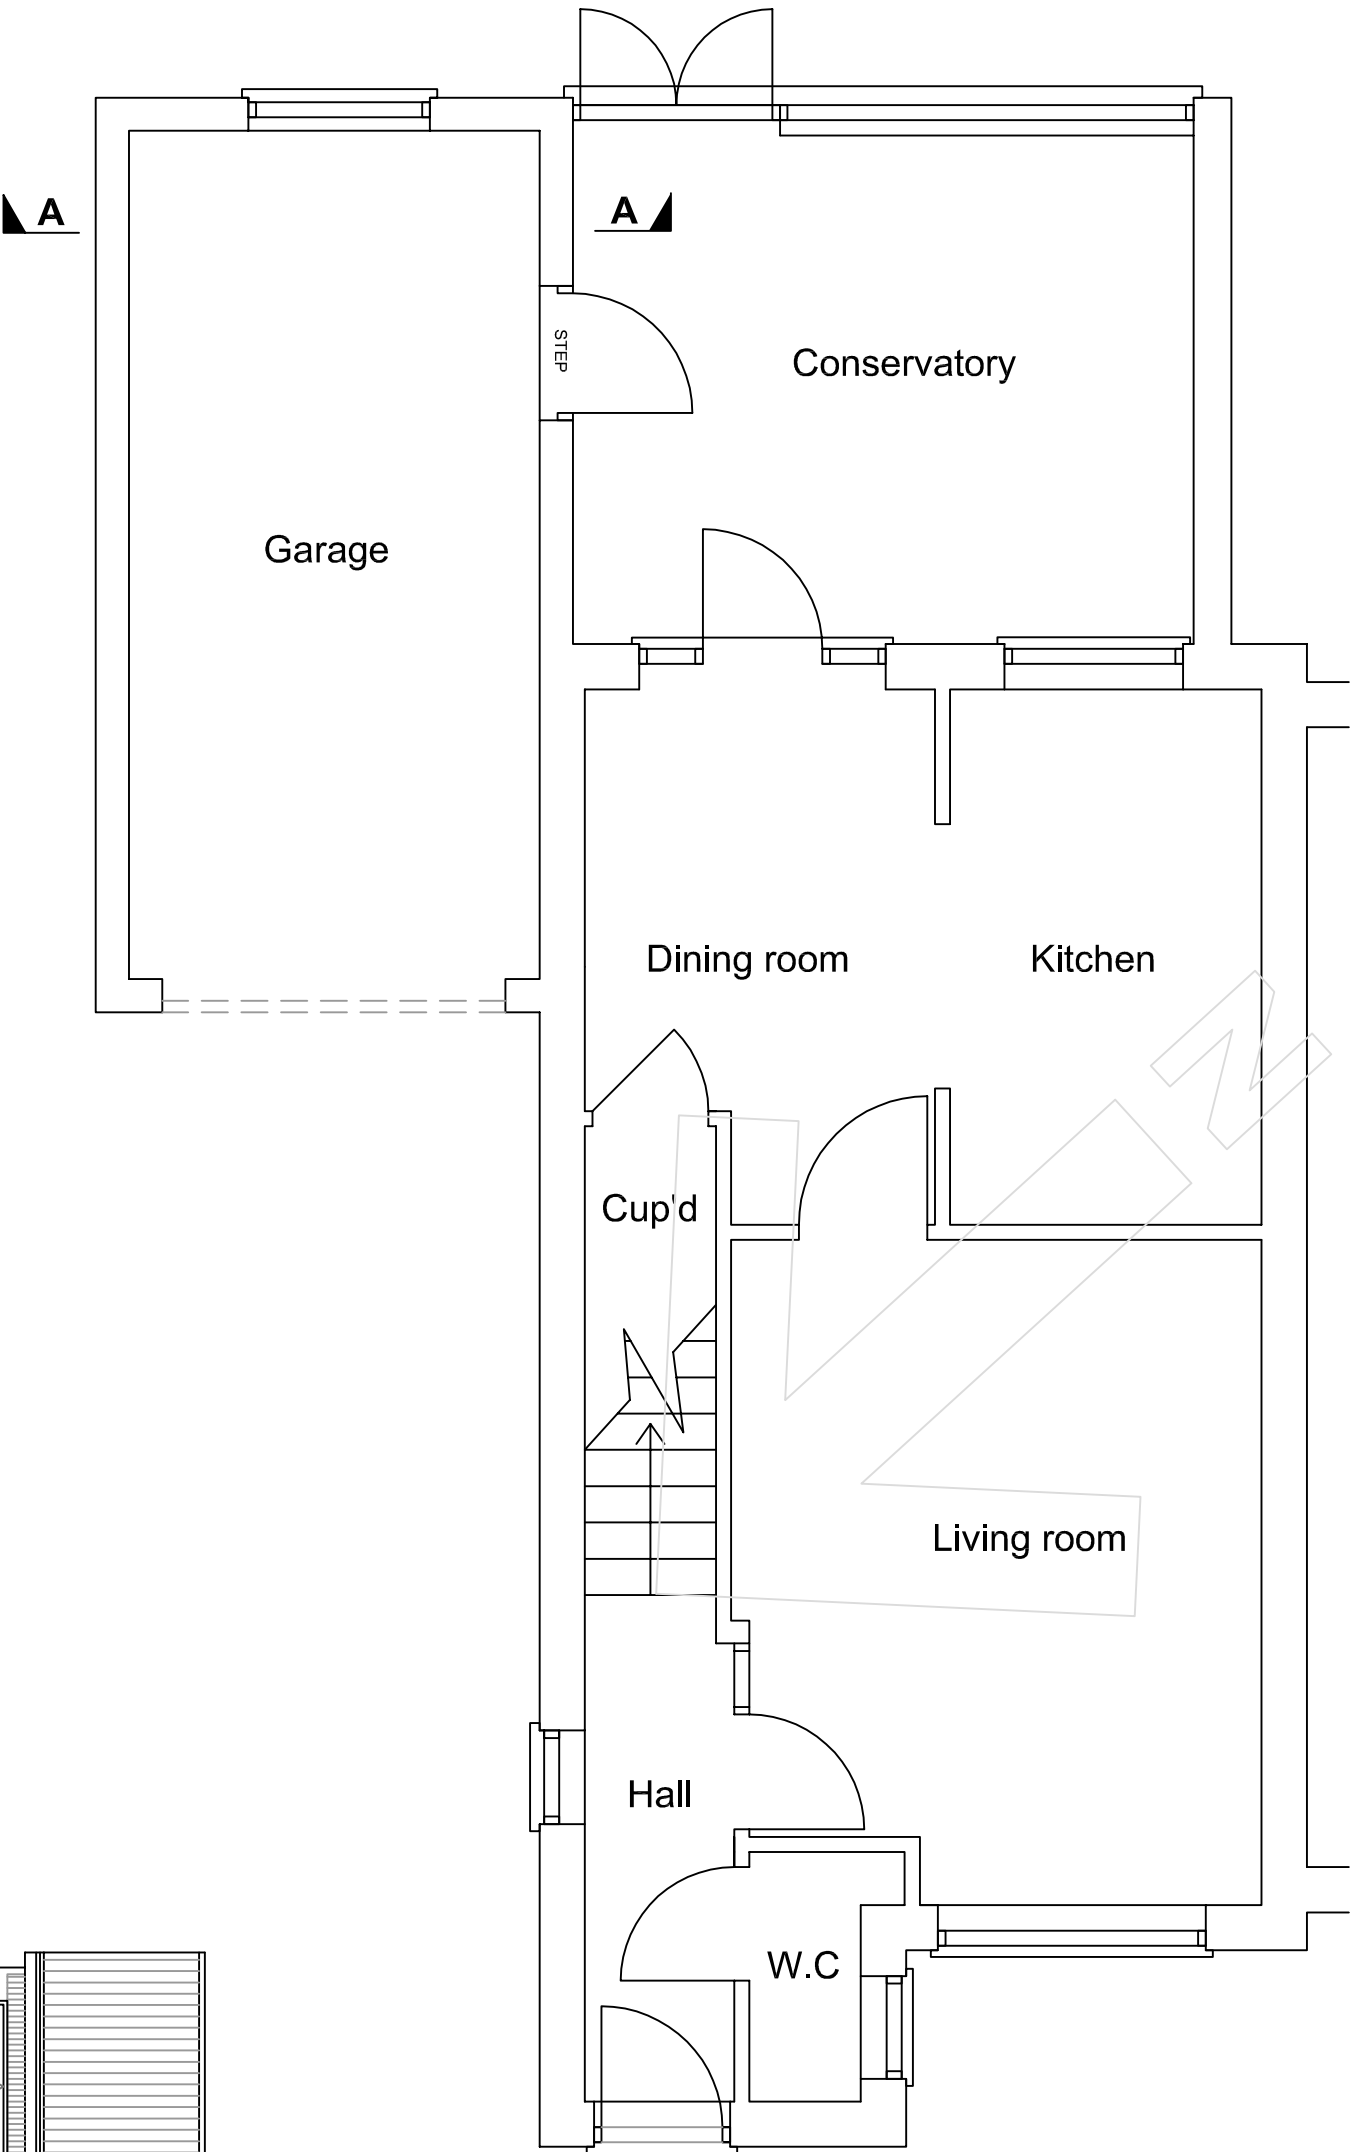

NOTES:
This drawing is the copyright of Anglian Home Improvements and must not be reissued, loaned or copied without their consent.
All dimensions are in millimetres (mm) unless noted otherwise. For construction purposes, use figured dimensions only or verify on site.
For planning purposes, it is sufficient to scale from this drawing using the scale bar provided.
This drawing is to be read in conjunction with the Existing and Proposed drawing and standard notes.

NEW EXTERIOR WINDOWS & DOORS
The windows / doors selected are Anglian products.
Unless you have Anglian product already installed, the new windows will not match the profile of the property's existing windows; the colour of the new Anglian product will also not match the property's existing windows as these will have been subject to discolouration due to weathering etc.

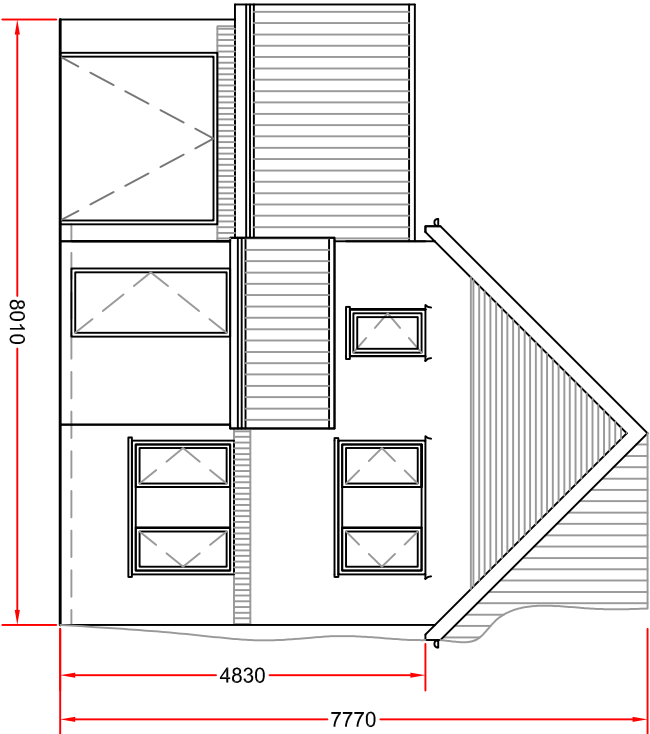

FRONT ELEVATION

EXISTING PLAN

CONTRACT No.: 097/07558-01

date: 04-05-2012

PROPOSED: GARAGE CONVERSION
AT: (INSTALLATION ADDRESS)
21 HEATHERFOLD WAY
PINNER
MIDDLESEX
HA5 2LG
FOR:..... MRS STILES

Anglian
Home Improvements
GARAGE CONVERSION

TELEPHONE: 0845 437 3592
FACSIMILE: 01603 480101
VERSION: 09/02/09