




Produced 10/05/2012 from the Ordnance Survey
National Geographic Database and incorporating
surveyed revision available at this date. © Crown
Copyright 2012

Reproduction in whole or in part is prohibited without
the prior permission of Ordnance Survey

Ordnance Survey and the OS Symbol are registered
trademarks of Ordnance Survey, the national mapping
agency of Great Britain.

The representation of a road, track or path is no
evidence of a right of way.

The representation of features as lines is no evidence
of a property boundary.

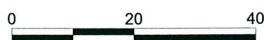


Scale 1:1250


Supplied By: **Anglian Conservatories**

Serial number: 001041306

Plot Centre Coordinates: 509759, 189673

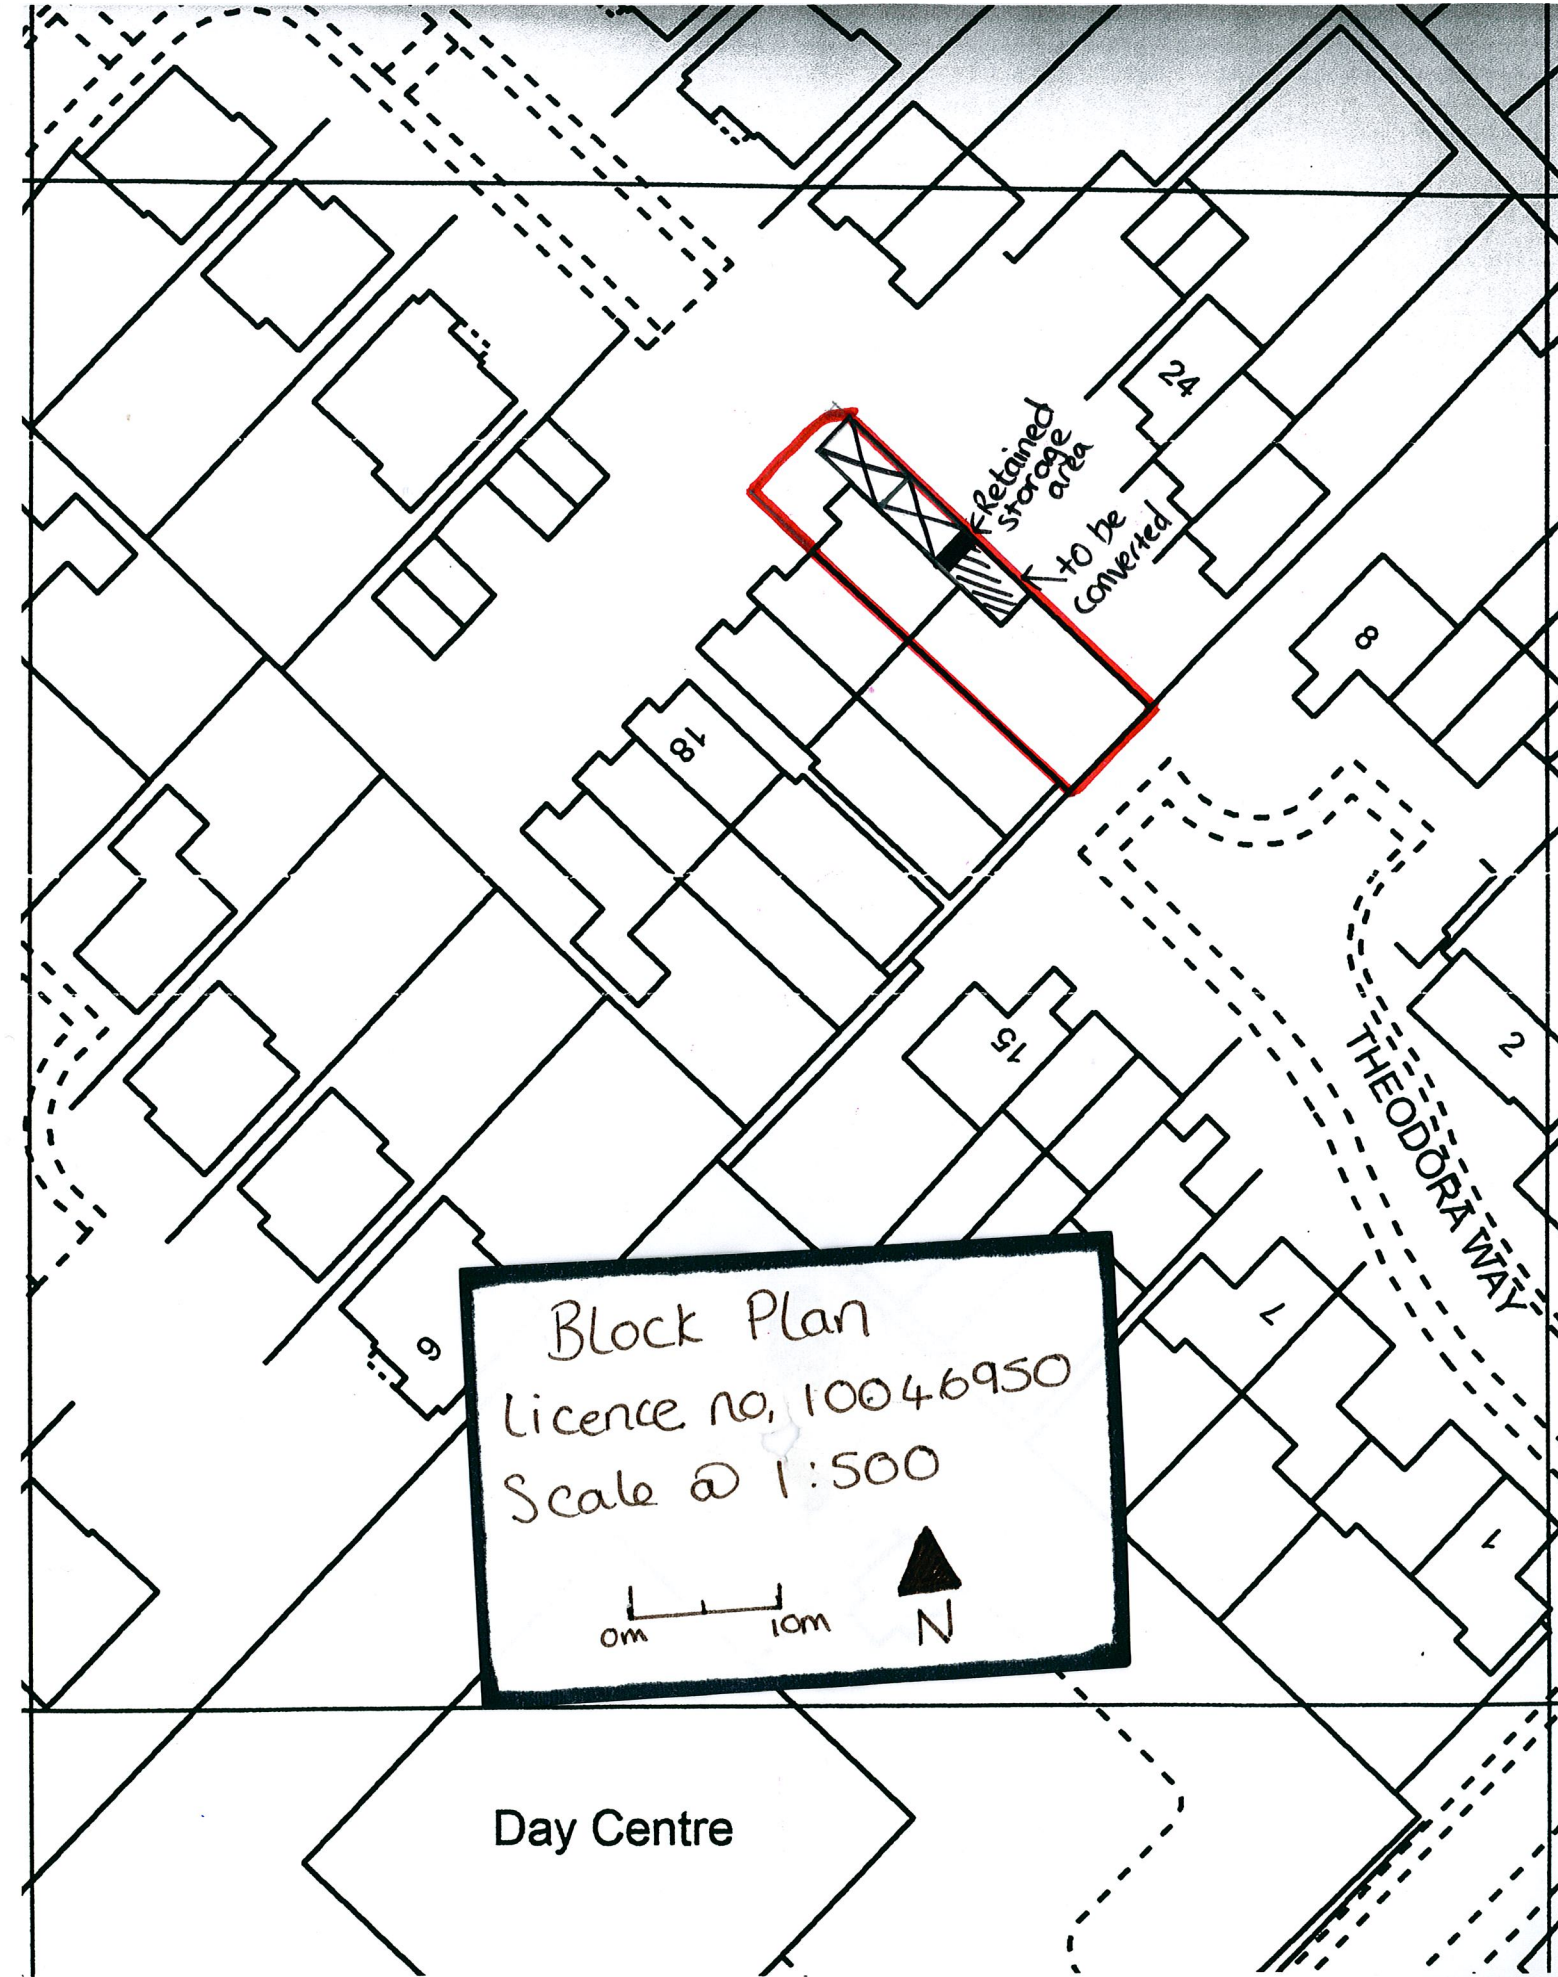

Block Plan
Licence no, 10046950
Scale @ 1:500

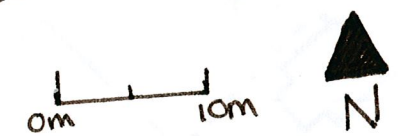

Day Centre