



Proposed 3D View Front

1

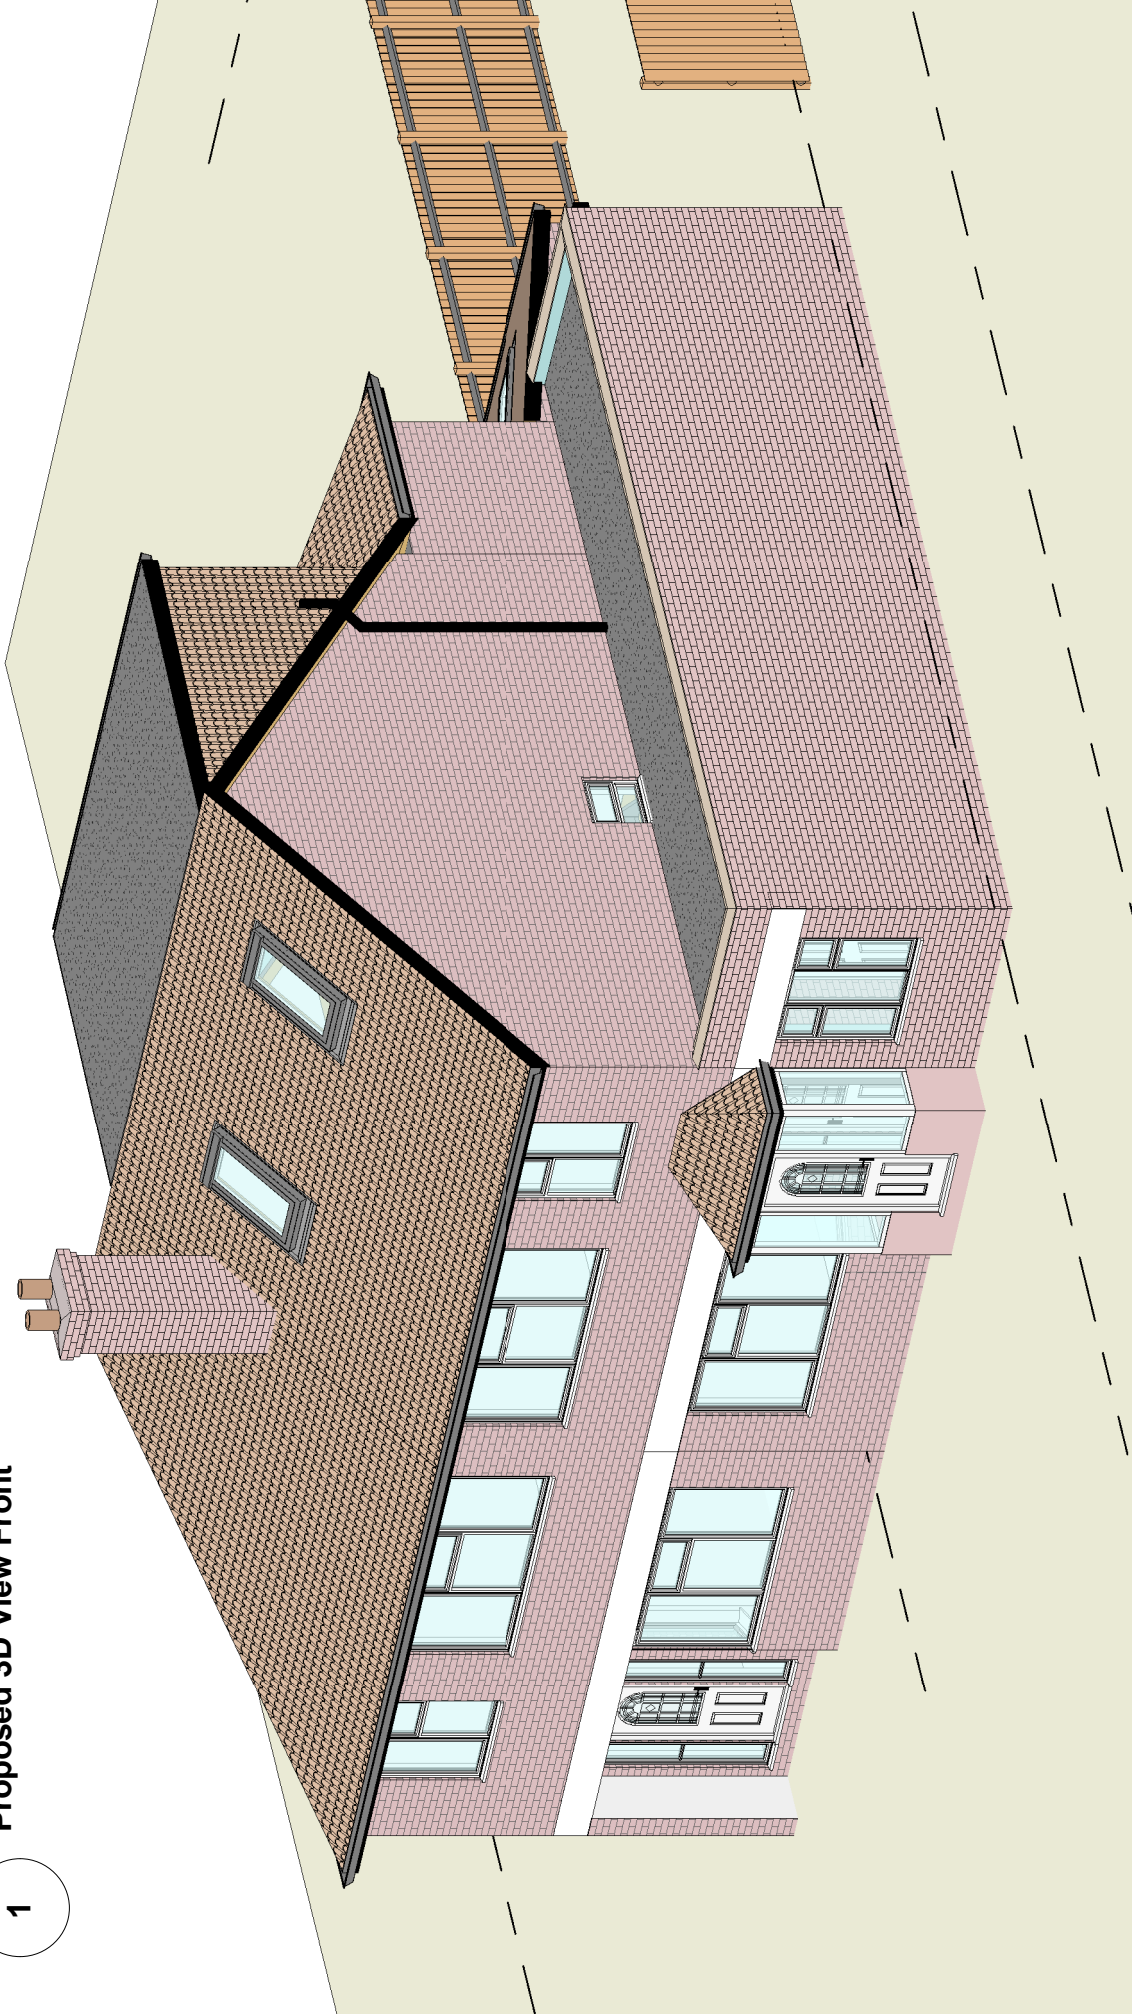

Proposed 3D View Rear

2

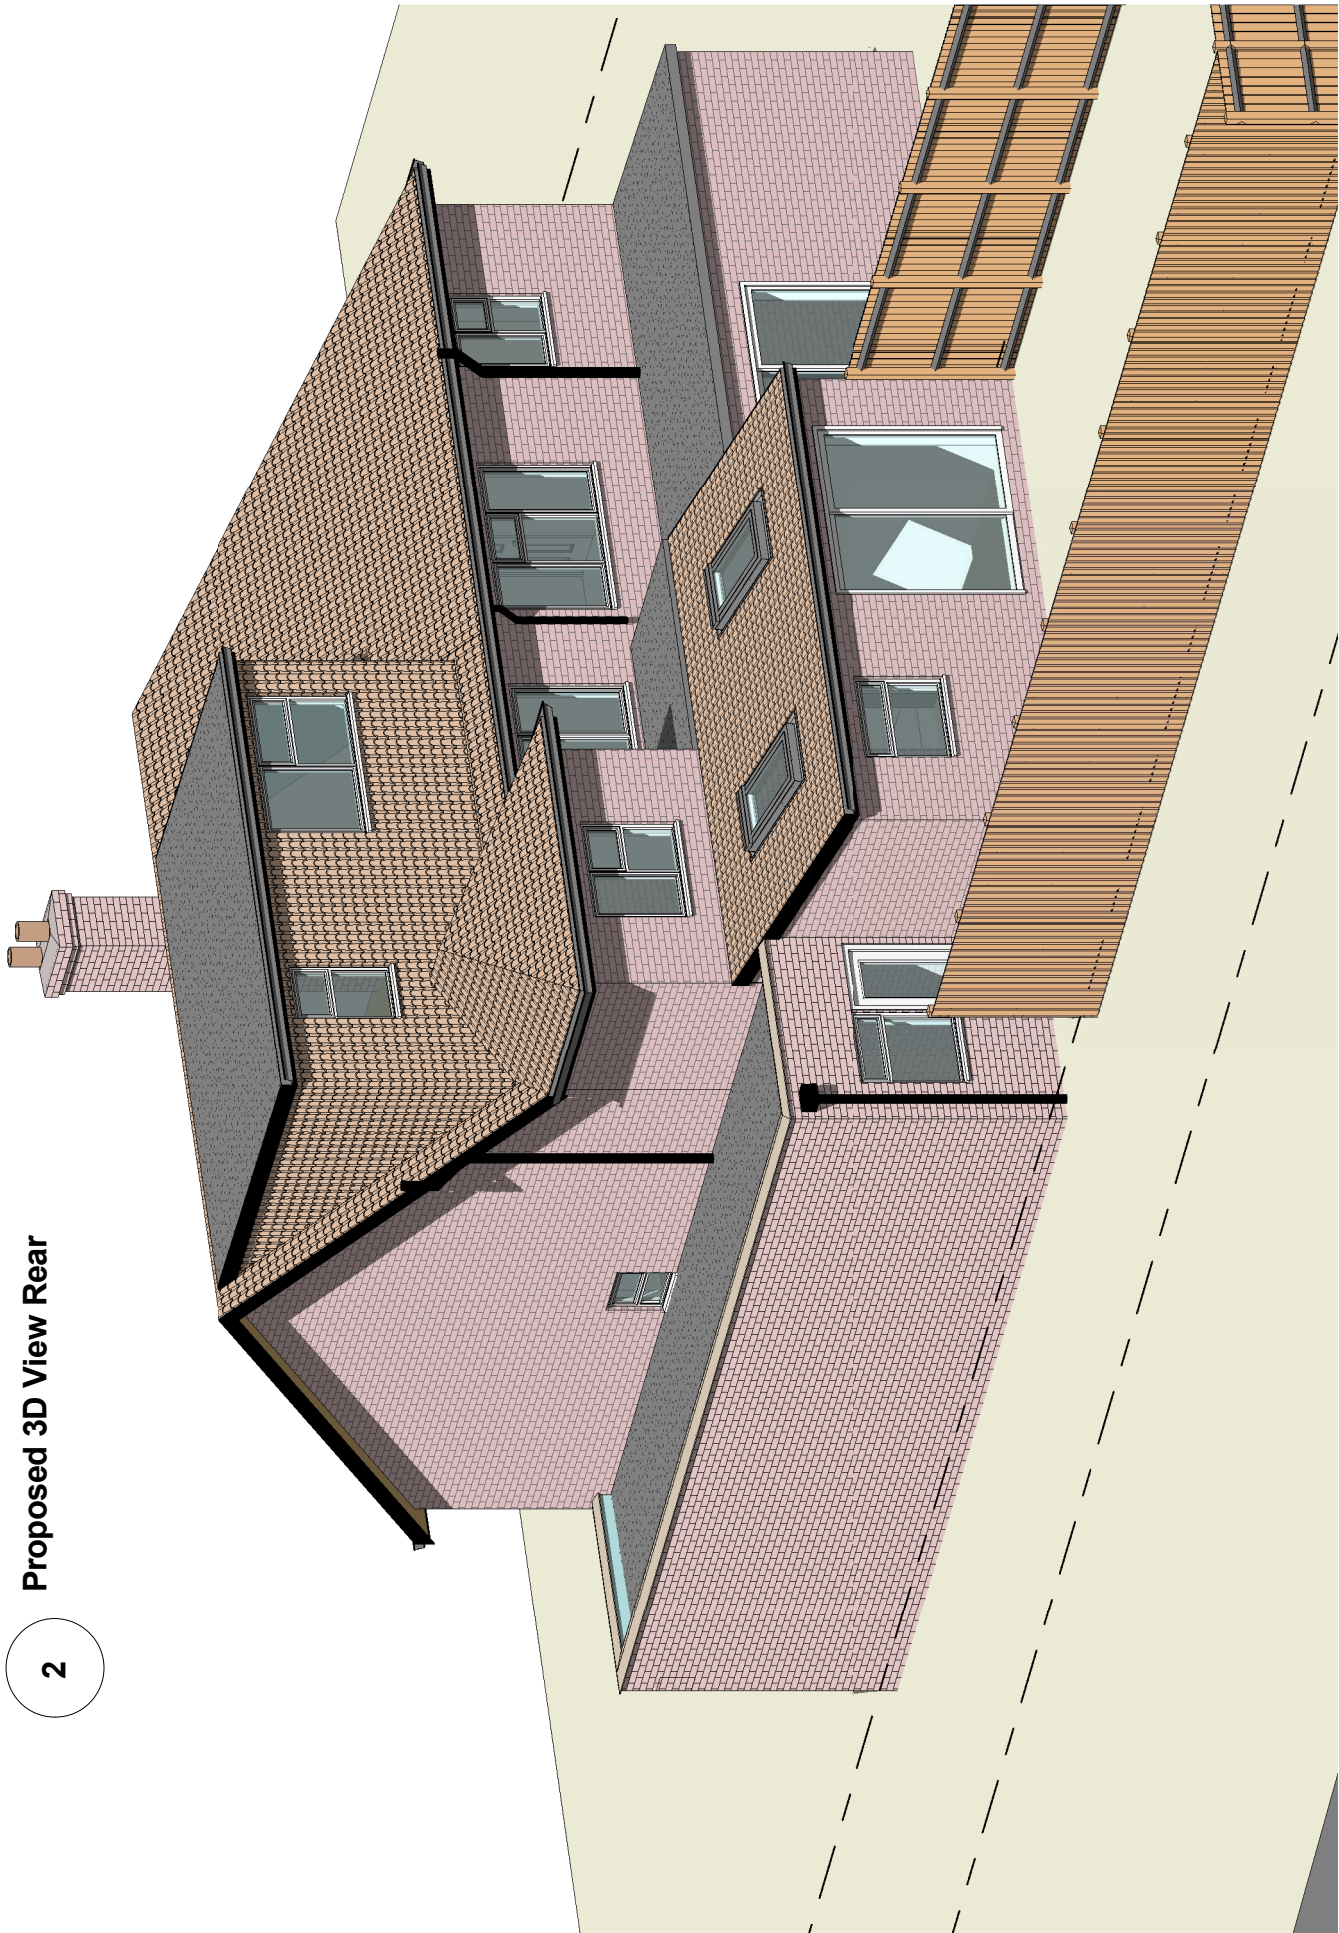

Site
21 FORRIS AVENUE
HAYES UB3 2AS

Project name

Single Storey Side Extension

Sheet Name

Proposed 3D Views

ASM Architectural Services

asm03@hotmail.co.uk

Scale @ A3

Owner

Drawn By

Checked by

Checker

A220

Project number 18/017

No.

Description

Date