


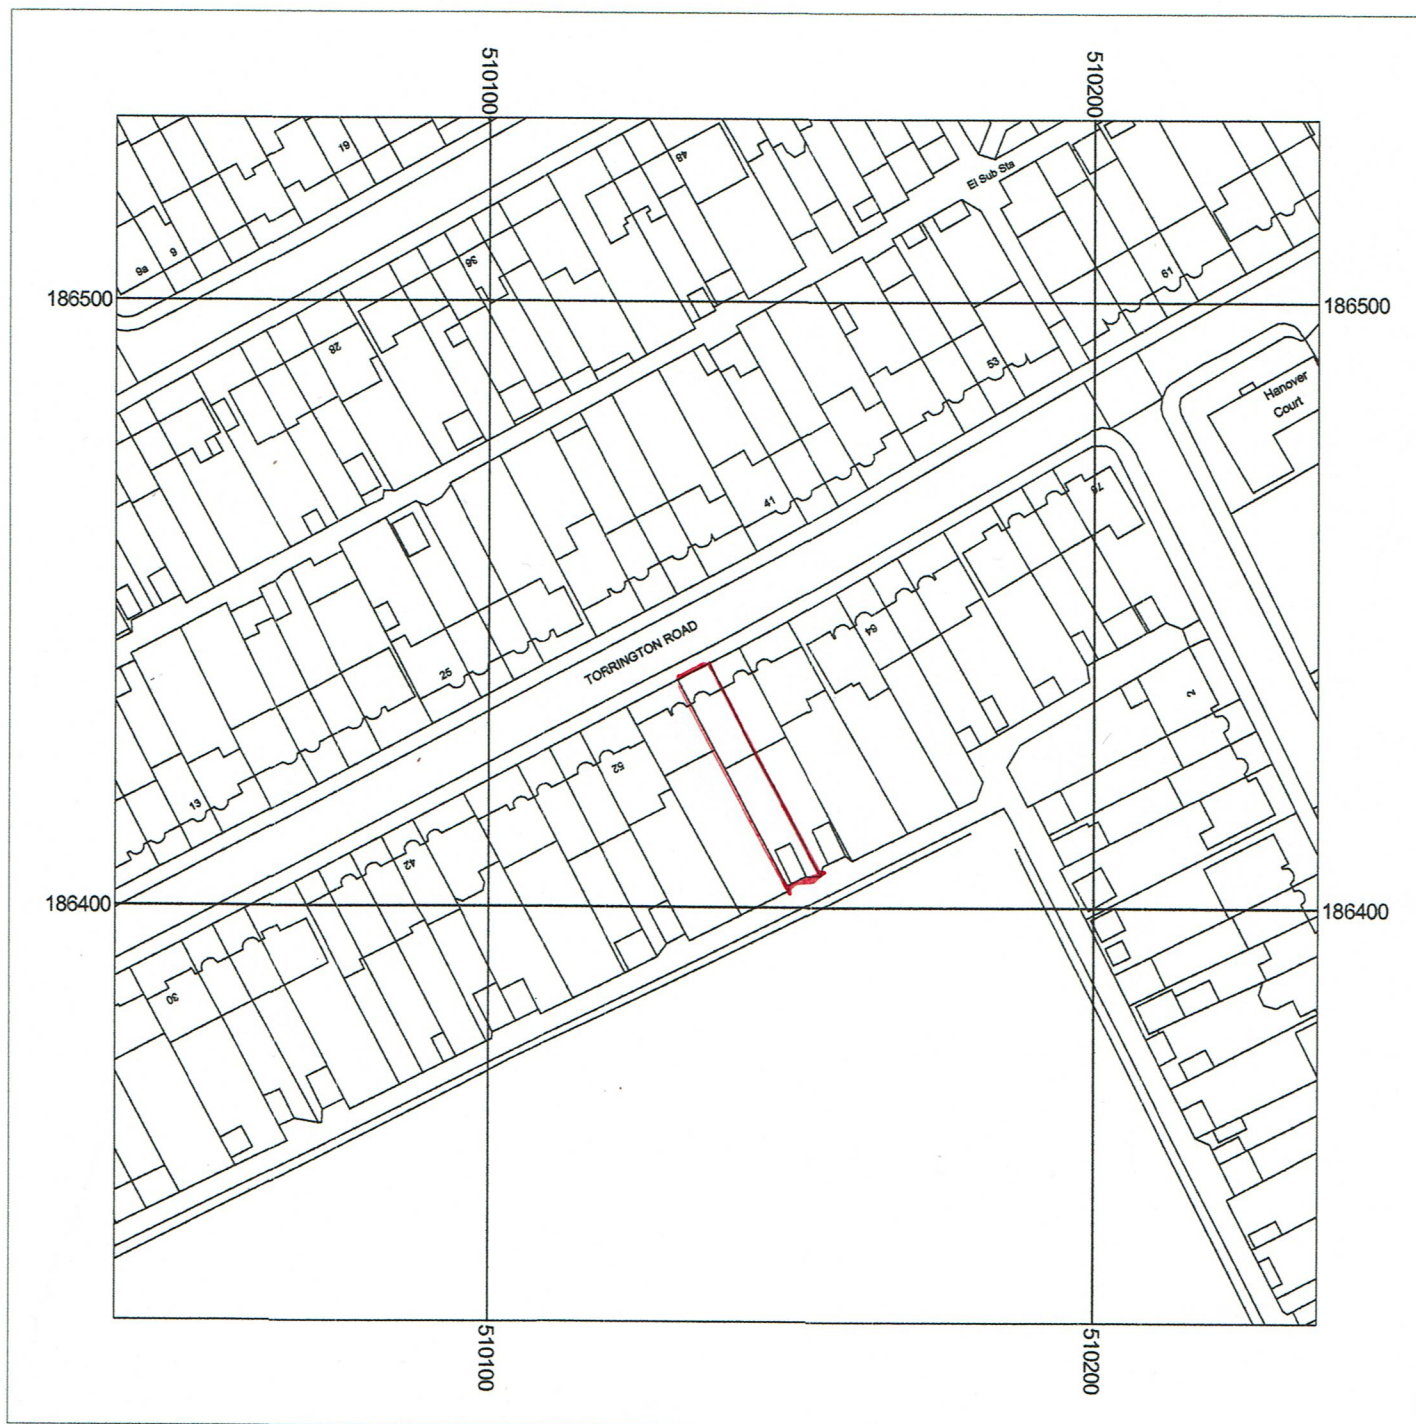

Metres
0 5 10 20 30 40 50

Scale: 1:1250



56 Torrington Road
Ruislip
HA4 0AT

Supplied by: National Map Centre
License number: 100031961
Produced: 18/02/2019
Serial number: 2082829

Plot centre co-ordinates: 510138,186431
Download file: pottle_56torrington.zip
Project name: pottle_56torrington