


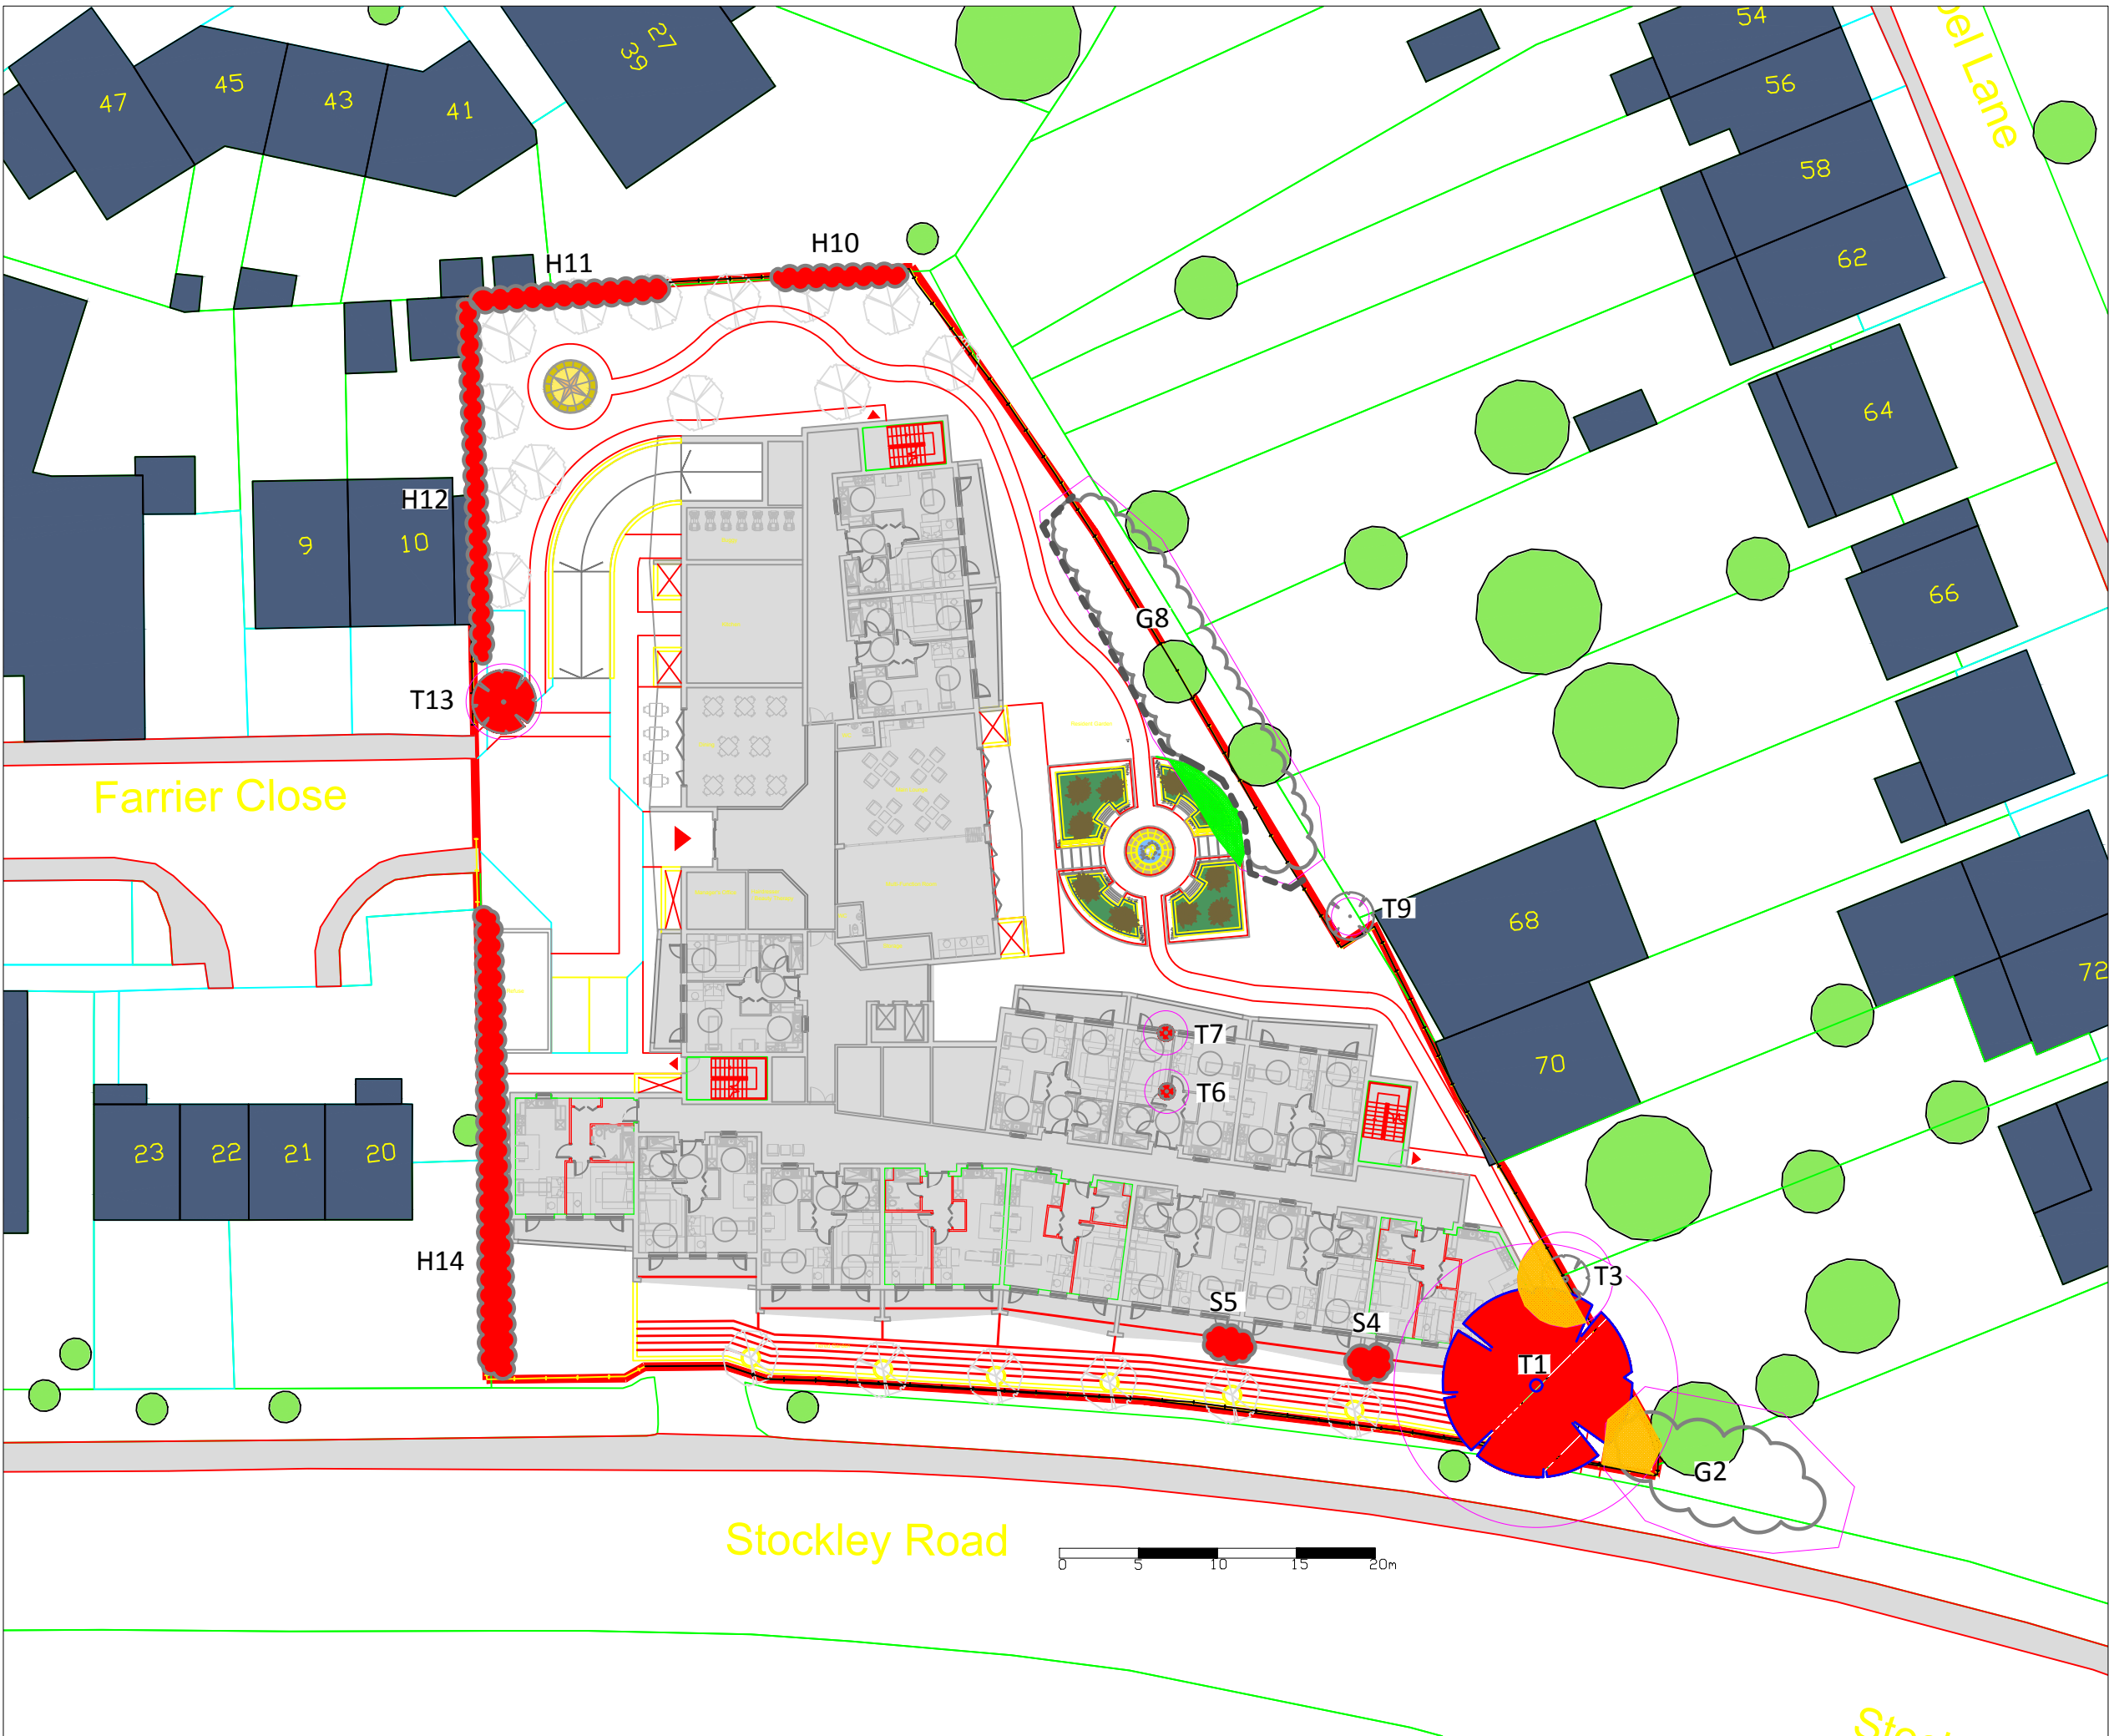

Key

Category A - trees of high quality and value

Category B - trees of moderate quality and value

Category C - trees of low quality and value

Category U - trees of unsuitable for retention

Root protection area

Trees to be removed

Tree protective barriers

Ground protection

Area requiring a special consideration - refer to report

Some trees are not plotted on the survey plan (Dec 2011), therefore, location of some trees are not accurate.

This drawing was produced in colour - a monochrome copy should not be relied upon. Contractors must check all dimensions on site. Any discrepancies must be reported to the arboricultural consultant before proceeding. ©SES 2015.



Unit 1, Sudbury Stables
Downham, Essex CM11 1LB

Phone: 01268 711021
Website: www.ses-eco.co.uk

Site	Parkview, Hillingdon		
Client	London Borough of Hillingdon		
Drawing title	Tree Survey & Protection Plan		
Drawing no.	1	Scale	1:400@A3
		Date	11.08.15
Revision	-	Drawn by	MB
		Orientation	