
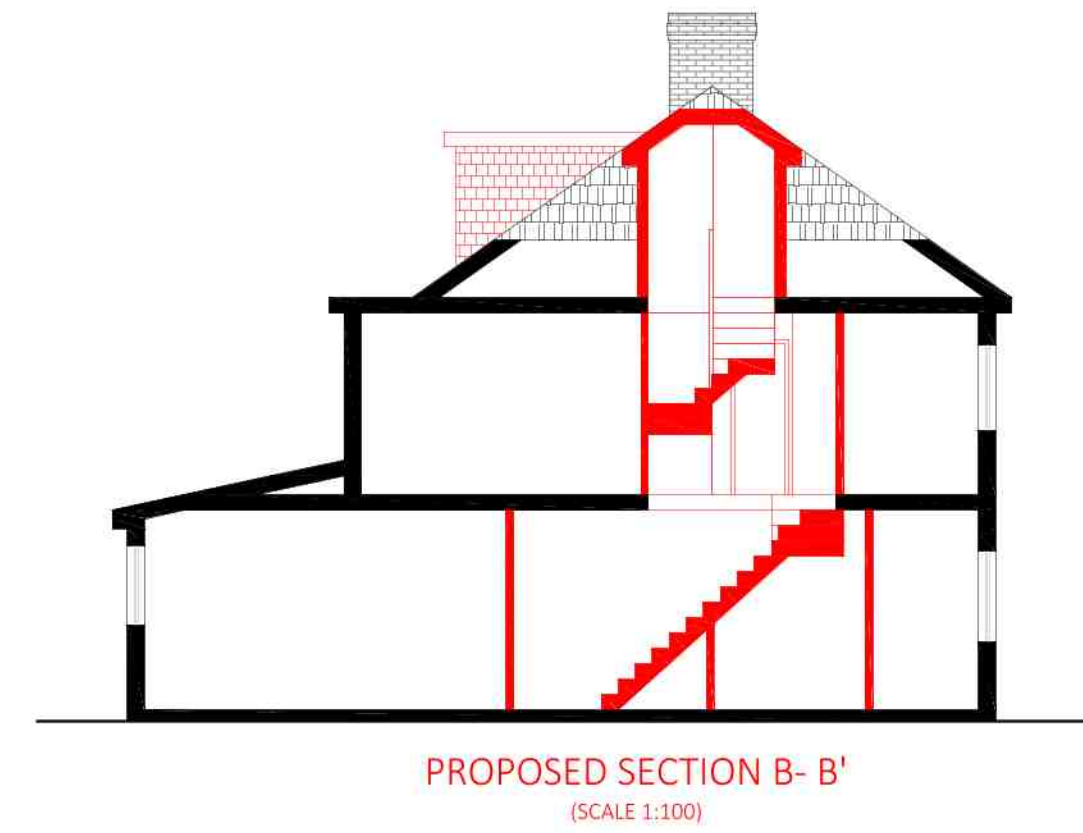
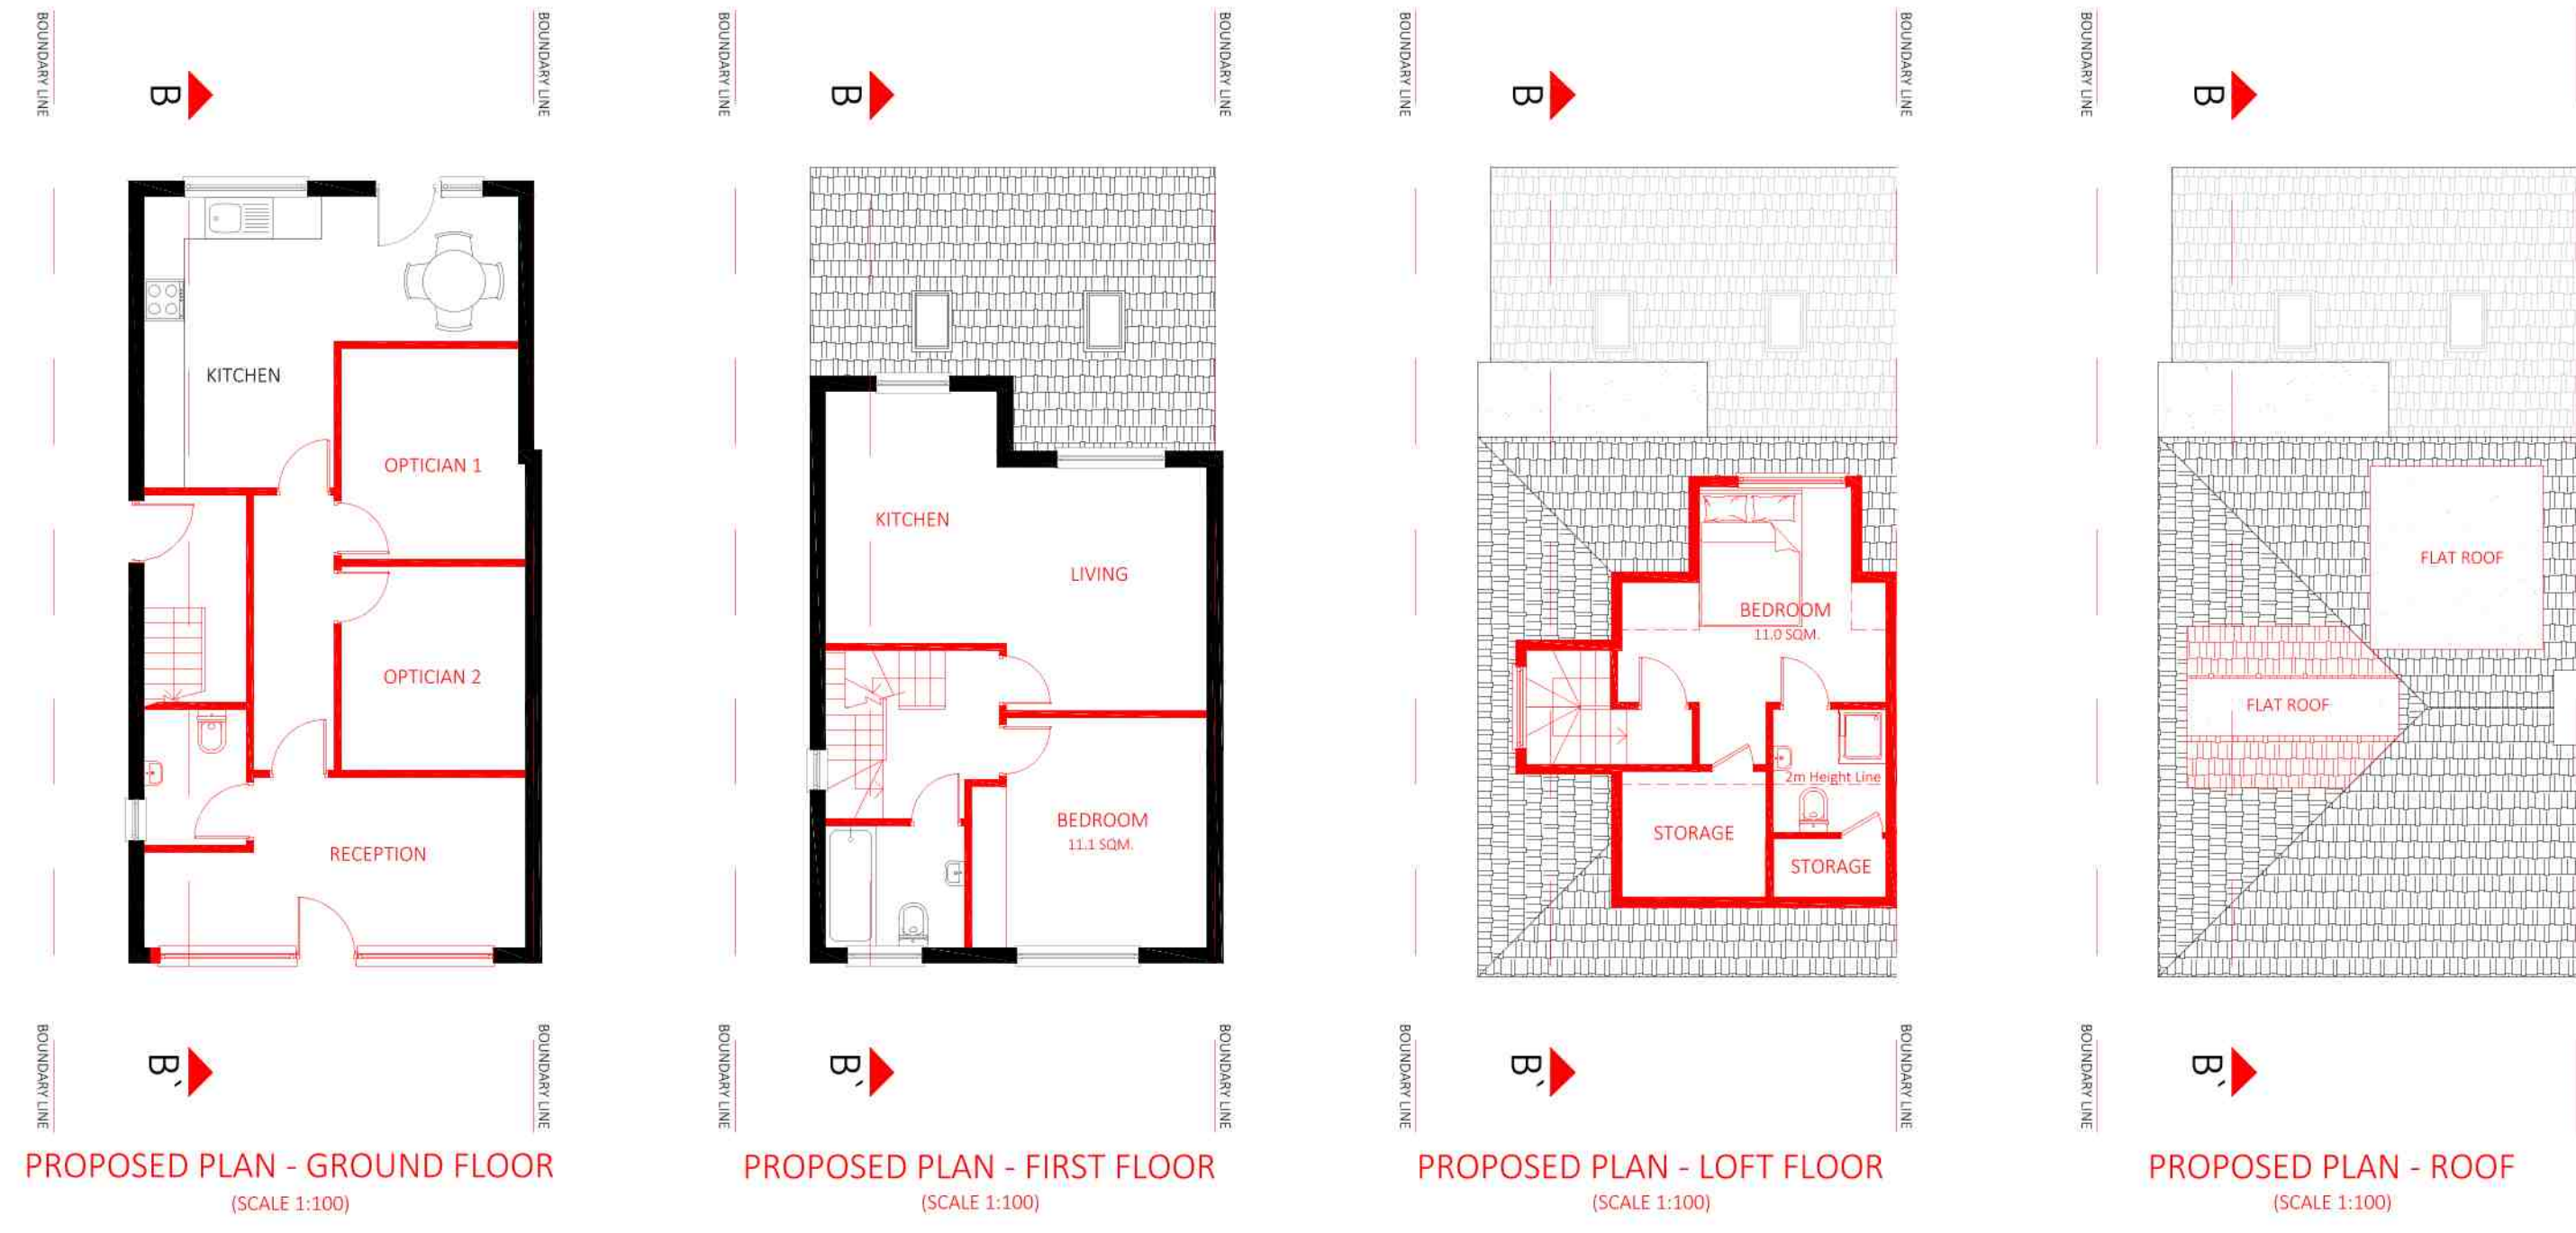


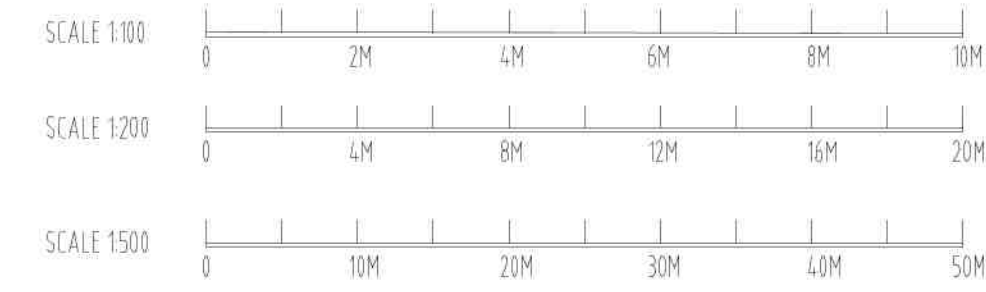

NOT APPROVED FOR CONSTRUCTION

All measurements to be checked on site and not scaled from this drawing.  
Any discrepancies to be reported to The White House Design LTD.  
Party wall (etc) act 1997 to be agreed with adjoining neighbours prior to commencing.  
All works to the satisfaction of local authority inspector.  
No deviation from these drawing what so ever, unless agreed in writing withThe White House Design LTD.

**DESCRIPTION**  
PROPOSED CHANGE OF USE FROM USE CLASS C4 (HMO) TO USE CLASS C3 (DWELLINGHOUSES) FOLLOWING LOFT SPACE CONVERSION & CHANGE OF USE FROM USE CLASS C4 (HMO) TO CLASS E (MEDICAL & HEALTH SERVICES) ON THE GROUND FLOOR

**THE WHITE HOUSE DESIGN LTD**  
CONSULTING CIVIL AND STRUCTURAL ENGINEERS  
7 PROGRESS BUSINESS CENTRE  
WHITTLE PARKWAY SLOUGH BERKSHIRE SL1 6DQ  
TEL: 01628 660 444  
FAX: 01628 660 555

**SITE ADDRESS:**  
157 HIGH STREET  
HARLINGTON  
UB3 5DA

|                          |  |                               |  |
|--------------------------|--|-------------------------------|--|
| REVISIONS                |  |                               |  |
|                          |  |                               |  |
|                          |  |                               |  |
|                          |  |                               |  |
| DATE: 06 - 10 - 2020     |  | DRAWN BY: KKC                 |  |
| SCALE: 1:100, 1:500 @ A1 |  | CHECKED BY:                   |  |
| DRAWING TITLE: PLANNING  |  | DRAWING NUMBER:KKC/157/2020/C |  |