
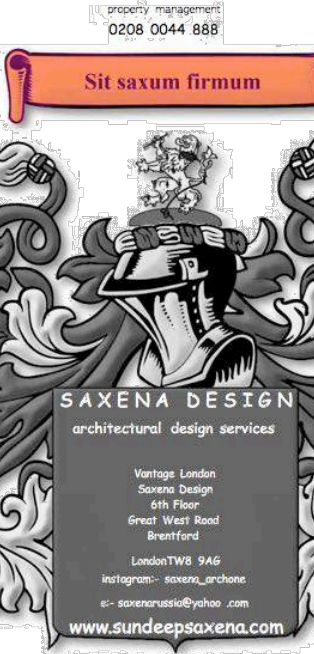


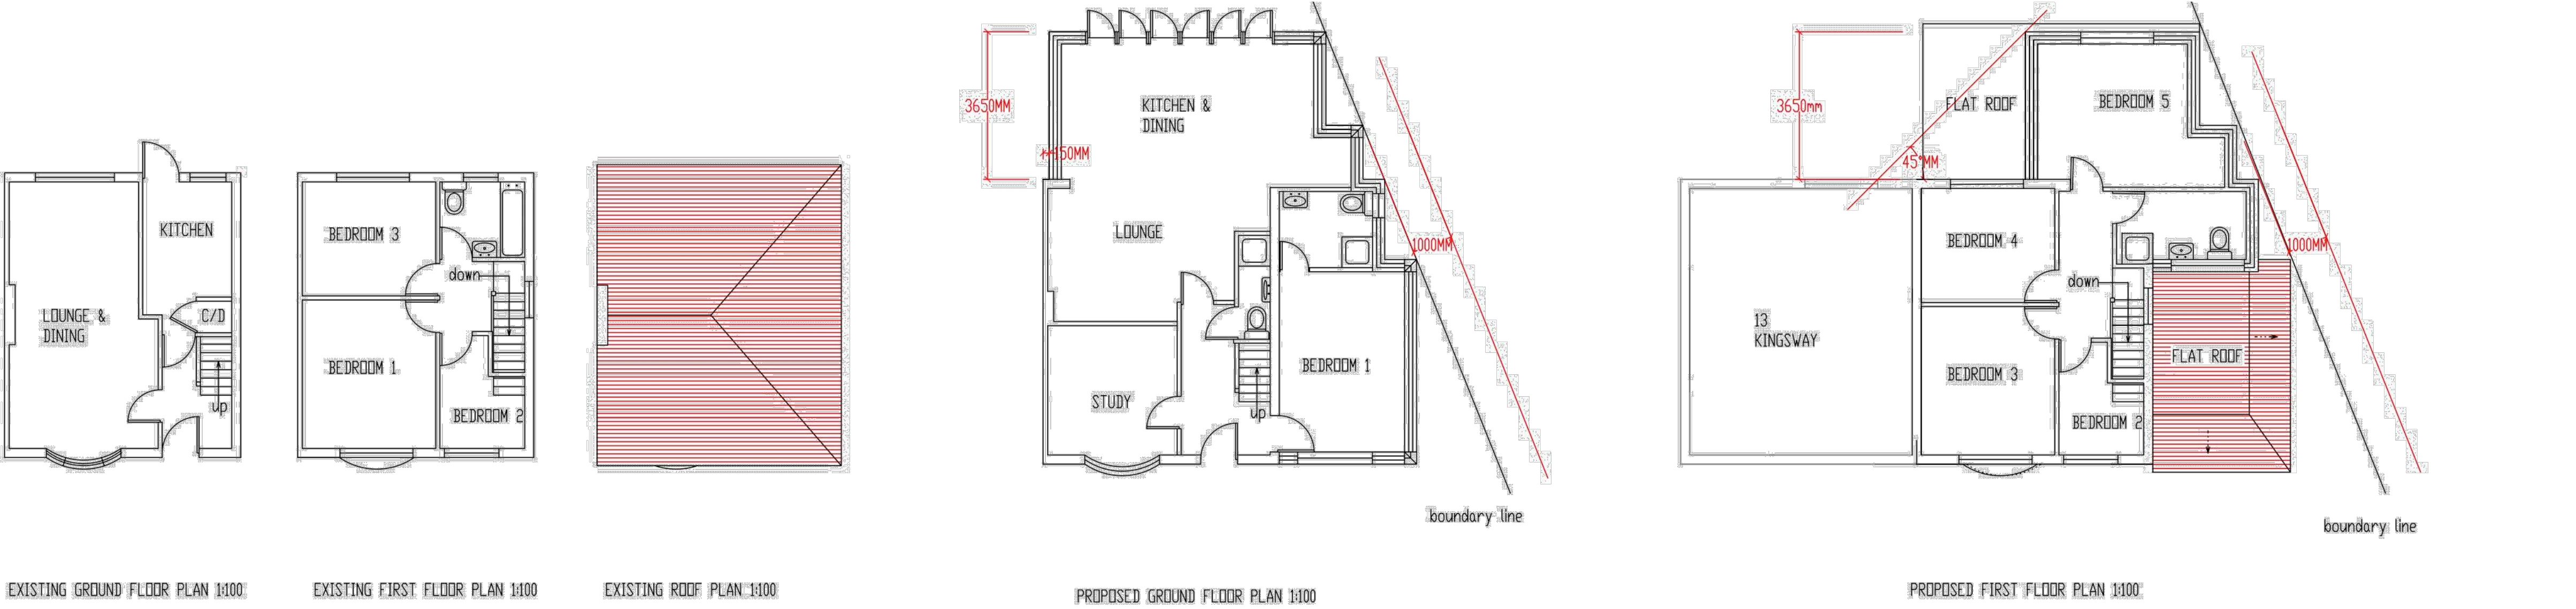

15 KINGSWAY HAYES UB3 27S
PROPOSED HOUSE EXTENSION

SAXENA DESIGN - saxenarusssia.wixsite.com/mysite-arch

PROJECT	
15 KINGSWAY HAYES UB3 27S	
DRAWING	
PROPOSED INFORMATION	
CLIENT	
SCALE 1:100 @ A1	DATE MAY/2020
DRAWING No 15KINGS/PL05A	
© copyright retained	