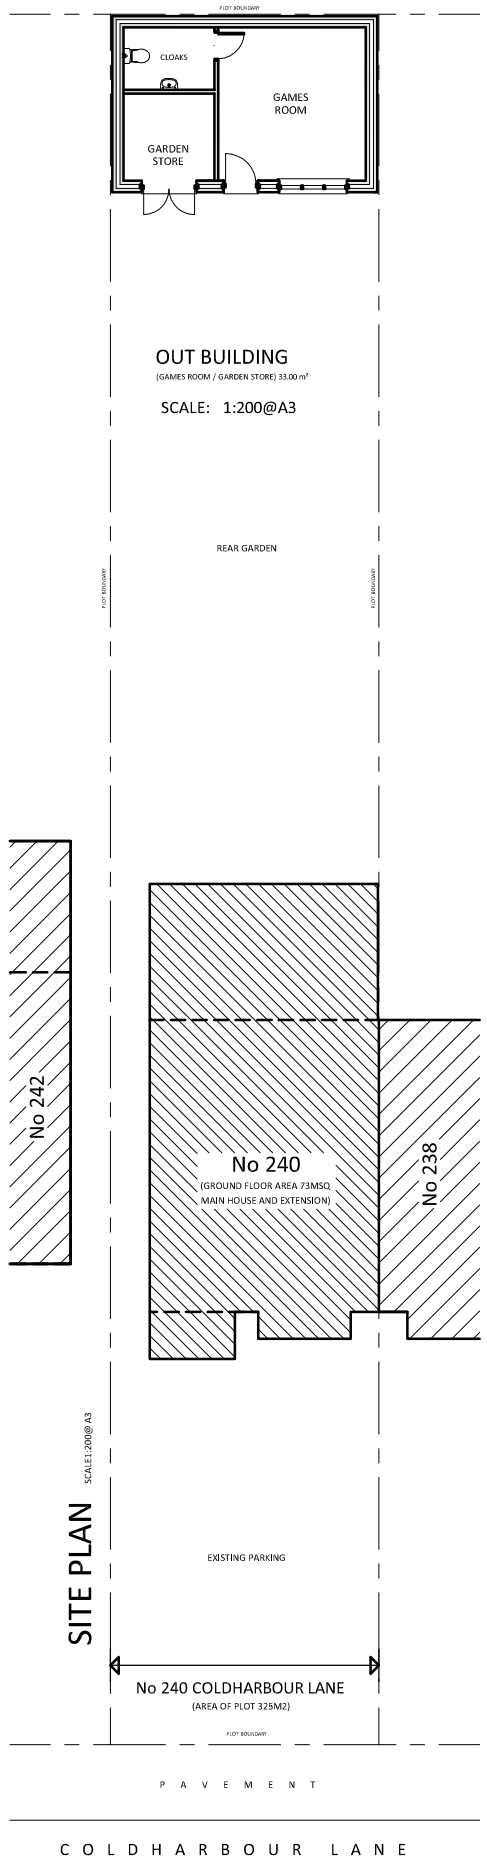

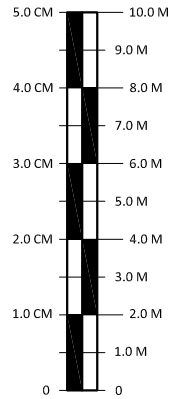

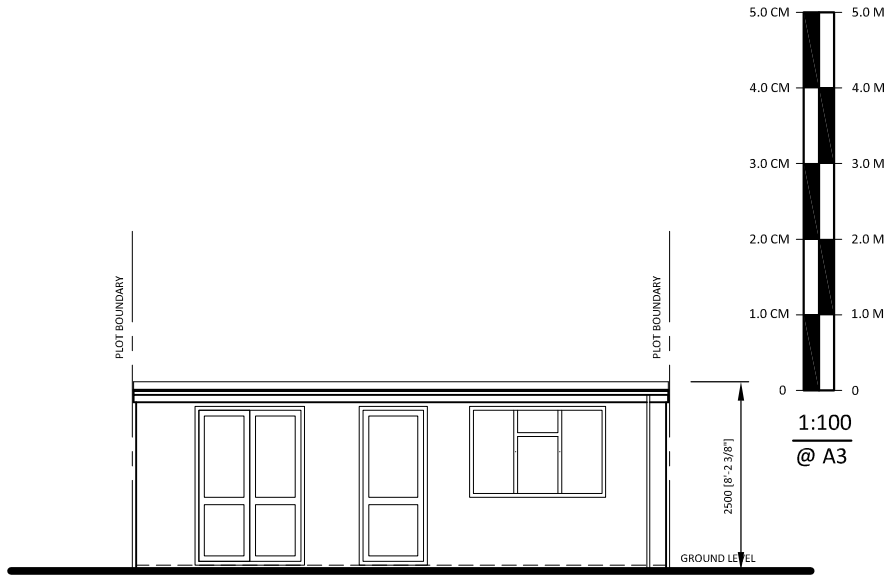

FRONT ELEVATION

(GAMES ROOM / GARDEN STORE)
SCALE: 1:100 @A3

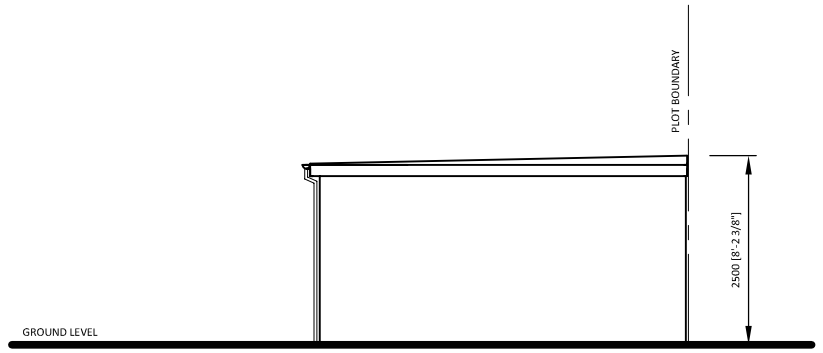

SIDE ELEVATION

(GAMES ROOM / GARDEN STORE)
SCALE: 1:100 @A3

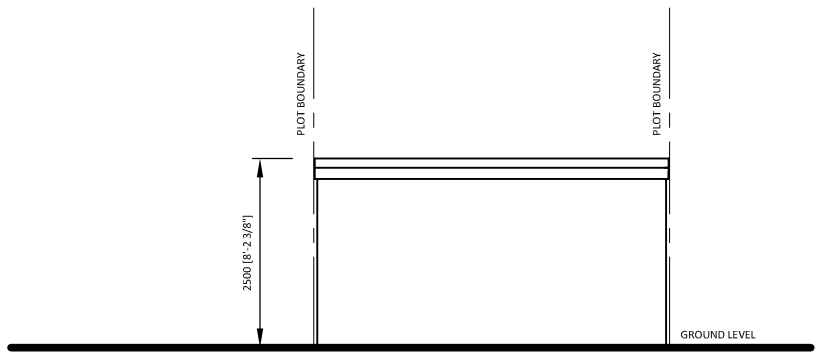

REAR ELEVATION

(GAMES ROOM / GARDEN STORE)
SCALE: 1:100 @A3

REVISION:

- REV A DEC. 2011 REDUCED THE OUT BUILDING FOOTPRINT TO 33.00 m² FROM 51.24 m² AS PER GUIDELINES.

JOB TITLE: PROPOSED OUT BUILDING AT 240 COLDHARBOUR LANE, HAYES UB3 3HH	CLIENT: Mrs J Thind	NOTES:	REVISIONS:	SCALE : AS SHOWN @ A3	DRAWN :
	DRAWING TITLE: PROPOSED FLOOR PLAN AND ELEVATIONS	. ALL WORKS TO BE CARRIED OUT IN ACCORDANCE WITH CURRENT BUILDING REGULATIONS.		DATE : NOV 2011	JOB NO : R 1125
		. ALL DIMENSIONS / LEVELS TO BE CHECKED AND VERIFIED ON SITE BEFORE COMMENCING ANY WORK AND ANY DISCREPANCIES TO BE REPORTED TO THE OFFICE IMMEDIATELY.		DRAWING NO : R 1125/P01	REV. A PL
		. THIS DRAWING TO BE READ IN CONJUNCTION WITH CONTRACT DOCUMENTS, PROJECT WORKING DRAWINGS, SPECIFICATION, ALL CONSULTANTS / SPECIALIST DRAWINGS, DETAILS AND SPECIFICATION.			
		. ALL MATERIALS TO BE USED IN THE CONSTRUCTION OF THE EXTERNAL SURFACES OF THE NEW WORKS SHALL MATCH THOSE IN THE EXISTING BUILDING.			