



Hopkins Pharmacy - Shop front and sign replacement

Existing

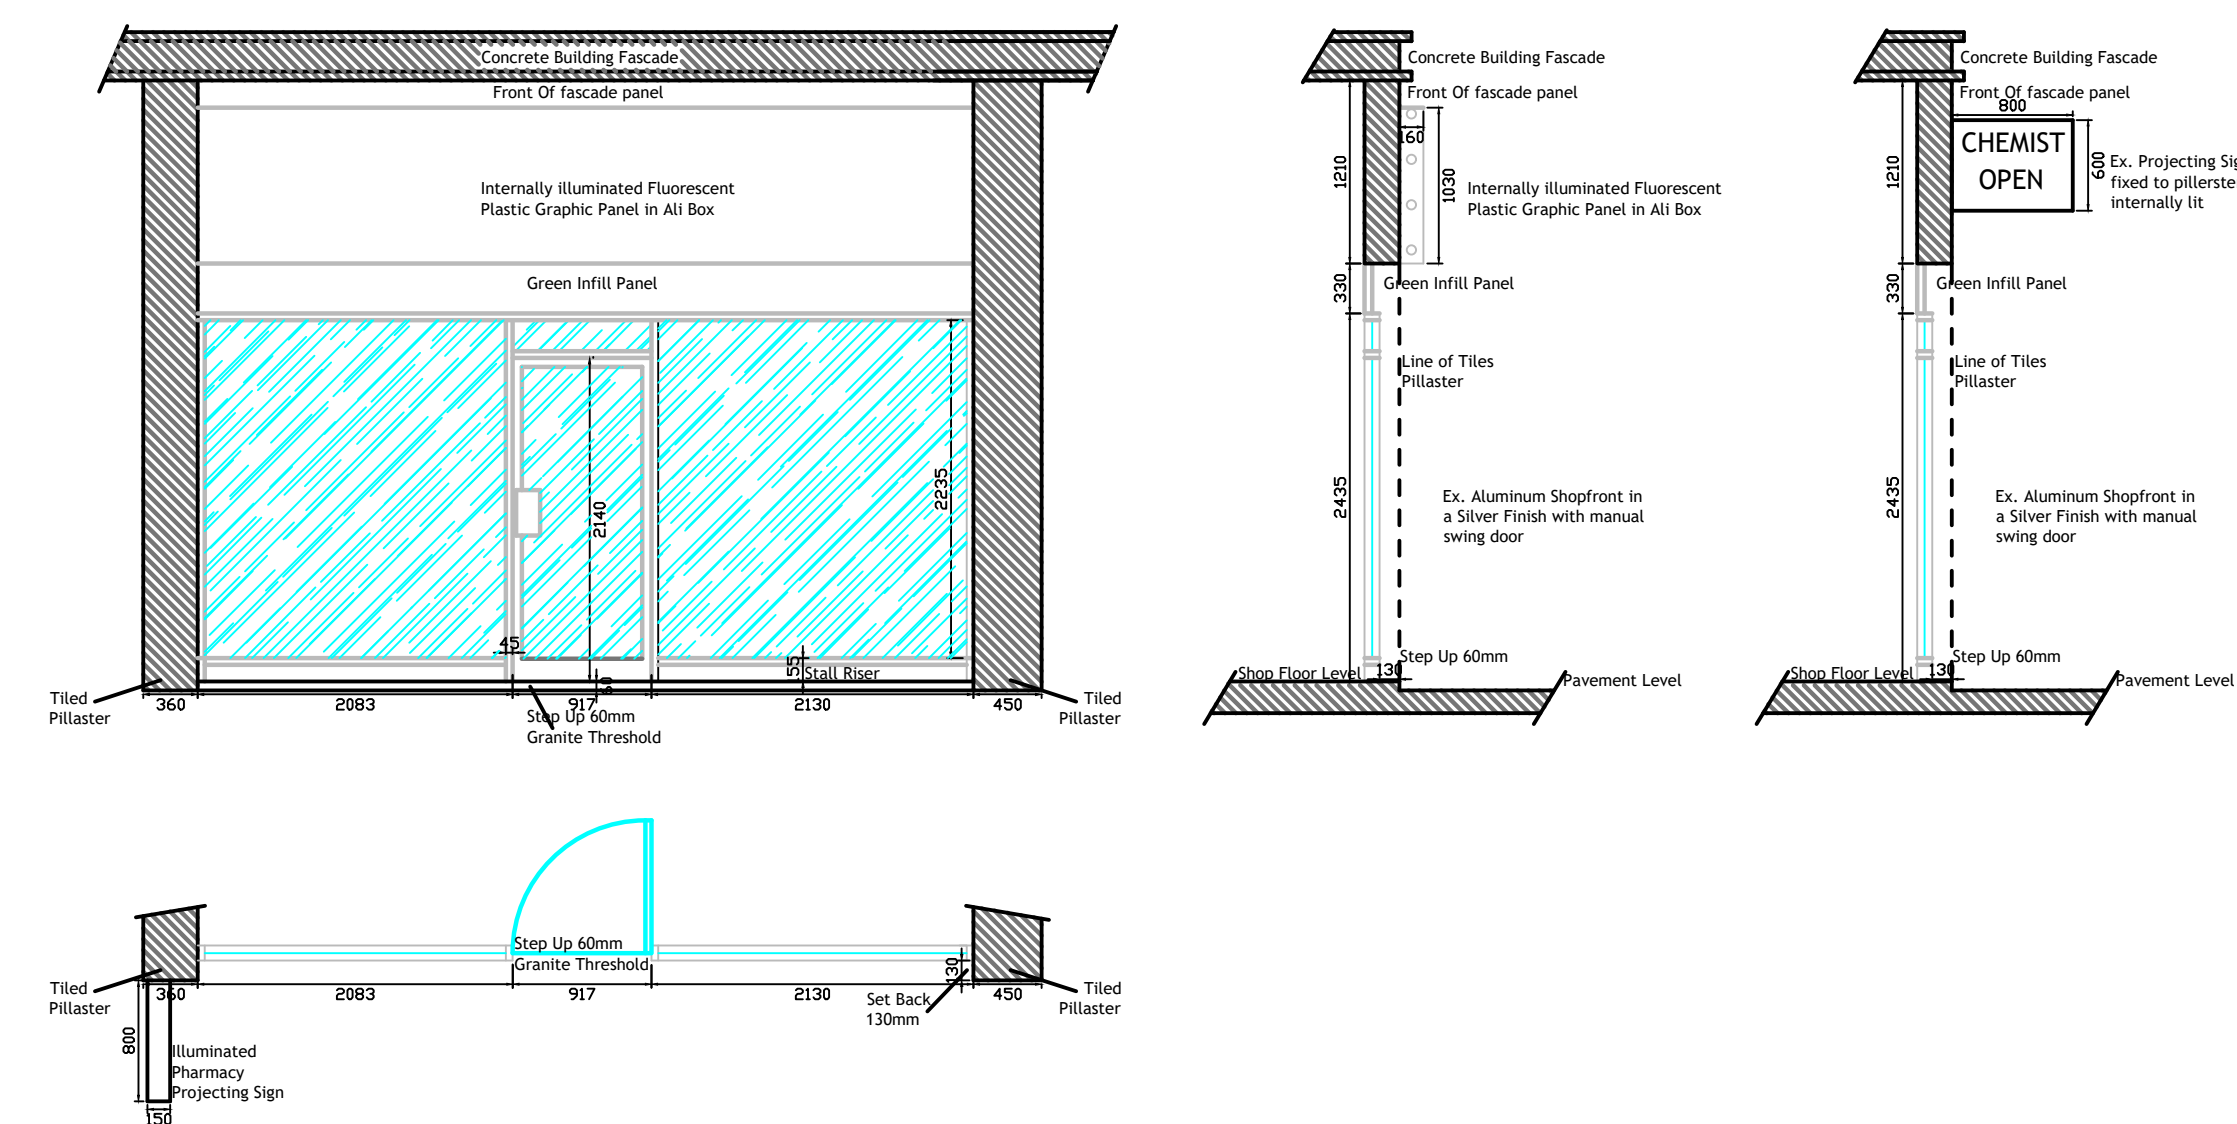

Proposed

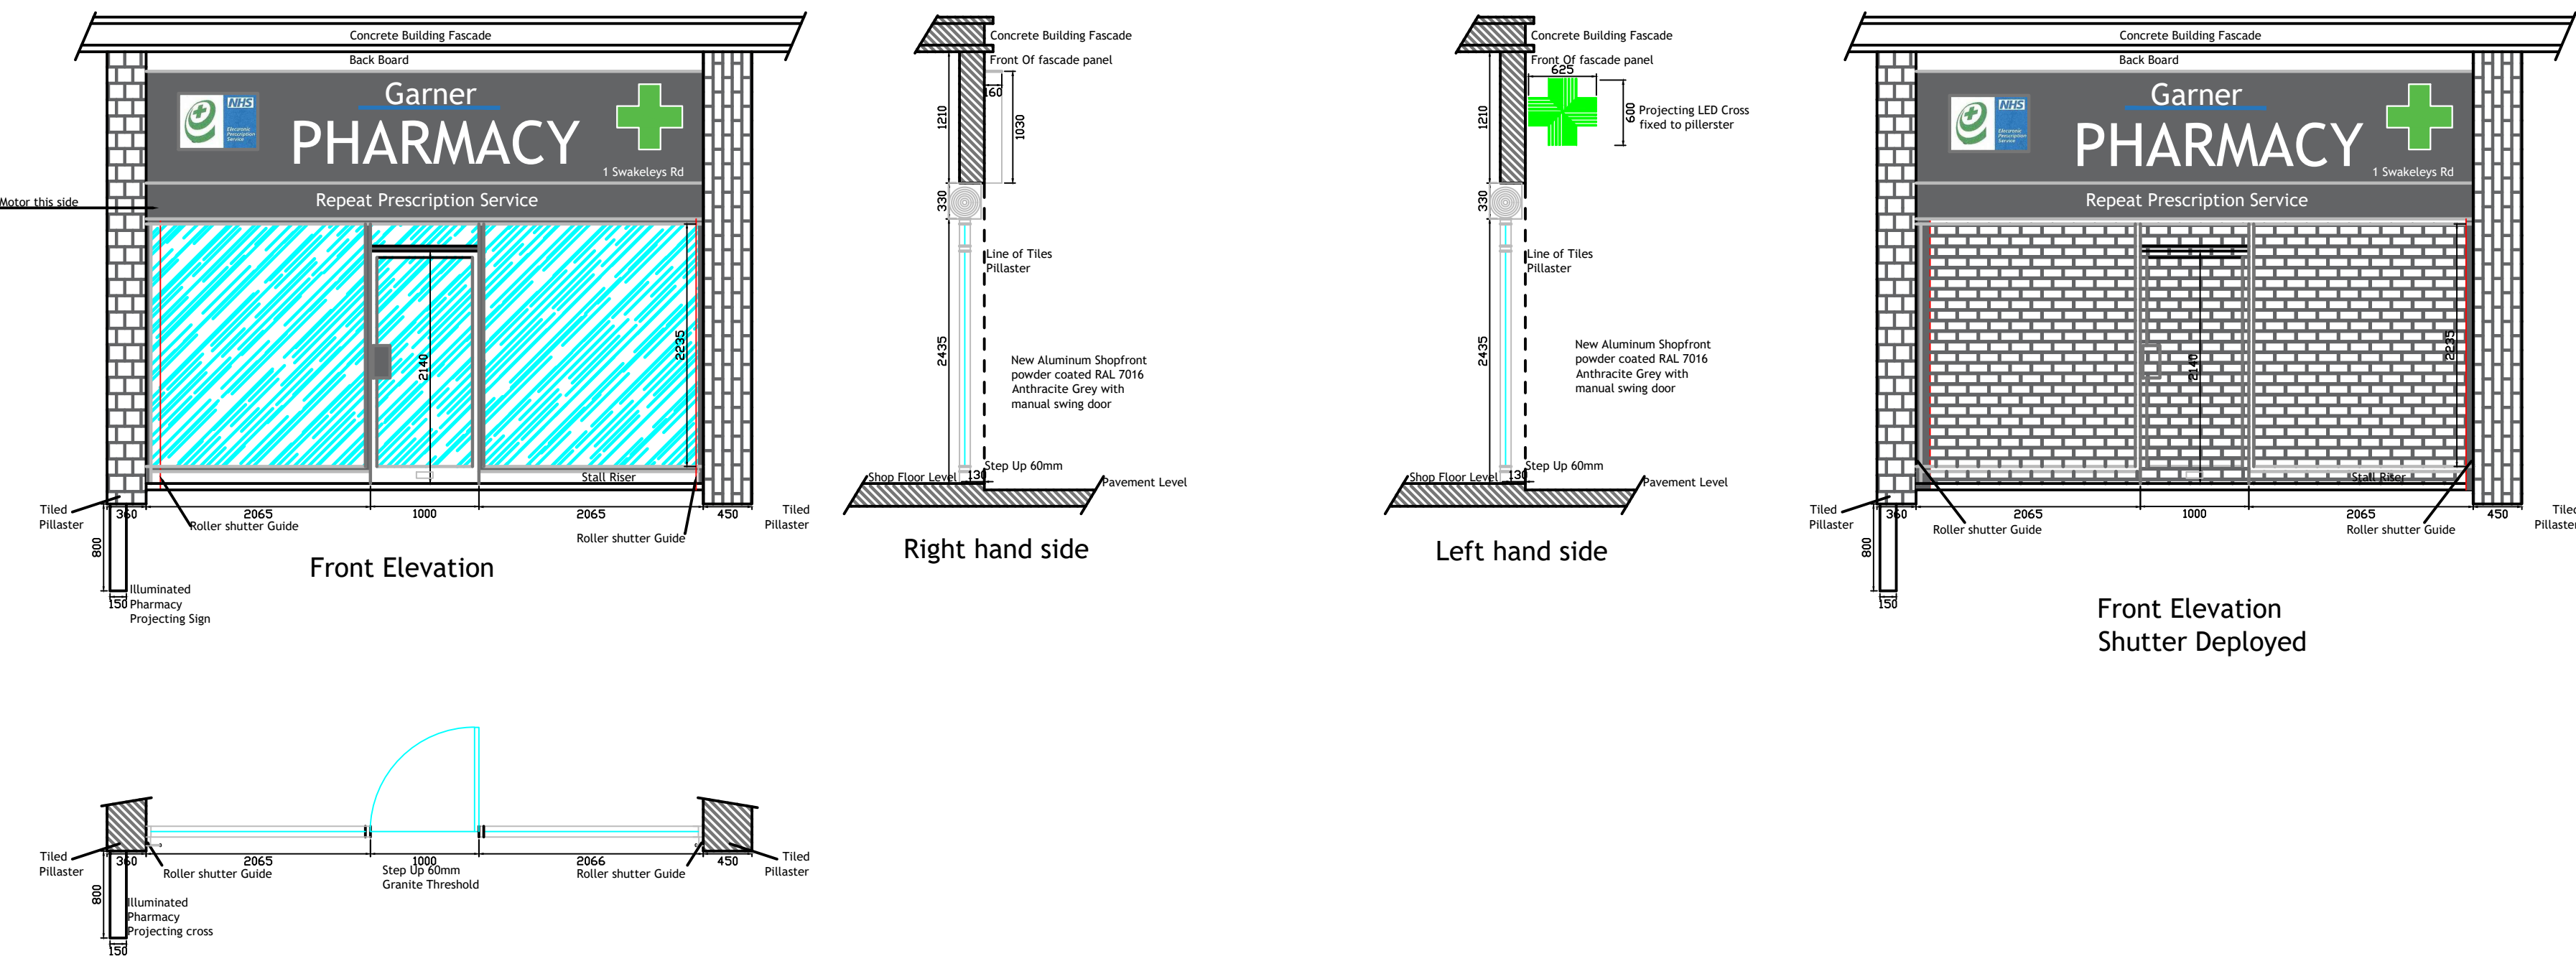

TITLE Hopkins Pharmacy 1 Swakeleys Road Ickenham UB10 8DF	
DATE 16/12/16	SCALE 1:50 @ A1
DRG No 6807RF	CLIENT Mr. K. Patel