



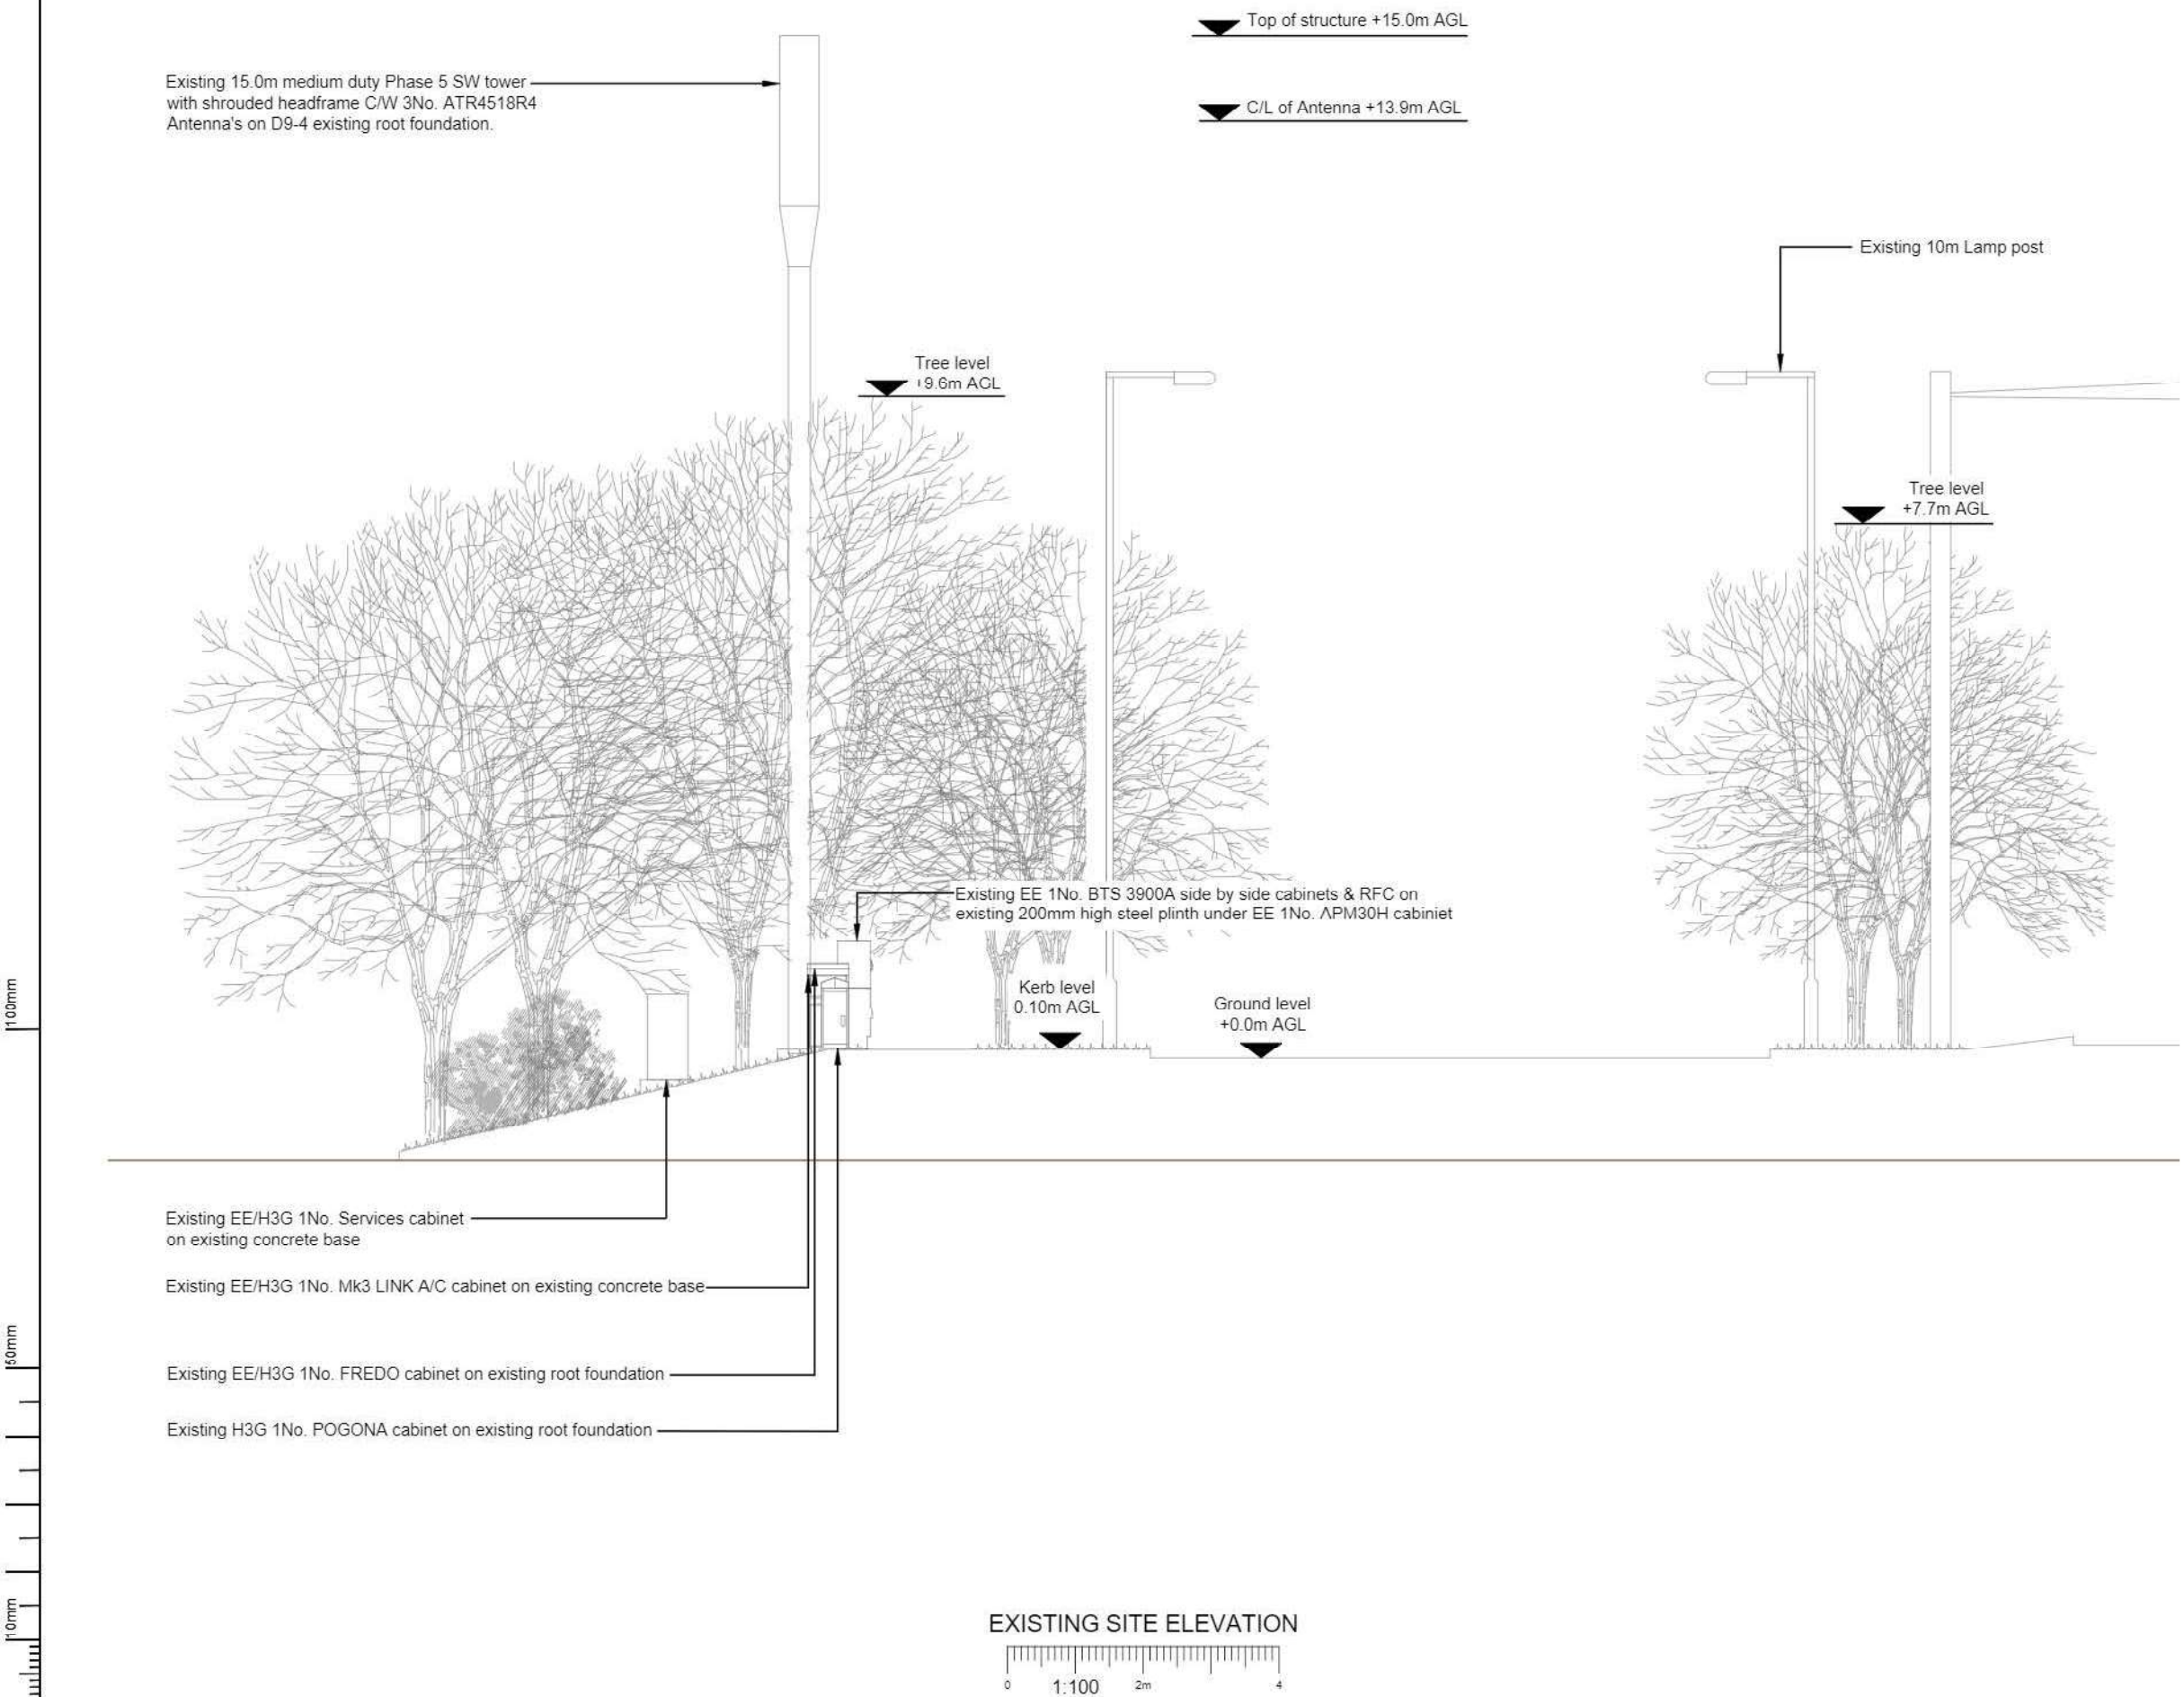

- NOTES:
1. ALL DIMENSIONS IN MM UNLESS OTHERWISE NOTED.

Master:	MBNL / EE / H3G:	Project:	Purpose of Issue:	Issue:
M001	MBNL	VENDOR SWAP	Planning	A
Date:	30/06/2021	Revision / Upgrade Description:		
Drawn:	C.D.N	First Issue		
Checked:	N. Hoy			
Approved:	N. Hoy			

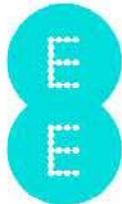

Hatfield Business Park
Hatfield
Hertfordshire
AL10 9BW

Tel: 01707 315000
Fax: 01707 319001

Design Consultant & Principal Contractor:

CLARKE telecom

Unit E, Madison Place, Northampton Road,
Manchester, M40 5AG
Tel: 0161 785 4500 Fax: 0161 785 4501
Web: www.clarke-telecom.com

Site Name:				FIELD END ROAD SW			
Site ID:				982011			
Address:				SOUTH HARROW HARROW LONDON HILLINGDON HA4 0RG			
Title:				150 EXISTING SITE ELEVATION			
Project:				VENDOR SWAP			
Purpose of Issue:				GENERAL ARRANGEMENT			
EE Cell ID:		MBNL Cell ID:		3UK Cell ID:			
50688		HGN009		HAO103			
Master Drawing No:						ISSUE:	
982011_HGN009_50688_HAO103_M001						A	