


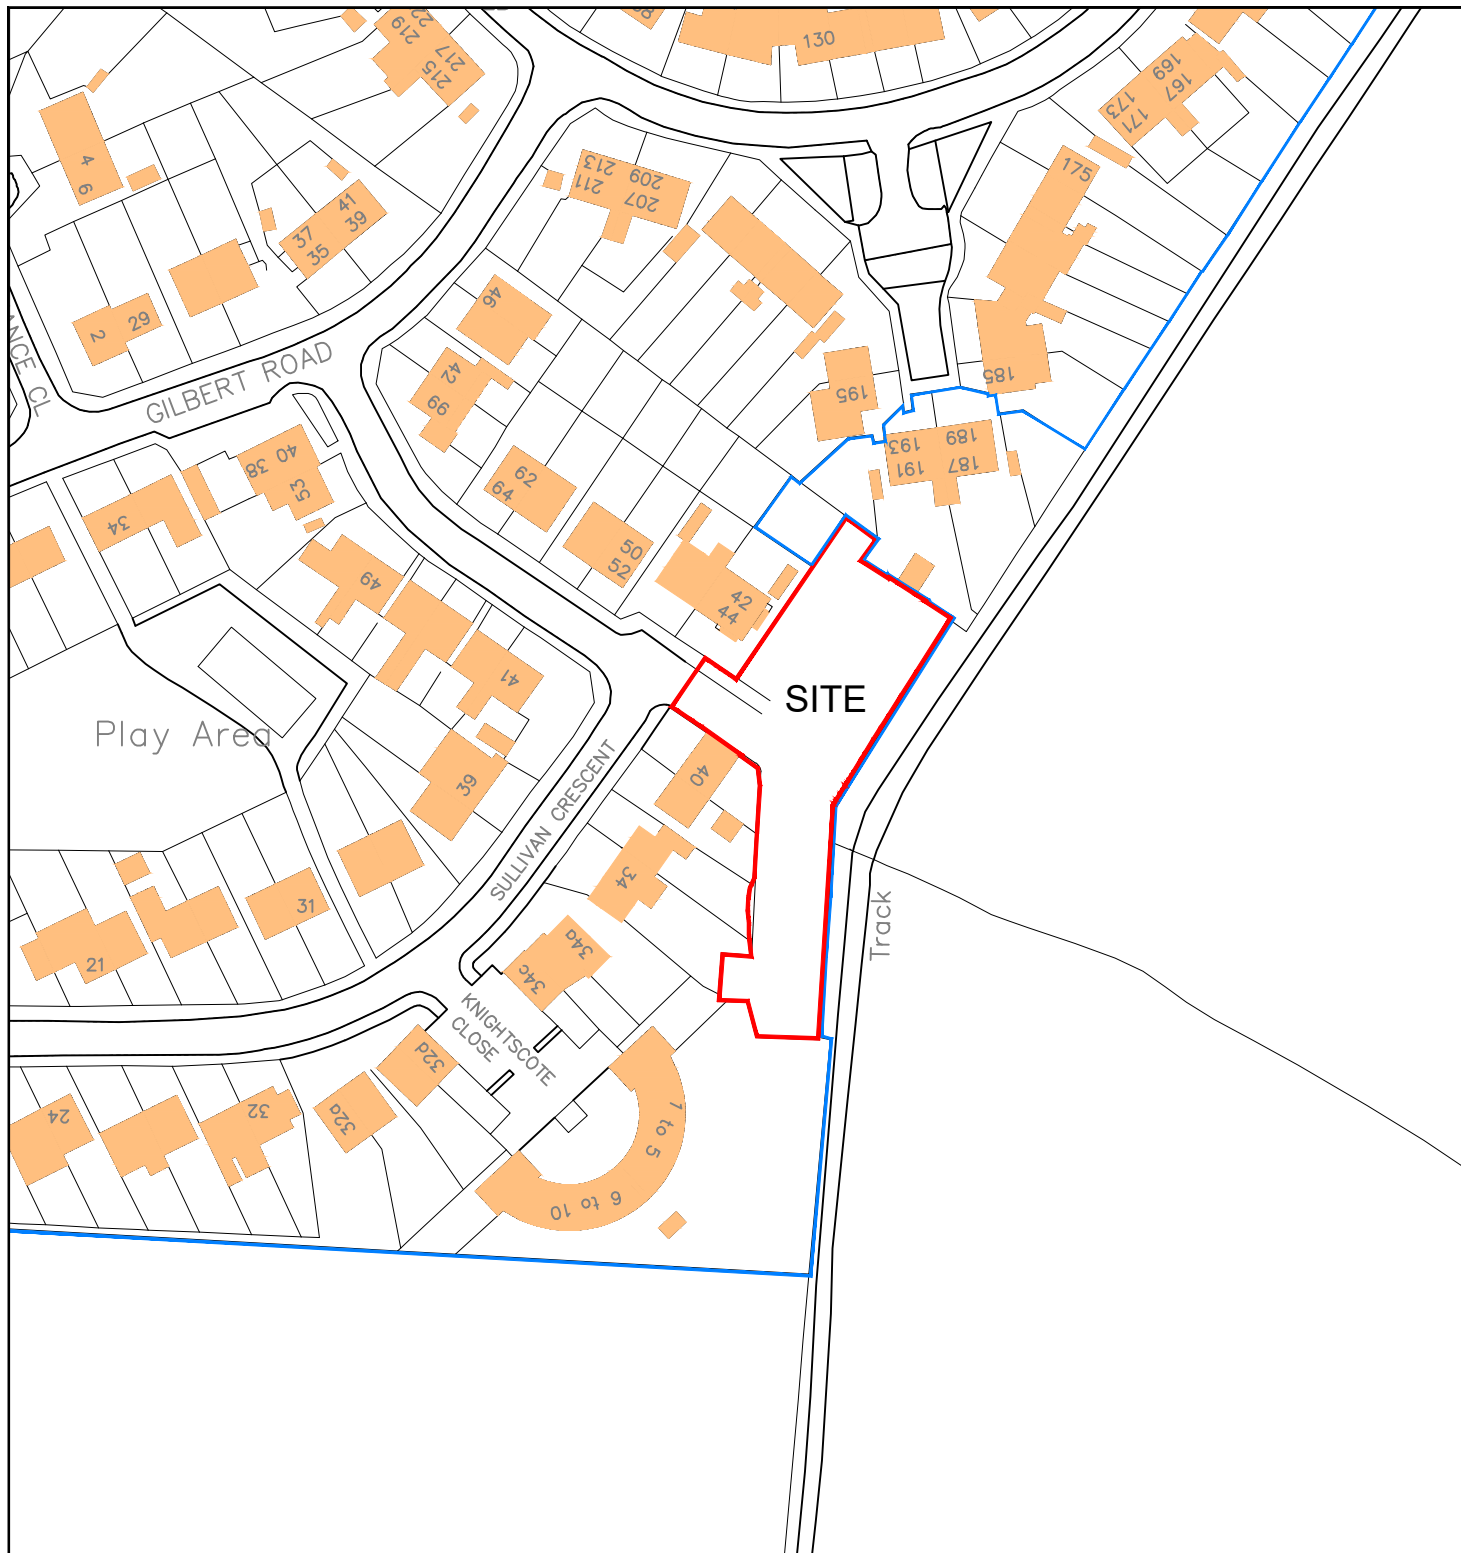

SITE AREA = 1525m², 0.1525ha



HILLINGDON
LONDON

RESIDENTS SERVICES
CAPITAL PROGRAMME WORKS SERVICE
2E/10, CIVIC CENTRE, UXBRIDGE, MIDDLESEX, UB8 1UW
Tel: 01895 250 111 Fax: 01895 277 224

NOTES: - DO NOT SCALE FROM THIS DRAWING. The Contractor must verify all dimensions at the site before setting out, commencing work, or making any shop drawings. Any discrepancies must be reported to the Contract Administrator before proceeding.

Rev	Revision notes	Initials	Date
-	-	-	-
Project FORMER GARAGE SITE, SULLIVAN CRESCENT, HAREFIELD, UB9 6NL		Scale 1:1250 @ A4	
Description SITE LOCATION PLAN		Date NOV 2021	Drawn by MY
		Drawing No. 2021/D320/P/01	Checked by SV
			Rev.