



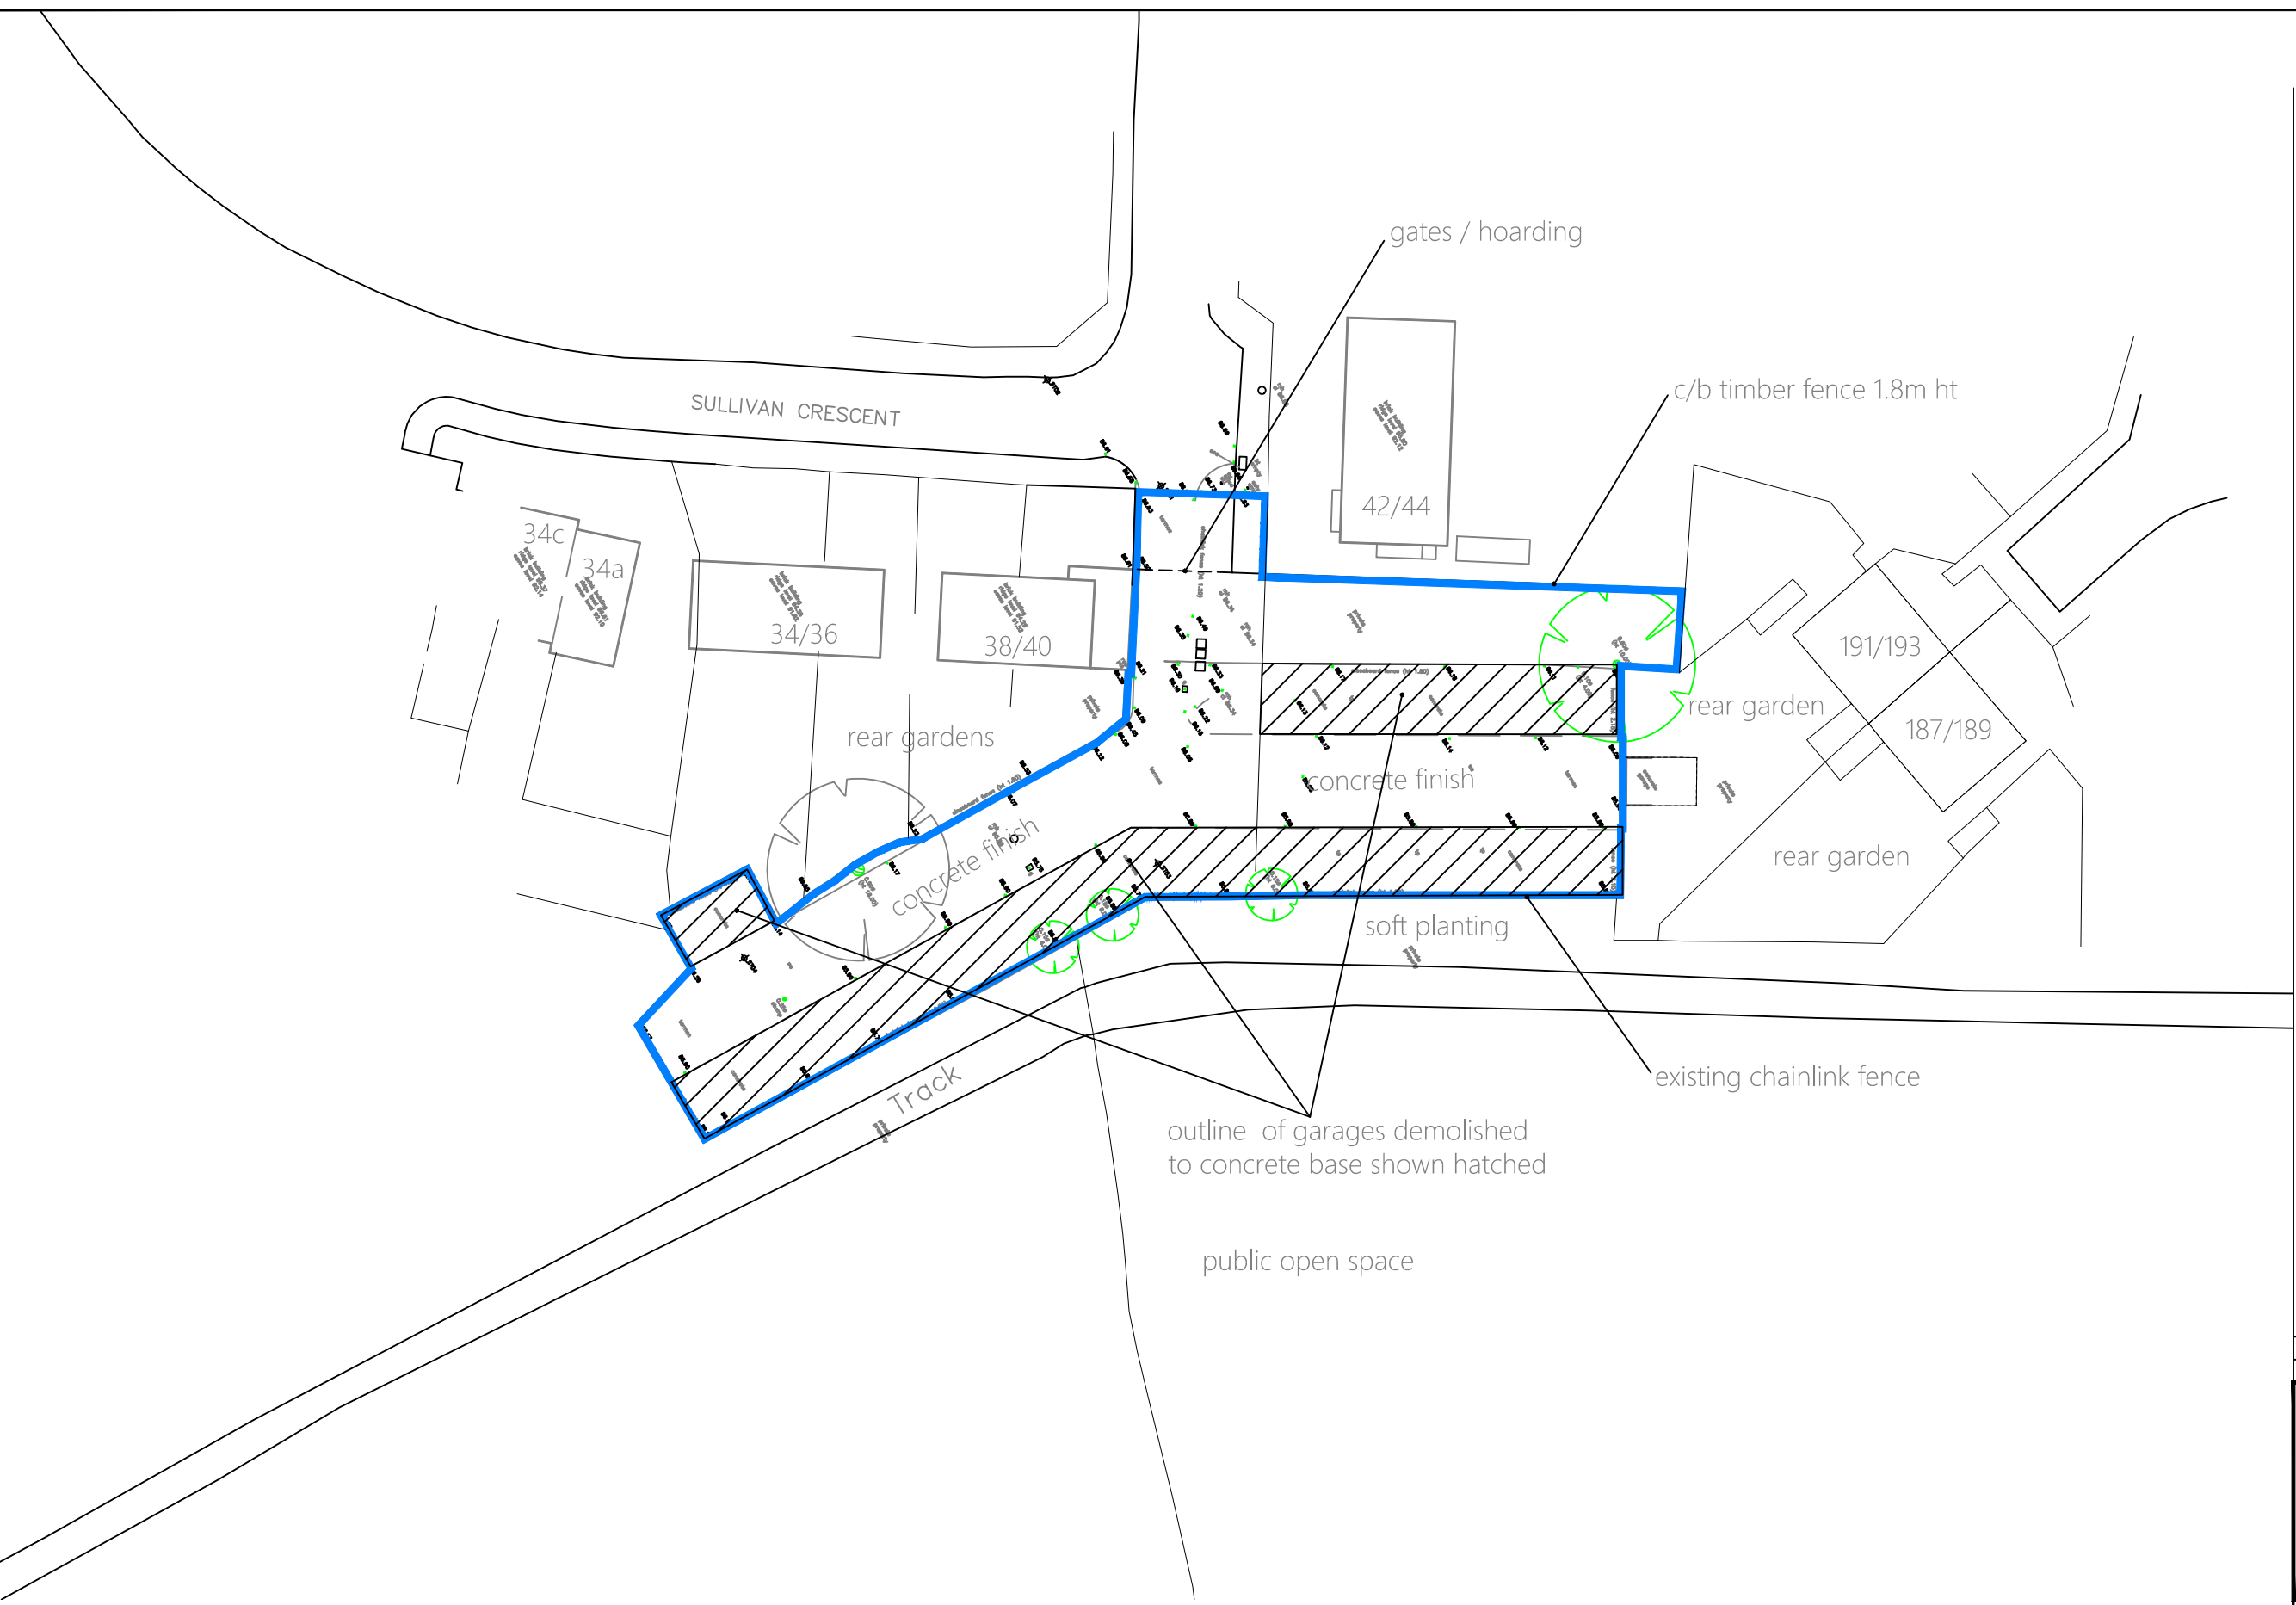

Rev	Revision notes	Initials	Date
-----	----------------	----------	------

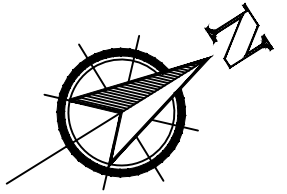

RESIDENTS SERVICES
CAPITAL PROGRAMME WORKS SERVICE
2E/10, CIVIC CENTRE, UXBRIDGE, UB8 1UW
Tel: 01895 250 111 Fax: 01895 277 224

PROJECT
FORMER GARAGE SITE
SULLIVAN CRESCENT,
HAREFIELD, UB9 6NL

DESCRIPTION
EXISTING SITE AND TOPOGRAPHICAL PLAN

SCALE 1:500 @ A3	DRAWN BY MY	CHECKED BY SV	DATE NOV 2021
DRAWING No. 2021/D320/P/02			REV.