
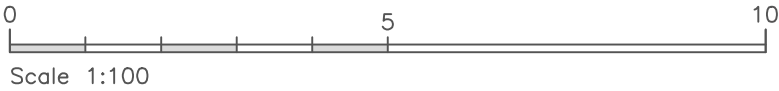


MATERIALS PALETTE:
Roof: Plain Tiles
Walls: Fairface Brickwork
Window/Patio Doors:Dark Gray PPC Aluminum
Front Doors & Side Light: Oak
Boundary Fence: 1.8m Close Board Timber Fence with 300mm Trellis Over

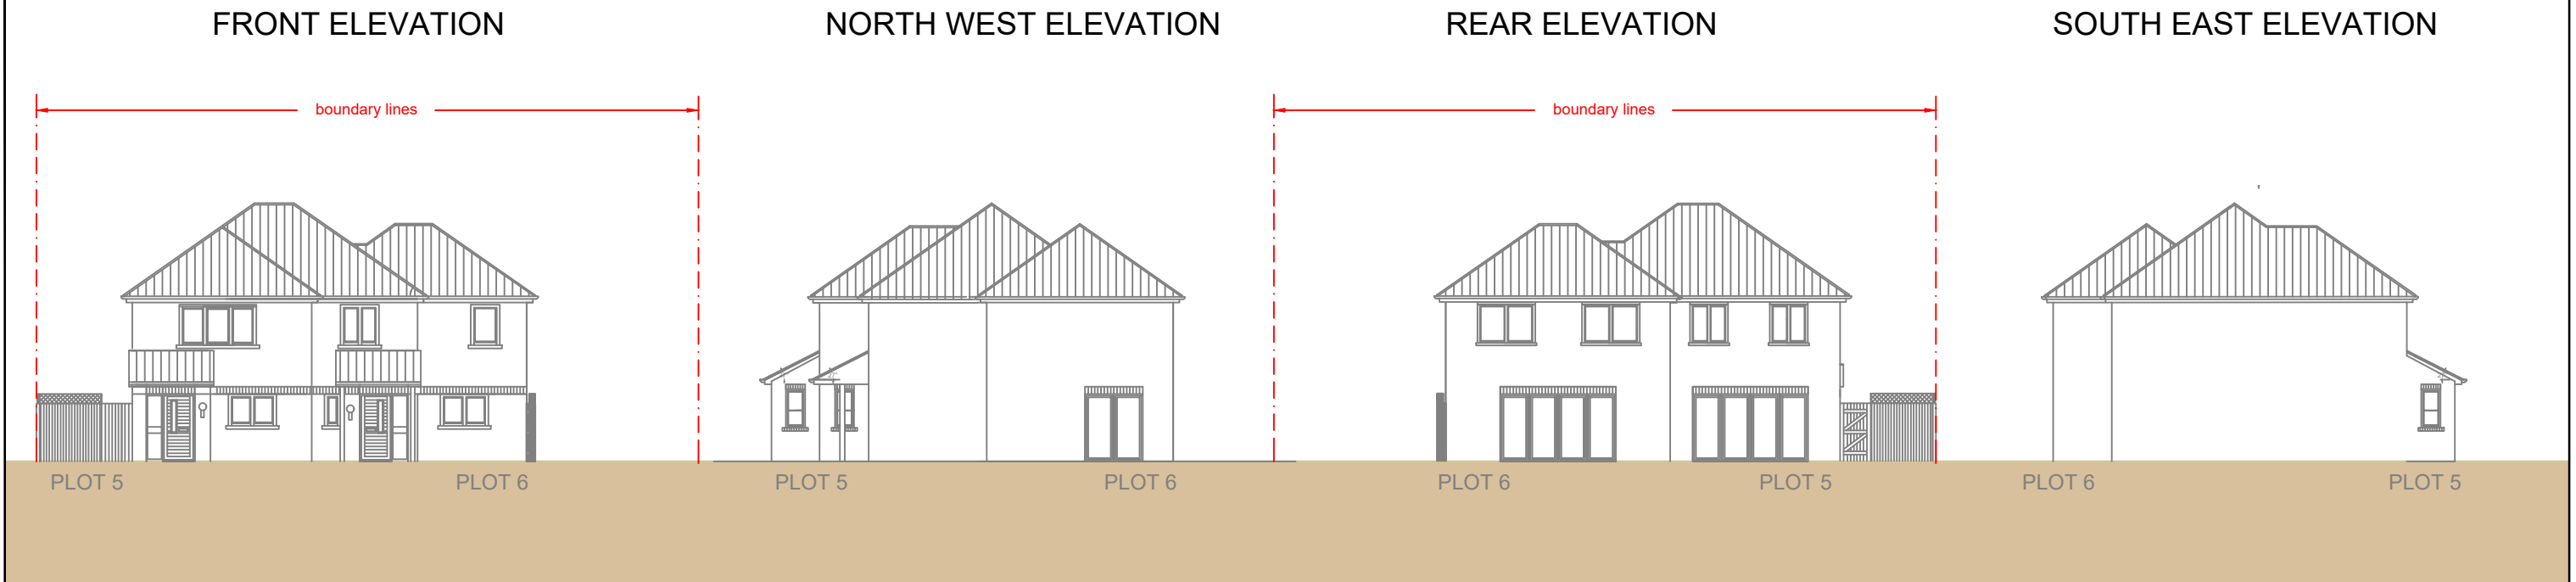

Rev	Revision notes	Initials	Date
 RESIDENTS SERVICES CAPITAL PROGRAMME WORKS SERVICE 2E/10, CIVIC CENTRE, UXBRIDGE, UB8 1UW Tel: 01895 250 111 Fax: 01895 277 224			
PROJECT FORMER GARAGES SITE SULLIVAN CRESCENT HAREFIELD, UB9 6NL			
DESCRIPTION PROPOSED ELEVATIONS OF PLOT 5 AND 6			
SCALE 1100 @ A3	DRAWN BY MY	CHECKED BY SV	DATE DEC 2021
DRAWING No. 2021/D/320/P/07			REV.