


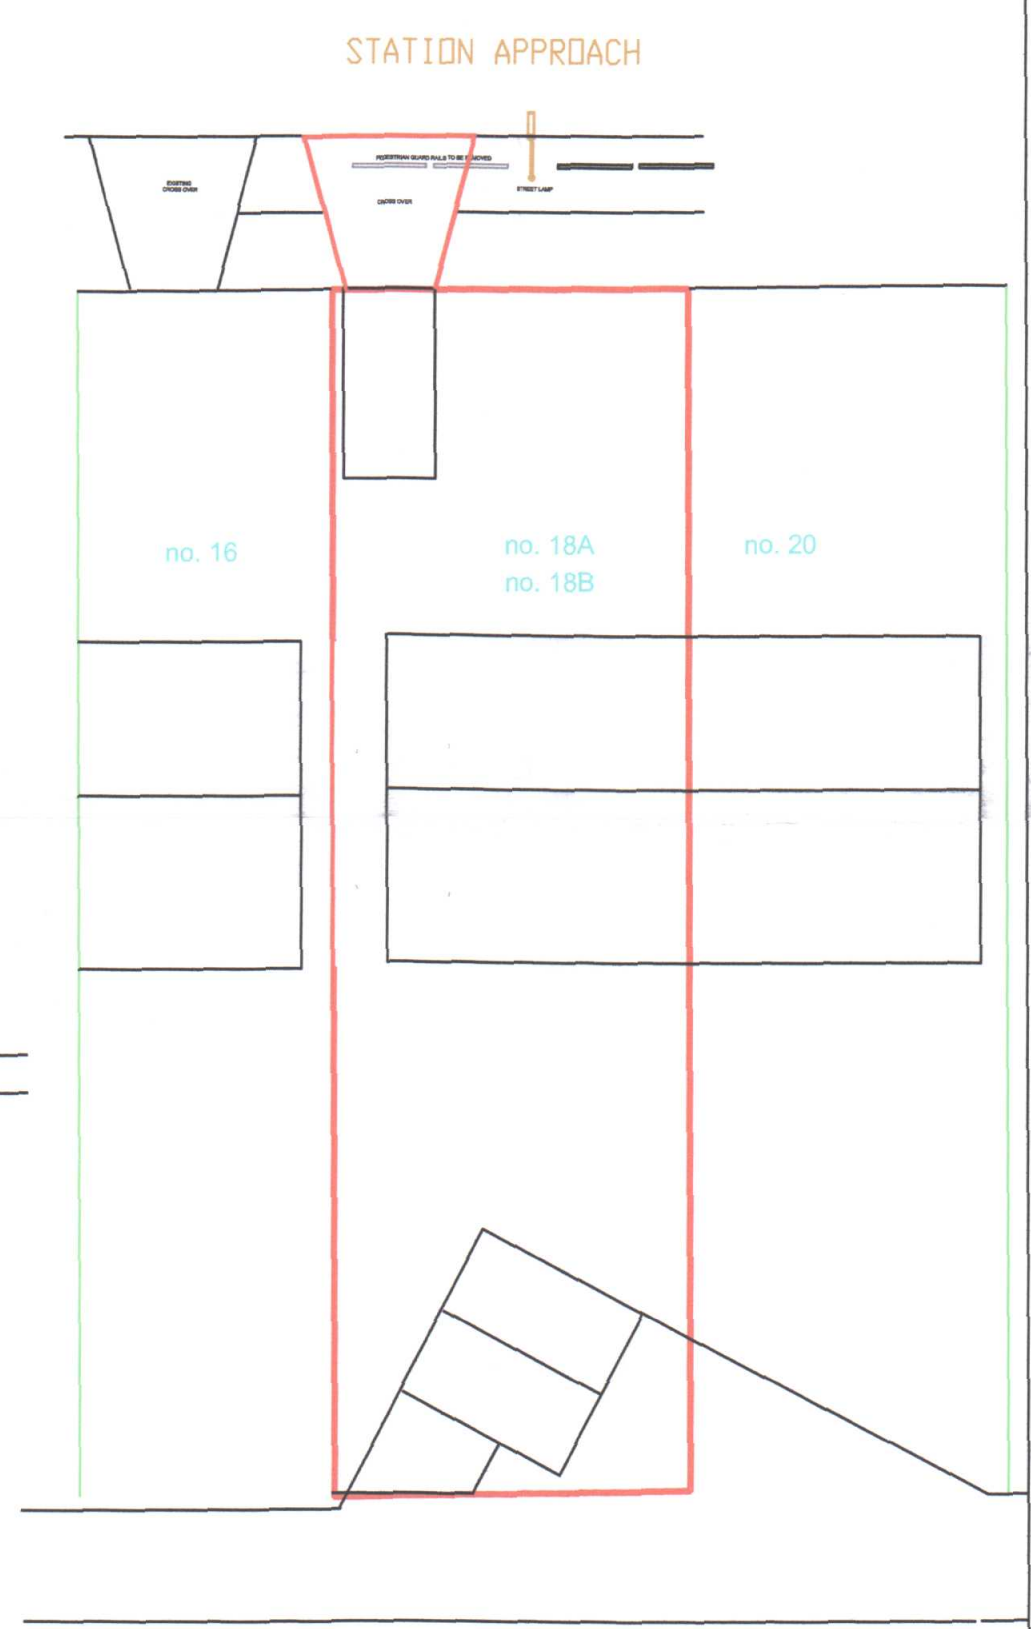

 **SITE LAYOUT**
SCALE 1:200



B A	OCT 14 SEP 14	CROSS OVER AMENDED CROSS OVER AMENDED
REV.	DATE	DESCRIPTION
JOB 18A STATION APPROACH SOUTH RUISLIP		
TITLE PROPOSED VEHICLE CROSSOVER		
DRG. No. B3762-02		REV. B
SCALE.	1:50	DRN. BY BD.
		DATE AUG 14
		CHECKED
		DATE
BRIAN DYER HAREFIELD OIL TERMINAL HARVIL RD, UB9 6JL TEL. 01895 812951		