

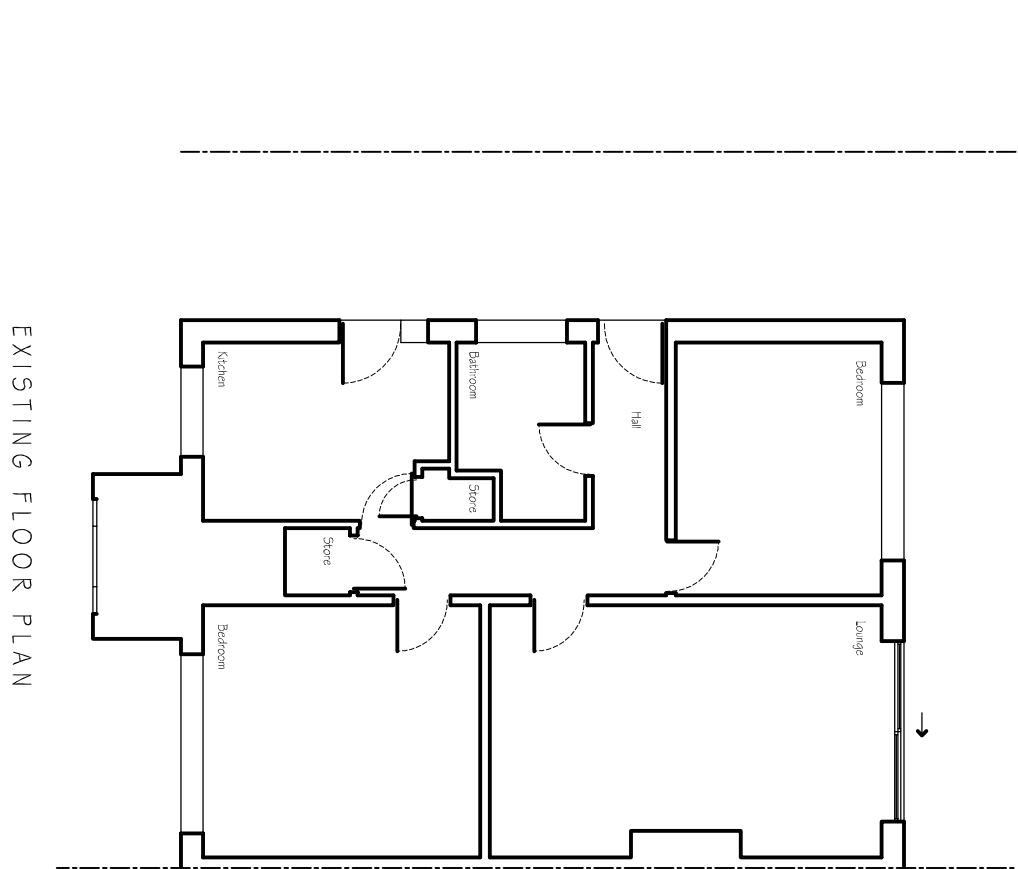
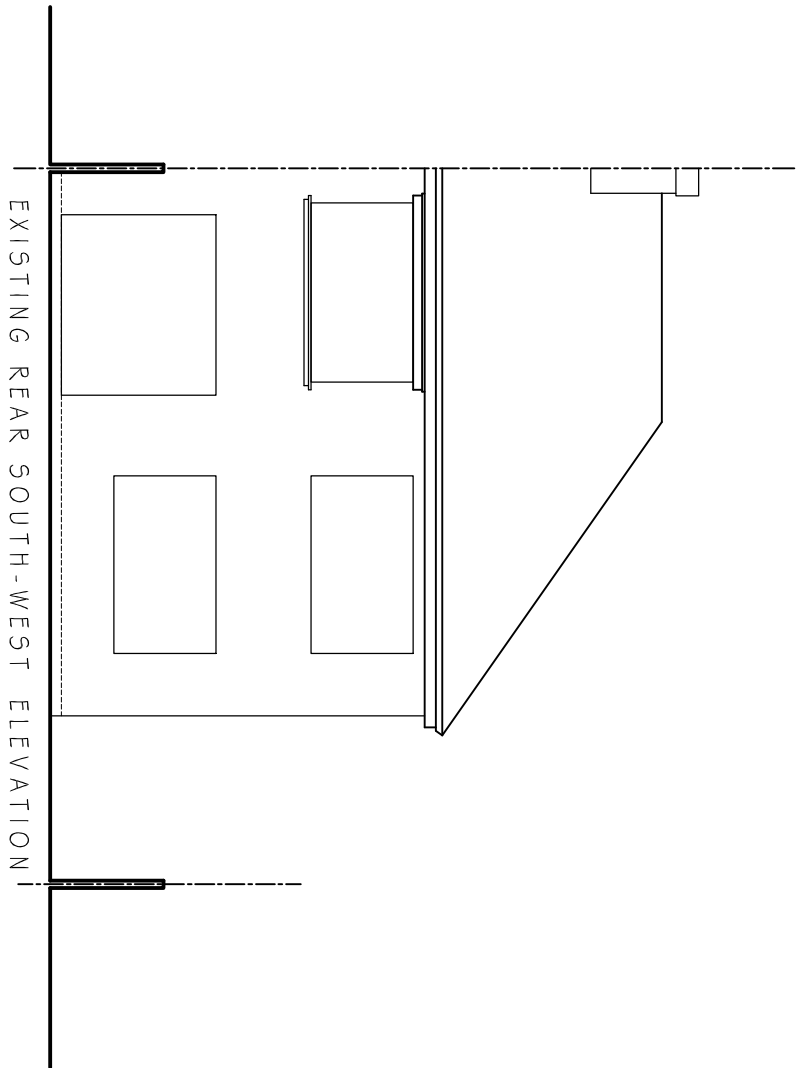


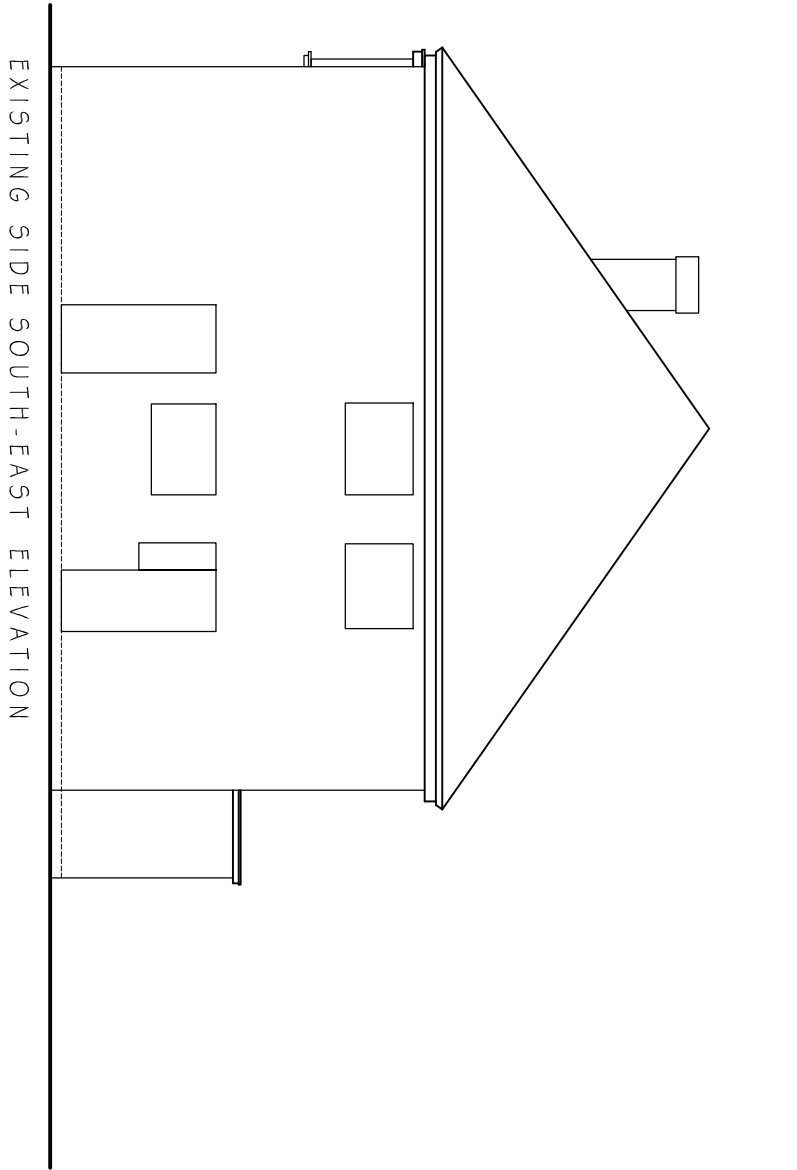

PLANNING

Planning and Building Regulations Design Consultants
Architectural Technologists
Local Authorities Planning Agent Group Member
Local Authorities Building Control Partner Member
Planning Portal Professional Status
Landmark and Proving Member
Planning Appeal Consultants

www.cadmonkies.co.uk
cadmonkies@btconnect.com
01280 - 70 44 44

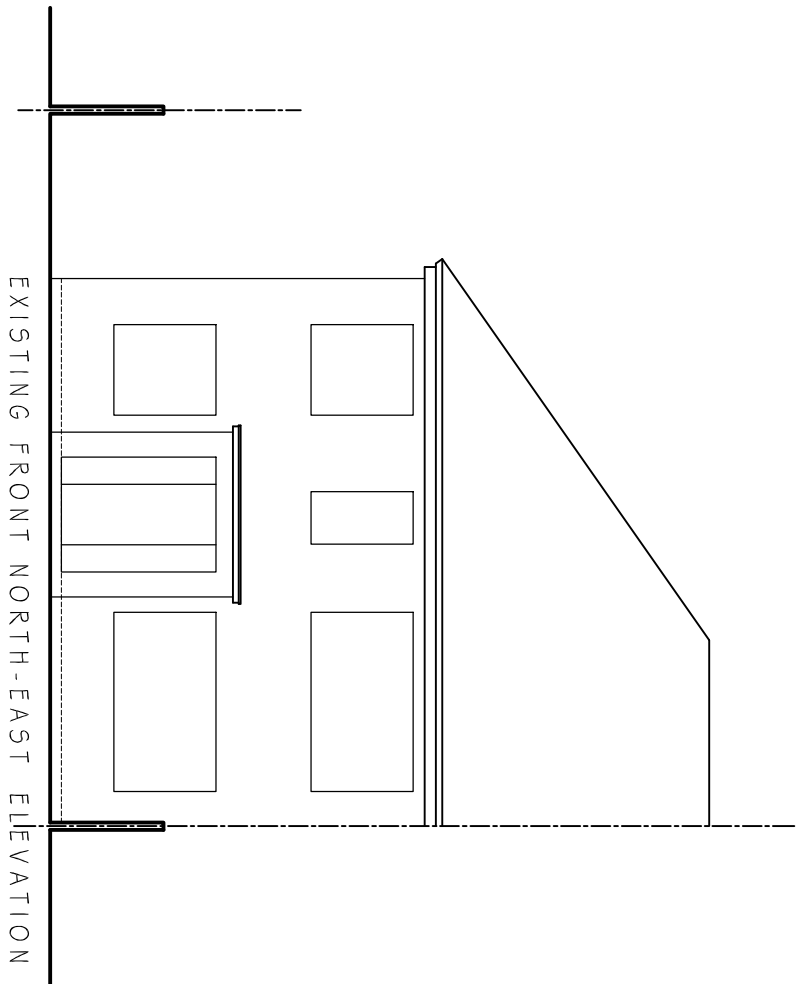

Head Office : The Beathouse, 19 Westminster Court,
BRACKLEY, Northants, NN15 7ED
London Offices : Studio A2, Headcorn Road,
Thornon Heath, London, CH7 6DQ
Cadmonkies Studio A2 Casha Yard,
Richmond, LONDON, TW9 0TF

CLIENT:
Mr P Occhazion

ADDRESS:
1/7 Shelley Close,
Hayes, UB4 0QW

CONTACT:
Mr P Occhazion

SITE:
1/7 Shelley Close,
Hayes,
UB4 0QW

SCHEME:
Proposed Single Storey Rear
Extension, and Garden Room with
Associated Internal and External works.

DRAWING TITLE:
Existing Plans

DATE: July 2017
DRAWN: david berouis

SCALE: 1:100
REV: 2

DRAWING No:

P/17/318/002