


ALL DIMENSIONS AND TOLERANCES SHOWN SHOULD BE CHECKED AND CONFIRMED BY THE CLIENT PRIOR TO MANUFACTURE OR CONSTRUCTION. THIS DOCUMENT SHOULD NOT BE SCALED

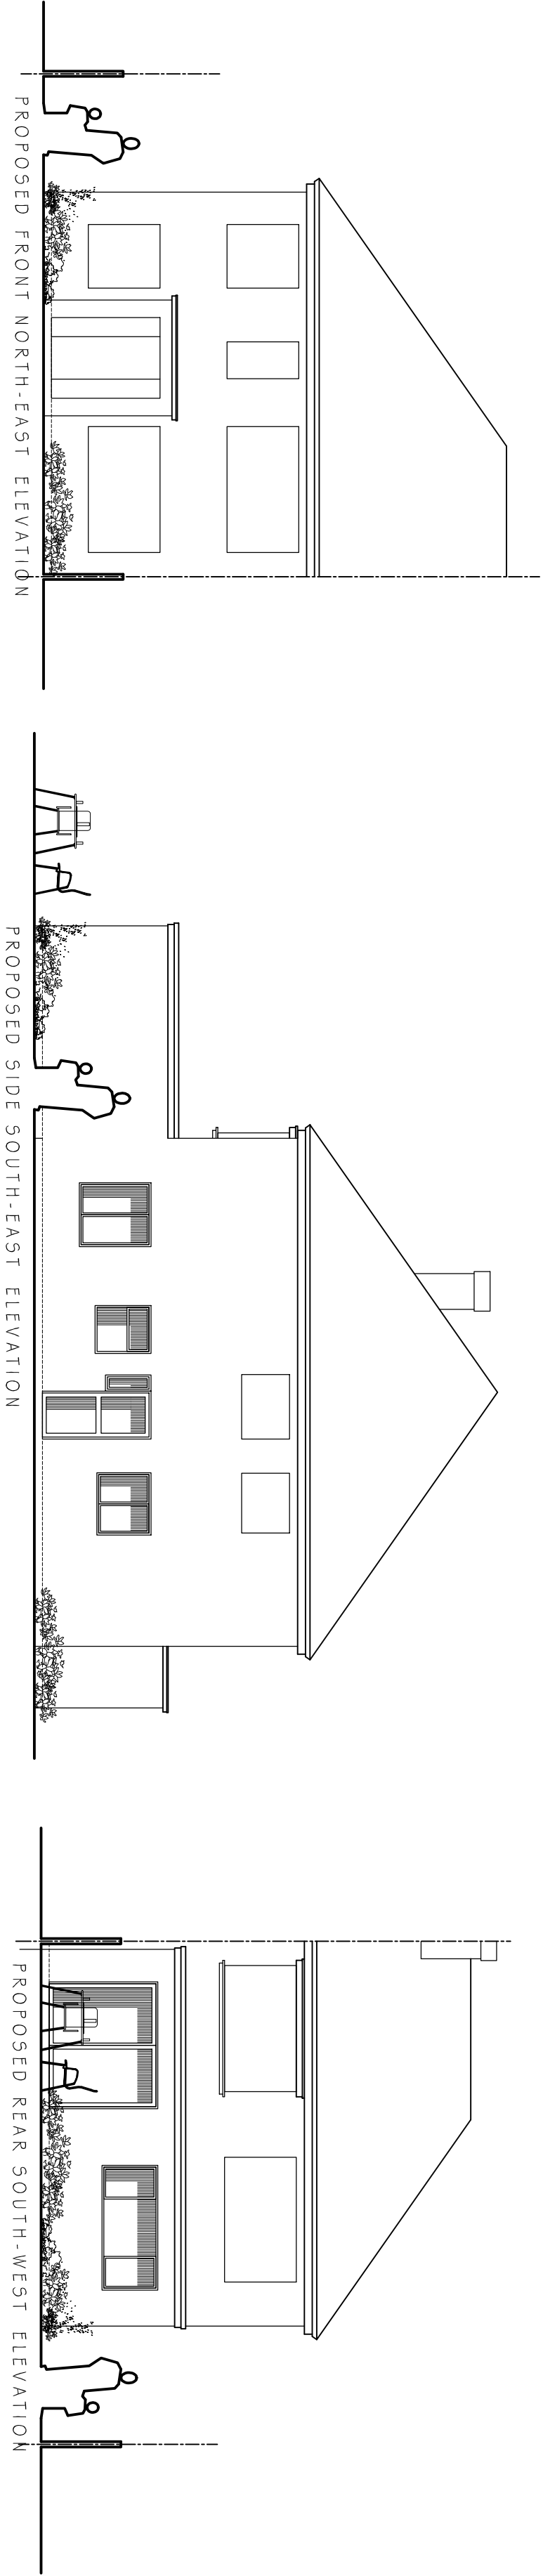

PLANNING

Planning and Building Regulations Design Consultants
Architectural Technologists
Local Authorities Planning Agent Group Member
Local Authorities Building Control Partner Member
Planning Portal Professional Status
Landmark and Promag Member
Planning Appeal Consultants

www.cadmonkies.co.uk
cadmonkies@btconnect.com
01280 - 70 44 44



Head Office : The Beathouse, 19 Westminster Court,
Blickley, Wickham, W15 7ED
London Offices : Studio A2, Headcorn Road,
Thornham Heath, London, CR7 6JQ
Cadmonkies, Studio A2, Castle Yard,
Richmond, LONDON, TW9 6TF

CLIENT:	Mr P Occhazion		
ADDRESS:	17 Shelley Close, Hayes, UB4 0QW		
CONTACT:	Mr P Occhazion		
SITE:	17 Shelley Close, Hayes, UB4 0QW		
SCHEME:	Proposed Single Storey Rear Extension, and Garden Room with Associated Internal and External works.		
DRAWING TITLE:	Proposed Plans		

DATE:	July 2017	DRAWN:	david berious
SCALE:	1:100	REV:	A2 @

DRAWING No:

P/17/318/003

