0 10 25 50 m

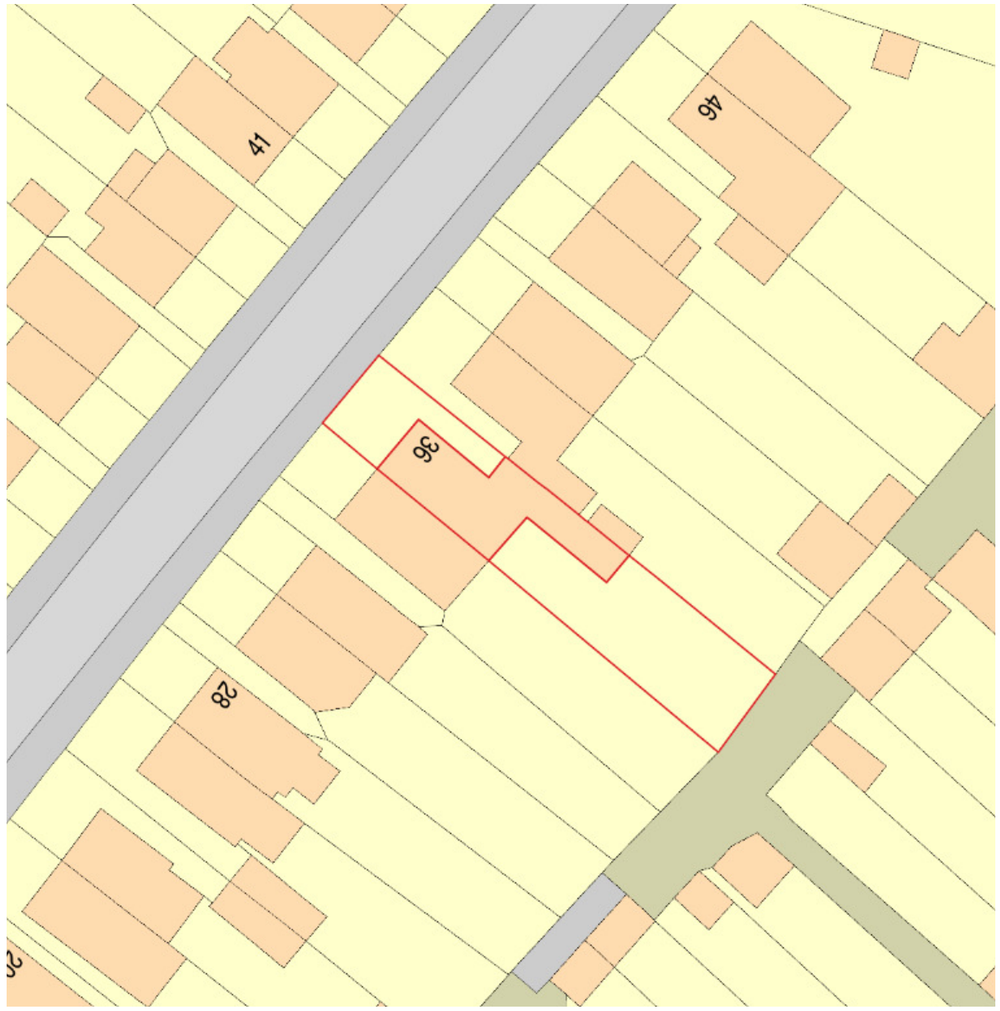

1 00 - Block Plan Existing

1 : 500

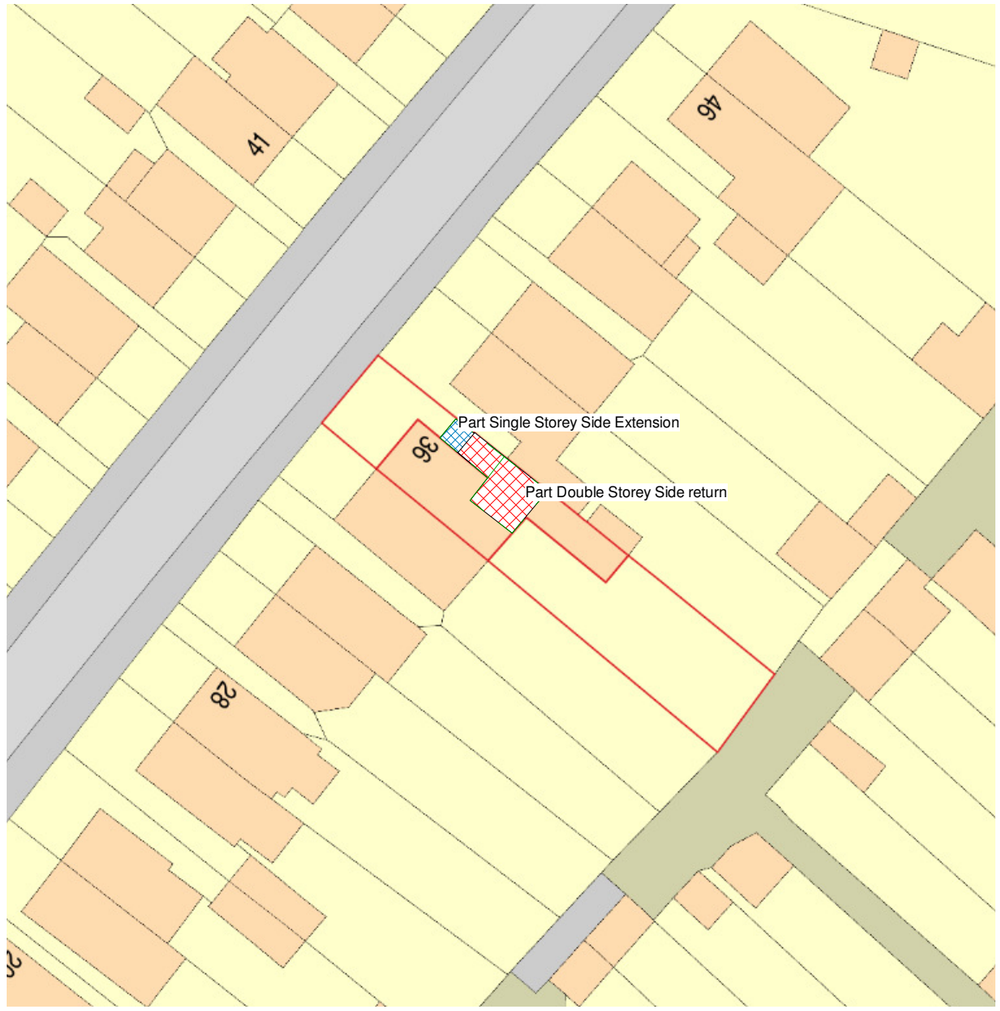

2 00 - Block Plan Proposed

1 : 500

THE MARKET DESIGN & BUILD
A TRUE DESIGN & BUILD COMPANY

320 High Street
Harlington, Hayes,
Middlesex,
UB3 5DU

t:0203 432 5269

www.themarketdesignbuild.com
info@themarketdesignbuild.com

RIBA Chartered Practice

COPYRIGHT
This drawing has been produced by The Market Design & Build's Chartered Architect and is not to be used or reproduced by any other party for any purpose.

Site survery to be conducted before any building work is carried out. Any discrepancies to be reported to architect.

All measurements to be checked prior to construction. Any changes to be reported back to this office.

Contractor responsible for calling out building control officer as required at stages requested by council.

ISSUE: Part Single Storey Side Extension, Part Double Storey Side Return	TITLE Block Plan		DWG NO: A 101+ A 201
PROJECT 36, Raleigh Avenue, Hayes, UB4 0EE	Scale (@ A3) 1 : 500	Date SEP 2021	Draft No : Final By: Ameena Checked By: Stefan

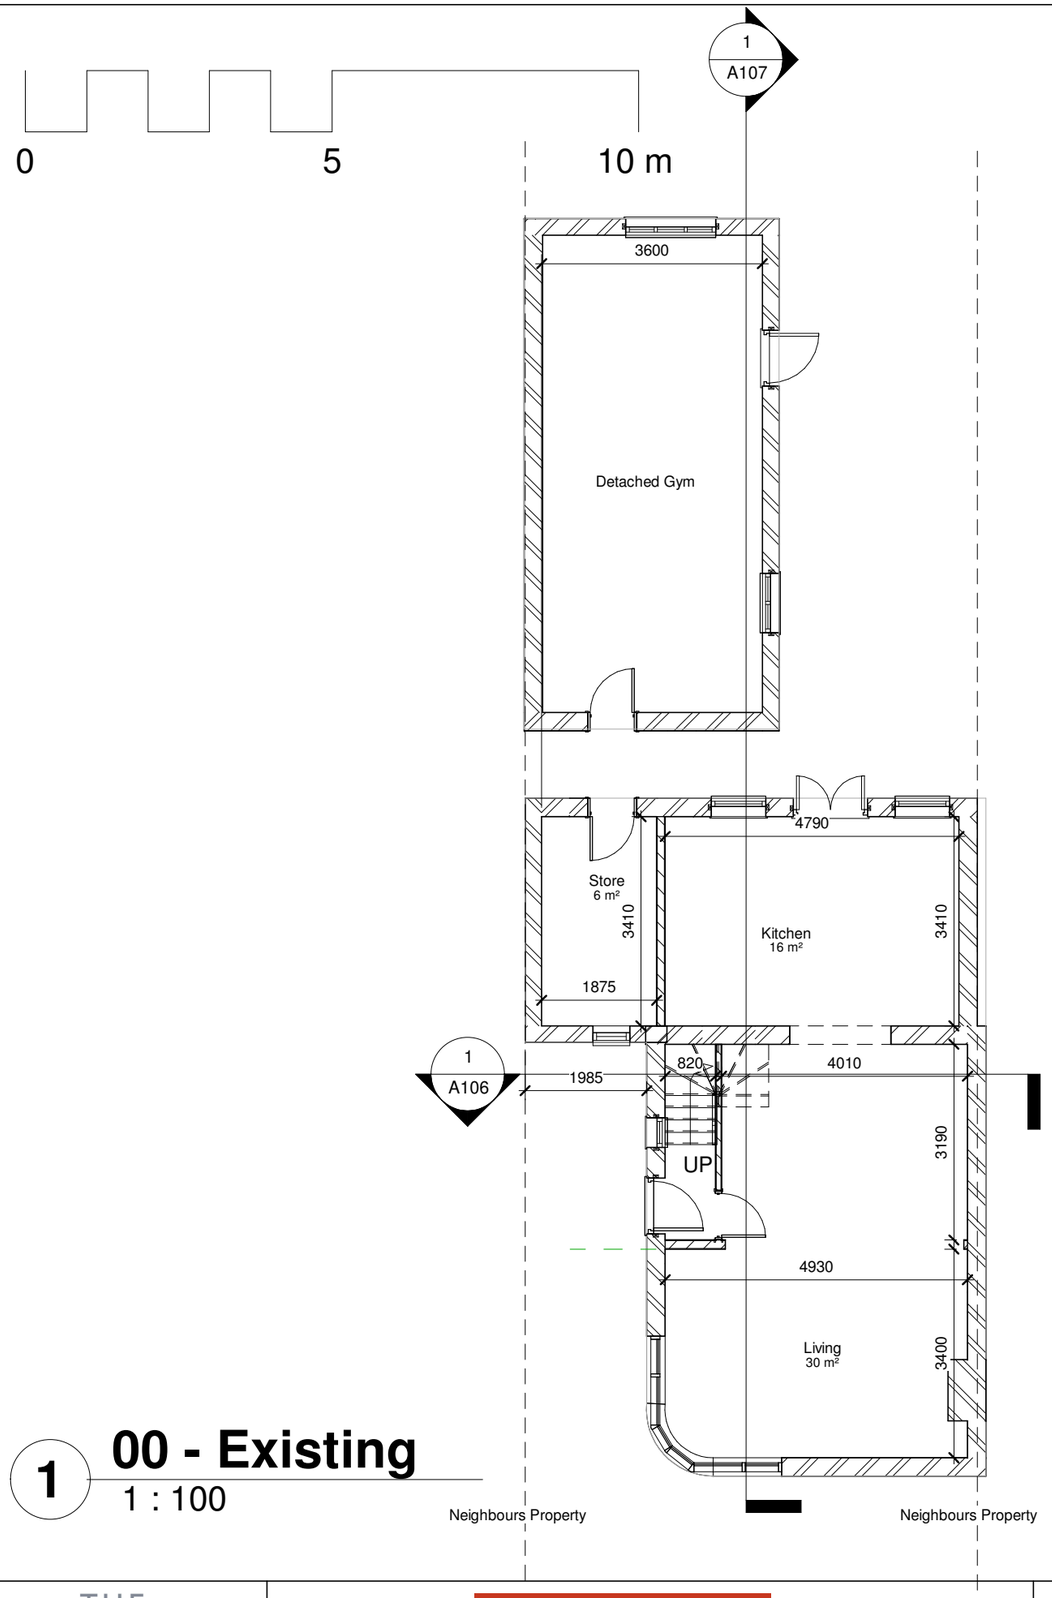

1 **00 - Existing**
1 : 100

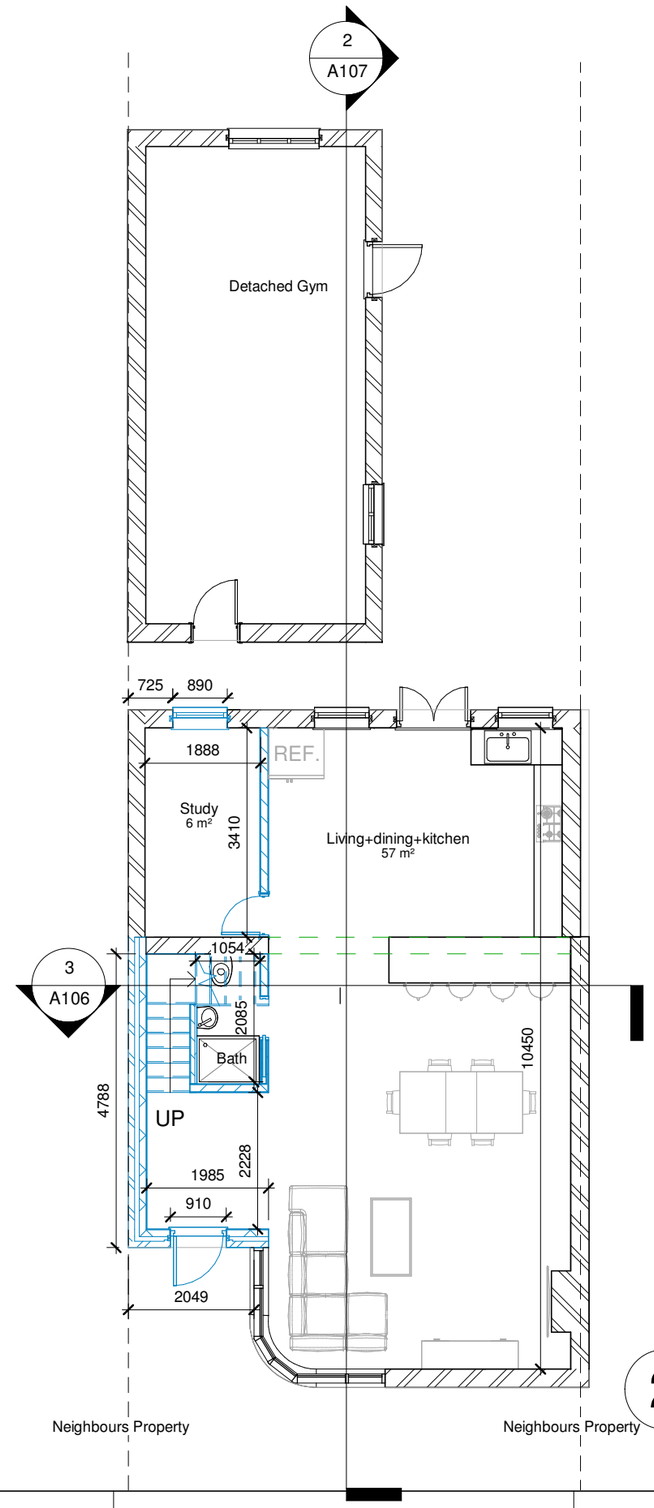

2 **00 - Proposed**
1 : 100

THE MARKET DESIGN & BUILD
A TRUE DESIGN & BUILD COMPANY

320 High Street
Harlington, Hayes,
Middlesex,
UB3 5DU

t:0203 432 5269

www.themarketdesignbuild.com
info@themarketdesignbuild.com

RIBA
Chartered Practice

COPYRIGHT
This drawing has been produced by The Market Design & Build's Chartered Architect and is not to be used or reproduced by any other party for any purpose.

Site survey to be conducted before any building work is carried out. Any discrepancies to be reported to architect.

All measurements to be checked prior to construction. Any changes to be reported back to this office.

Contractor responsible for calling out building control officer as required at stages requested by council.

ISSUE: Part Single Storey Side Extension, Part Double Storey Side Return

PROJECT: 36, Raleigh Avenue, Hayes, UB4 0EE

TITLE: Ground floor

Scale (@ A3): 1 : 100

Date: SEP 2021

DWG NO: A102+ A202

Draft No : Final

By: Ameena

Checked By: Stefan

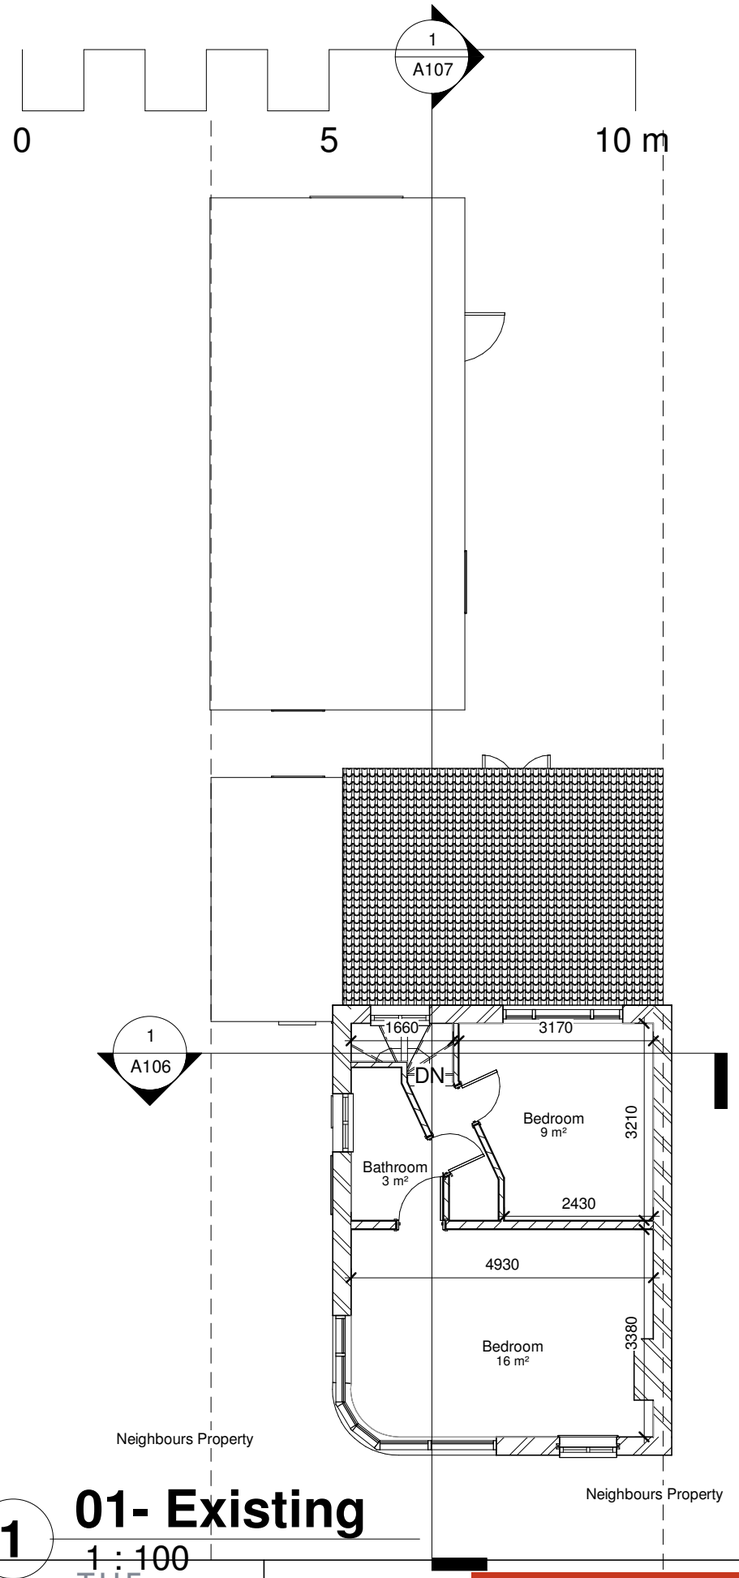

1 **01- Existing**
1 : 100

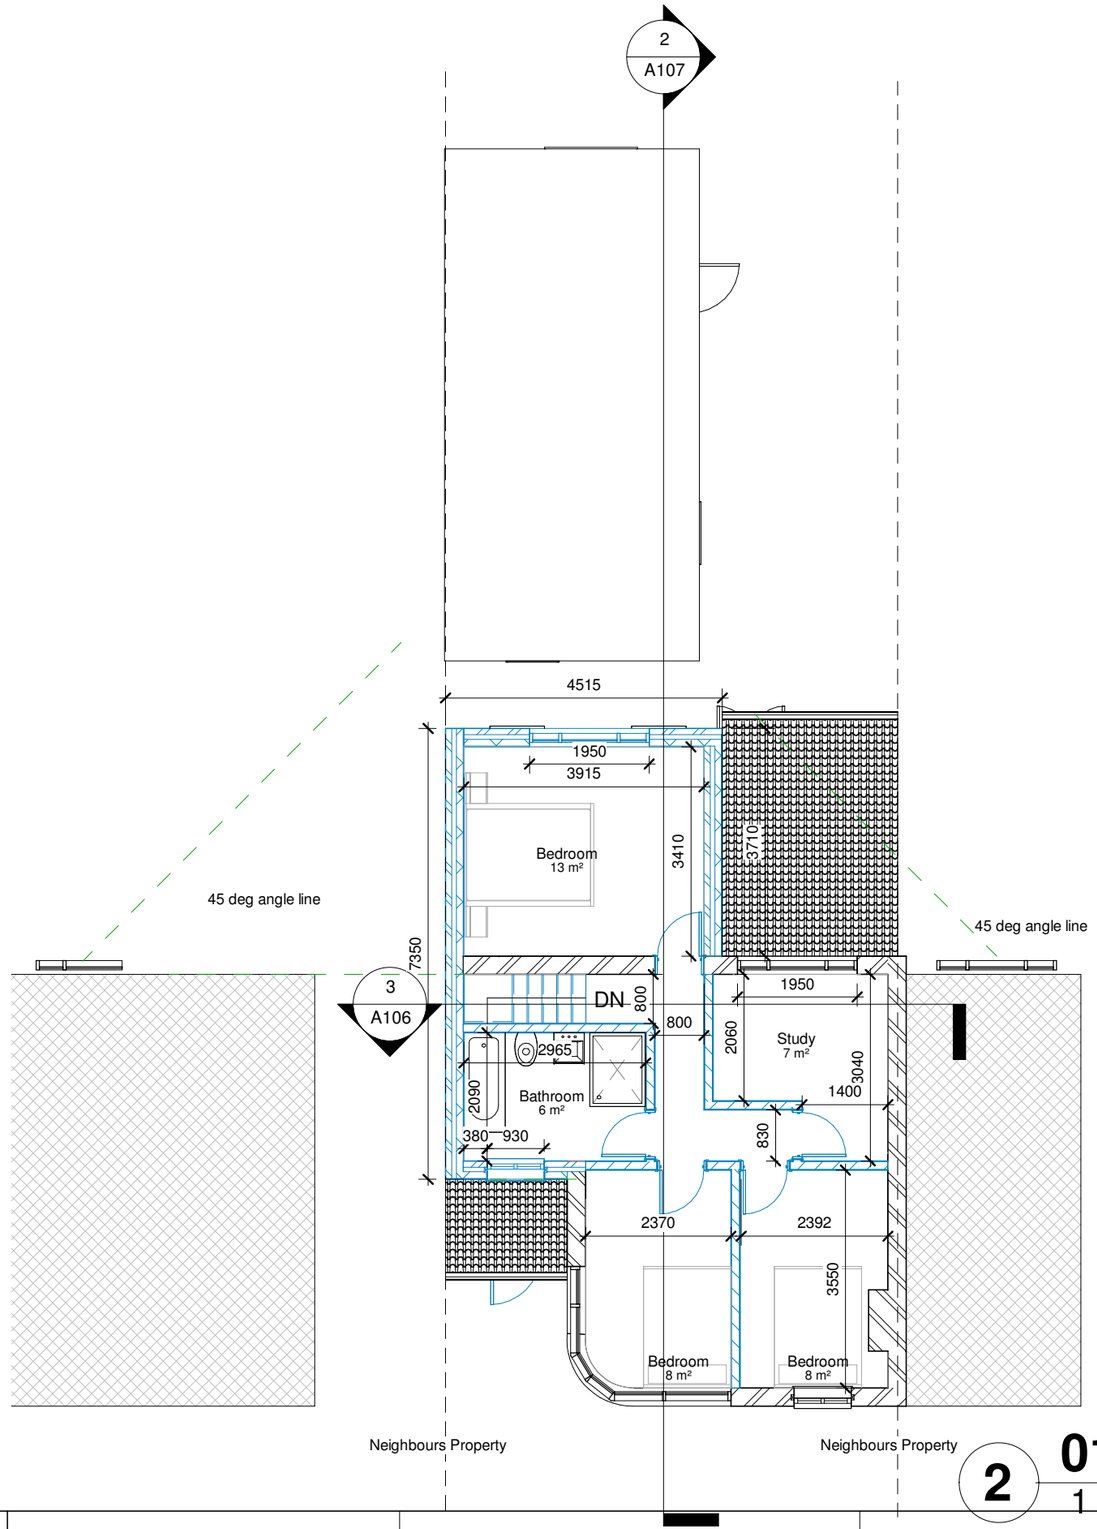

2 **01- Proposed**
1 : 100

THE MARKET DESIGN & BUILD
A TRUE DESIGN & BUILD COMPANY

320 High Street
Harlington, Hayes,
Middlesex,
UB3 5DU

t:0203 432 5269

www.themarketdesignbuild.com
info@themarketdesignbuild.com

RIBA
Chartered Practice

COPYRIGHT
This drawing has been produced by The Market Design & Build's Chartered Architect and is not to be used or reproduced by any other party for any purpose.

Site survey to be conducted before any building work is carried out. Any discrepancies to be reported to architect.

All measurements to be checked prior to construction. Any changes to be reported back to this office.

Contractor responsible for calling out building control officer as required at stages requested by council.

ISSUE: Part Single Storey Side Extension, Part Double Storey Side Return

TITLE: First floor

PROJECT: 36, Raleigh Avenue, Hayes, UB4 0EE

Scale (@ A3): 1 : 100

Date: SEP 2021

DWG NO: A103 + A203

Draft No : Final

By: Ameena

Checked By: Stefan

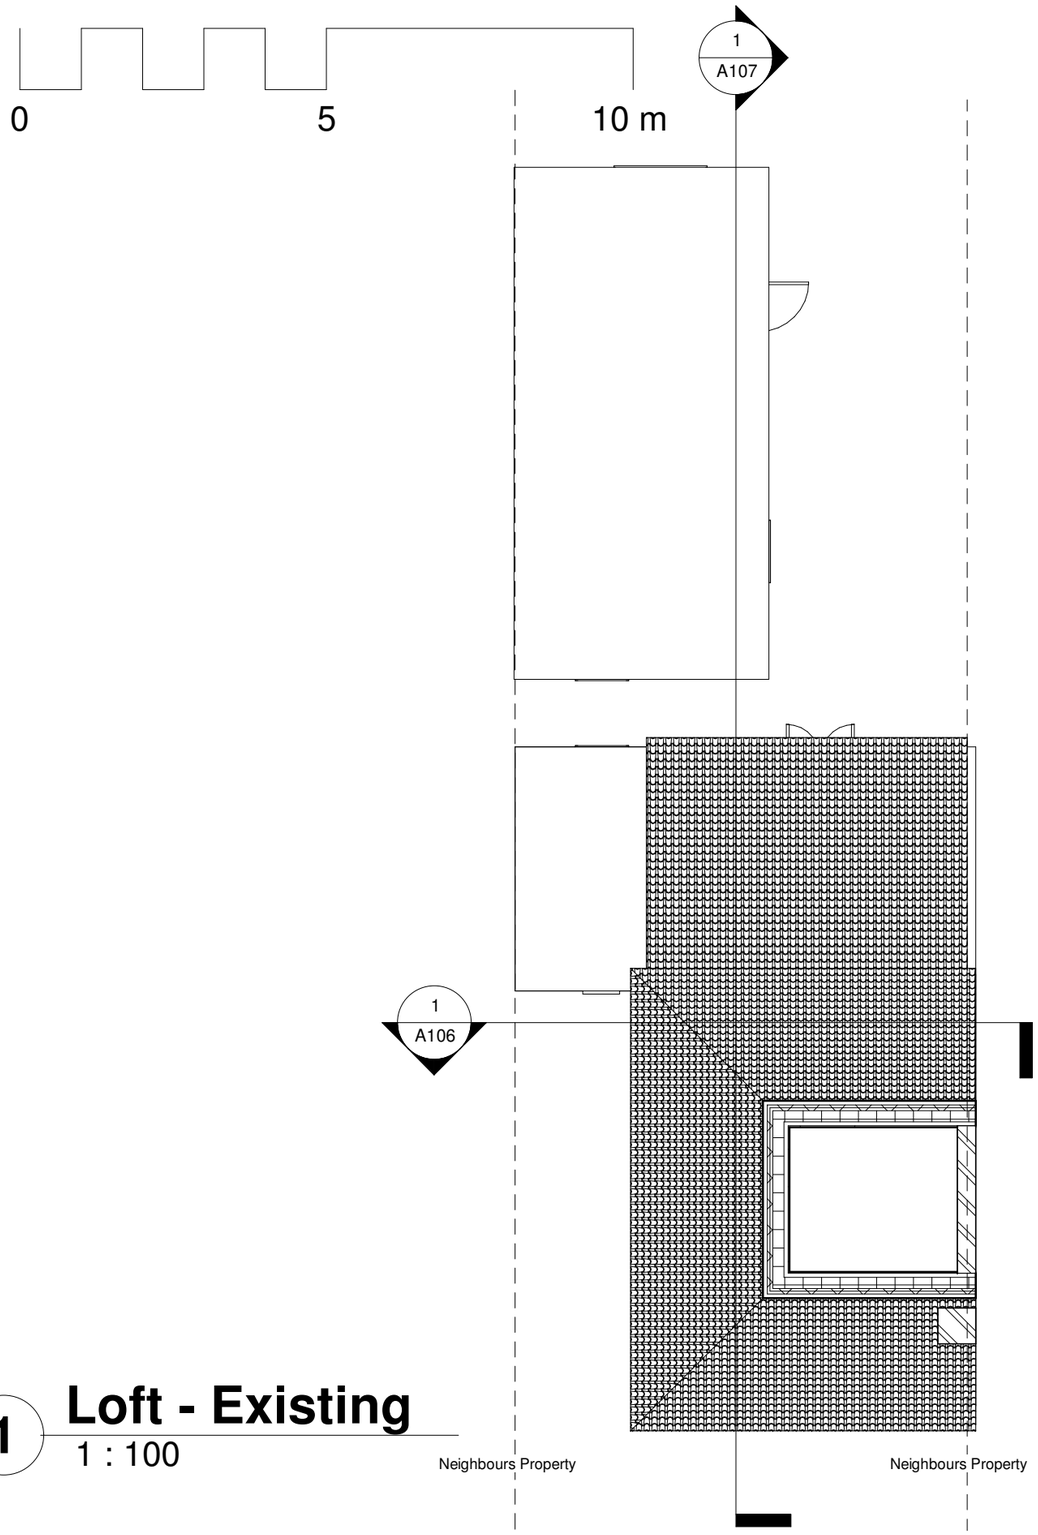

1 Loft - Existing
1 : 100

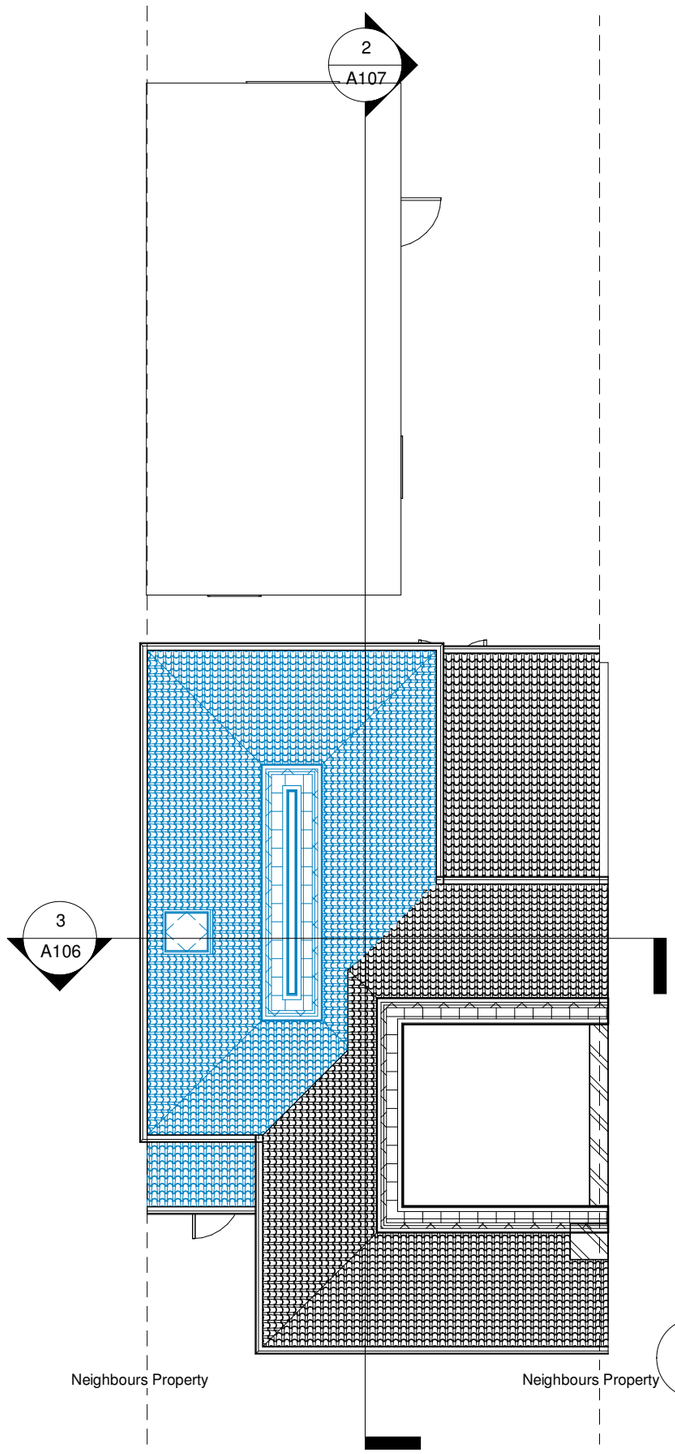

2 Loft - Proposed
1 : 100

THE MARKET DESIGN & BUILD
A TRUE DESIGN & BUILD COMPANY

320 High Street
Harlington, Hayes,
Middlesex,
UB3 5DU

t:0203 432 5269

www.themarketdesignbuild.com
info@themarketdesignbuild.com

RIBA Chartered Practice

COPYRIGHT
This drawing has been produced by The Market Design & Build's Chartered Architect and is not to be used or reproduced by any other party for any purpose.

Site survey to be conducted before any building work is carried out. Any discrepancies to be reported to architect.

All measurements to be checked prior to construction. Any changes to be reported back to this office.

Contractor responsible for calling out building control officer as required at stages requested by council.

ISSUE: Part Single Storey Side Extension, Part Double Storey Side Return

PROJECT: 36, Raleigh Avenue, Hayes, UB4 0EE

TITLE: Loft Plan

Scale (@ A3): 1 : 100

Date: SEP 2021

DWG NO: A104 - A204

Draft No : Final

By: Ameena

Checked By: Stefan

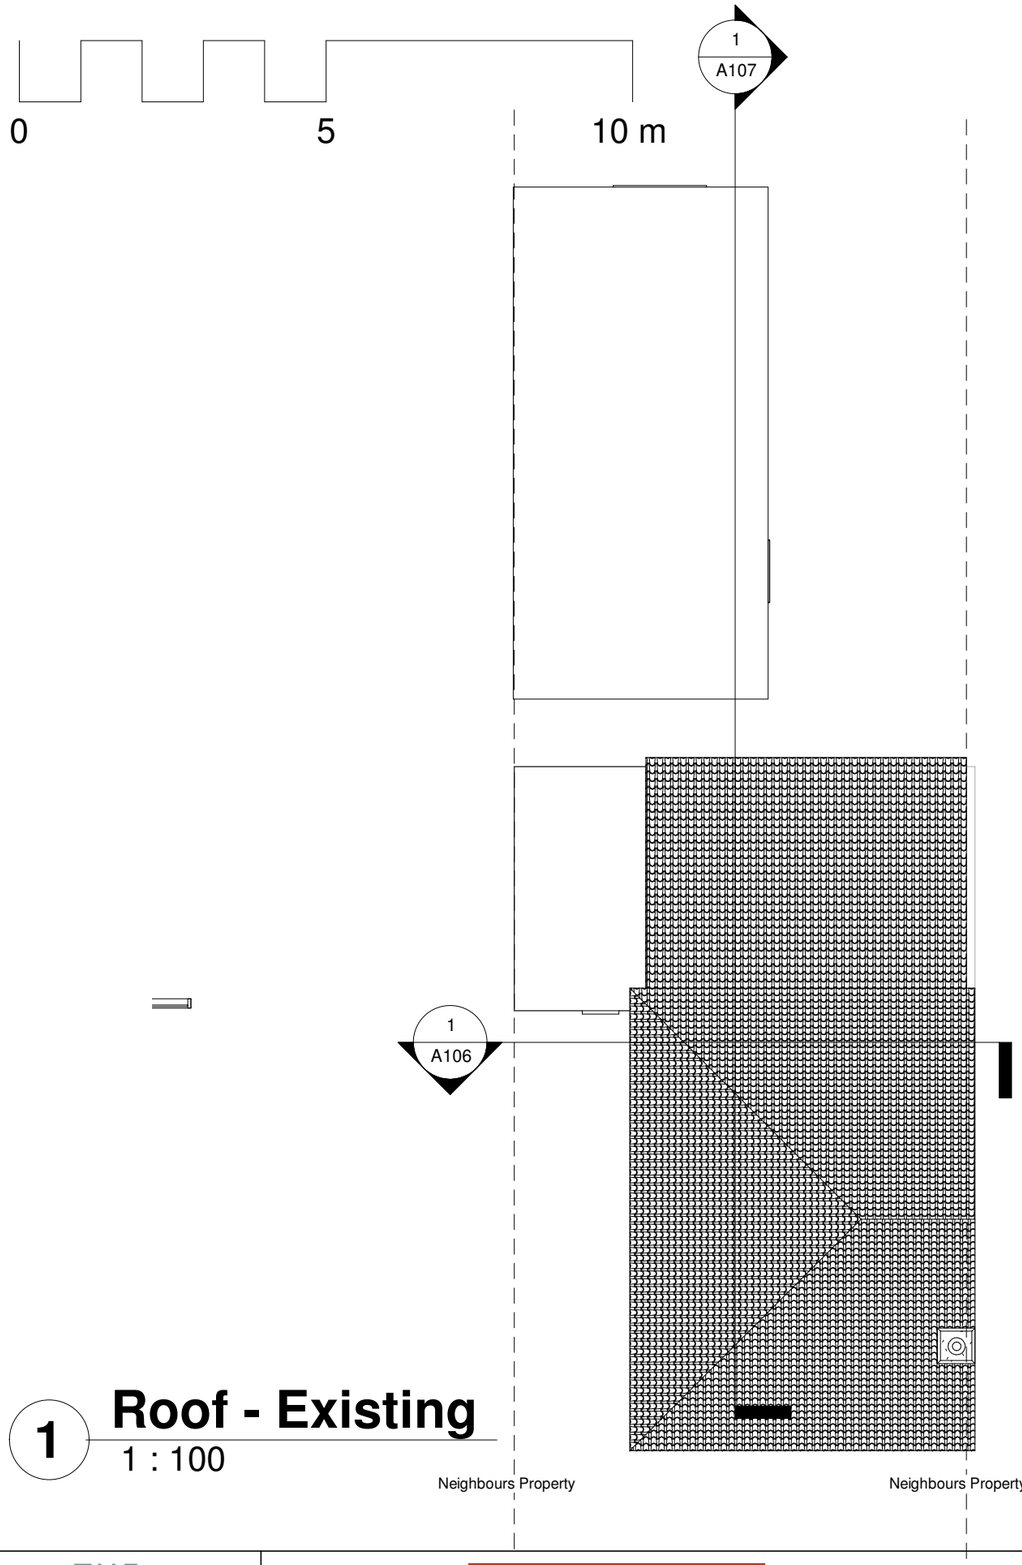

1 Roof - Existing

1 : 100

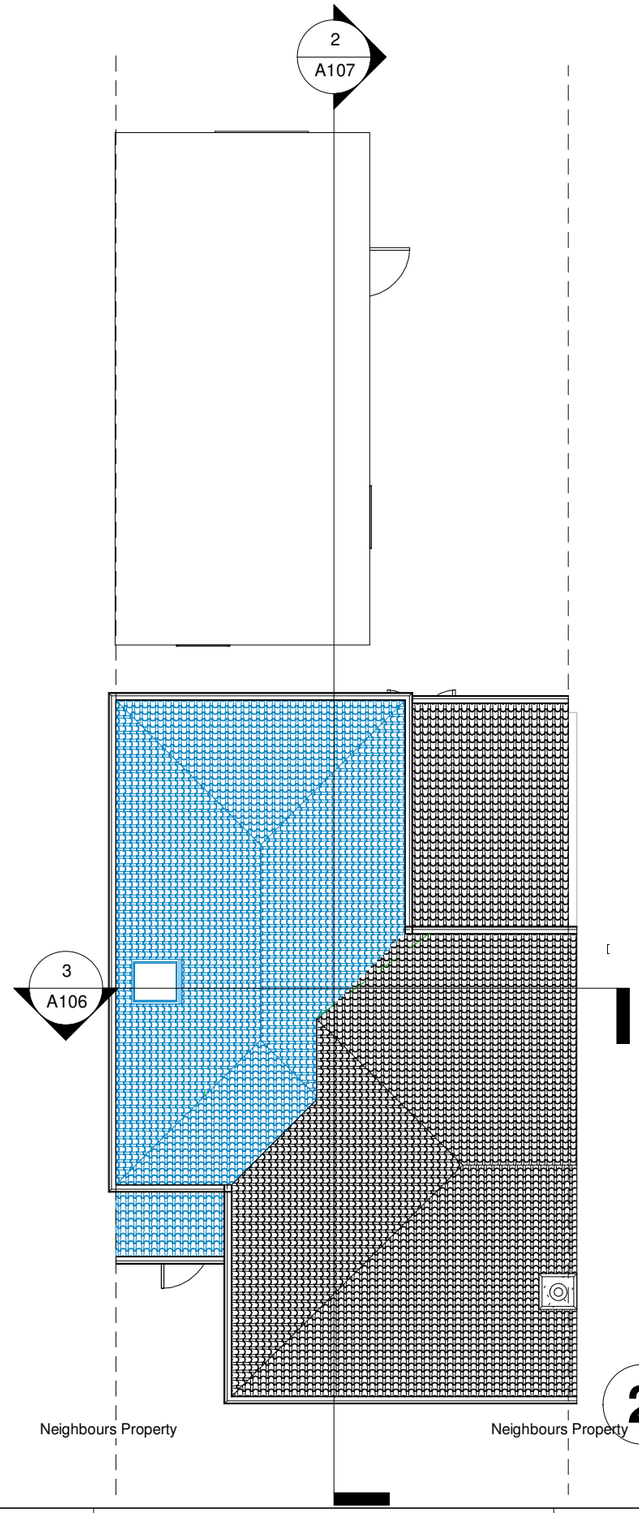

2 Roof - Proposed

1 : 100

THE MARKET DESIGN & BUILD
A TRUE DESIGN & BUILD COMPANY

320 High Street
Harlington, Hayes,
Middlesex,
UB3 5DU

t:0203 432 5269

www.themarketdesignbuild.com
info@themarketdesignbuild.com

RIBA Chartered Practice

COPYRIGHT
This drawing has been produced by The Market Design & Build's Chartered Architect and is not to be used or reproduced by any other party for any purpose.

Site survey to be conducted before any building work is carried out. Any discrepancies to be reported to architect.

All measurements to be checked prior to construction. Any changes to be reported back to this office.

Contractor responsible for calling out building control officer as required at stages requested by council.

ISSUE: Part Single Storey Side Extension, Part Double Storey Side Return

PROJECT: 36, Raleigh Avenue, Hayes, UB4 0EE

TITLE: Roof plan

Scale (@ A3): 1 : 100

Date: SEP 2021

DWG NO: A105 + A205

Draft No : Final

By: Ameena

Checked By: Stefan

0 5 10 m

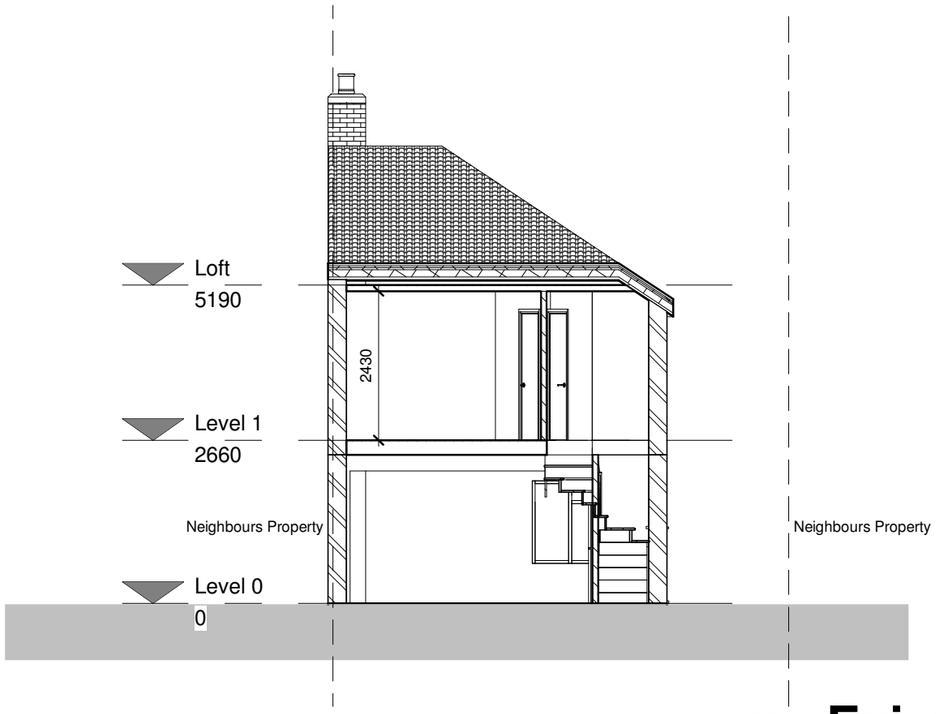

1 Existing - Section 1

1 : 100

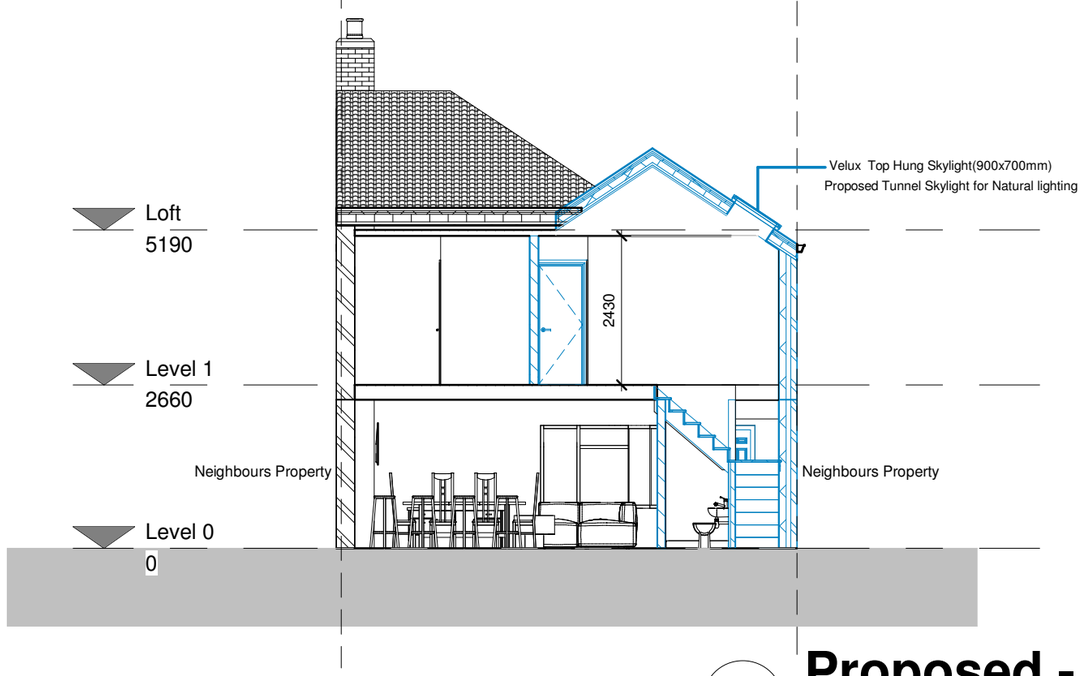

3 Proposed - Section 1

1 : 100

THE MARKET DESIGN & BUILD
A TRUE DESIGN & BUILD COMPANY

320 High Street
Harlington, Hayes,
Middlesex,
UB3 5DU

t:0203 432 5269

www.themarketdesignbuild.com
info@themarketdesignbuild.com

RIBA Chartered Practice

COPYRIGHT
This drawing has been produced by The Market Design & Build's Chartered Architect and is not to be used or reproduced by any other party for any purpose.

Site survey to be conducted before any building work is carried out. Any discrepancies to be reported to architect.

All measurements to be checked prior to construction. Any changes to be reported back to this office.

Contractor responsible for calling out building control officer as required at stages requested by council.

ISSUE: Part Single Storey Side Extension, Part Double Storey Side Return

TITLE: Section 1

PROJECT: 36, Raleigh Avenue, Hayes, UB4 0EE

Scale (@ A3): 1 : 100

Date: SEP 2021

DWG NO: A106 + A206

Draft No : Final

By: Ameena

Checked By: Stefan

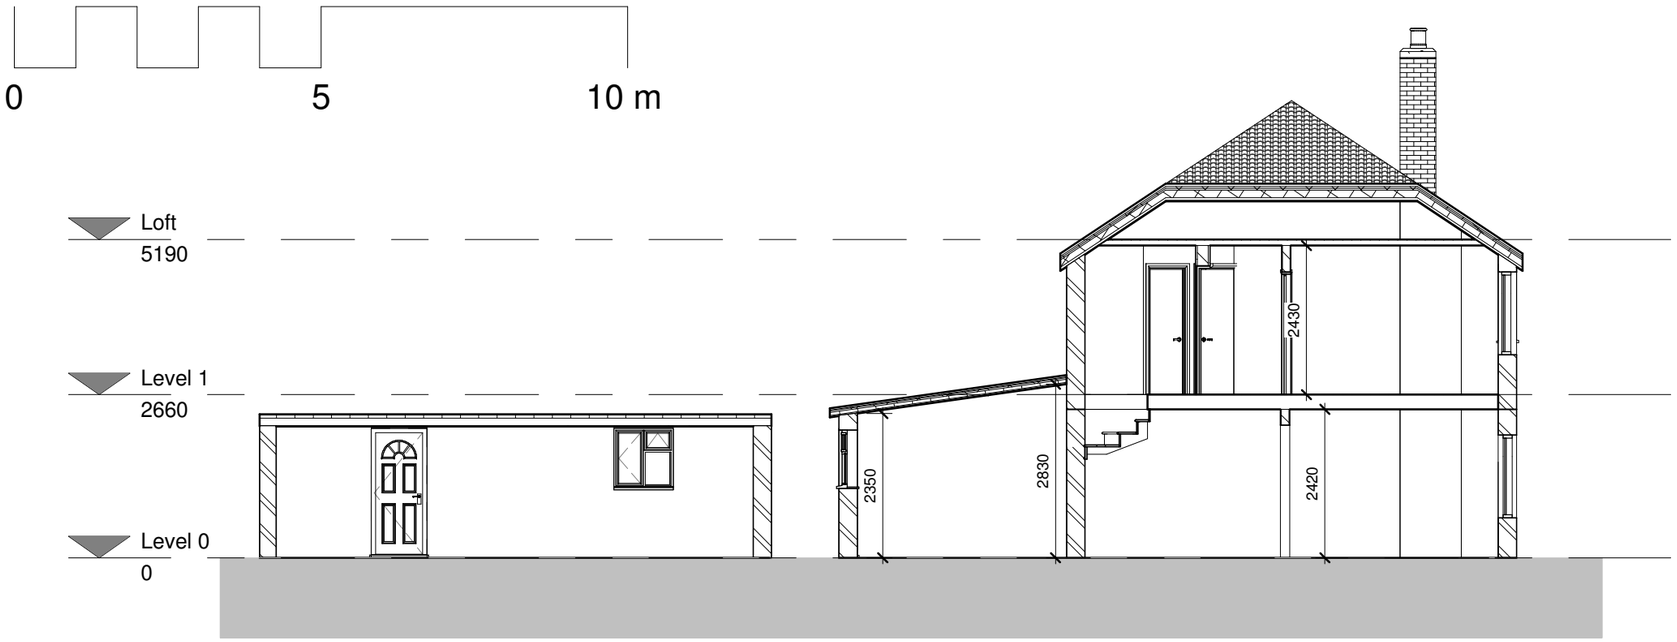

1 Existing - Section 2

1 : 100

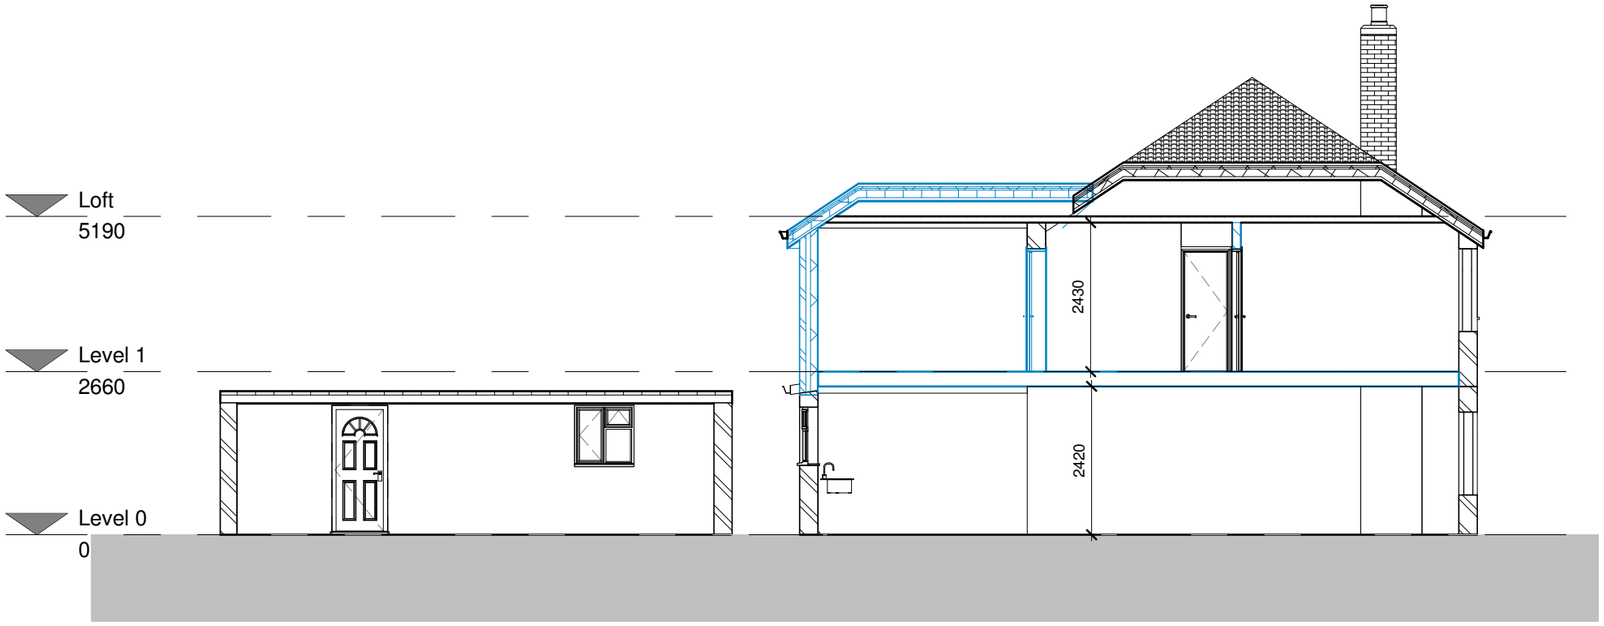

2 Proposed - Section 2

1 : 100

THE MARKET DESIGN & BUILD
A TRUE DESIGN & BUILD COMPANY

320 High Street
Harlington, Hayes,
Middlesex,
UB3 5DU

t:0203 432 5269

www.themarketdesignbuild.com
info@themarketdesignbuild.com

RIBA Chartered Practice

COPYRIGHT
This drawing has been produced by The Market Design & Build's Chartered Architect and is not to be used or reproduced by any other party for any purpose.

Site survey to be conducted before any building work is carried out. Any discrepancies to be reported to architect.

All measurements to be checked prior to construction. Any changes to be reported back to this office.

Contractor responsible for calling out building control officer as required at stages requested by council.

ISSUE: Part Single Storey Side Extension, Part Double Storey Side Return

TITLE: Section 2

PROJECT: 36, Raleigh Avenue, Hayes, UB4 0EE

Scale (@ A3): 1 : 100

Date: SEP 2021

DWG NO: A107 + A207

Draft No : Final

By: Ameena

Checked By: Stefan

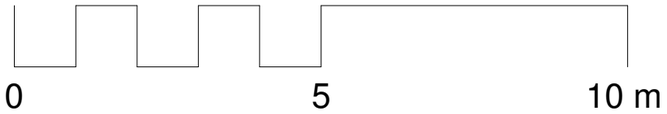

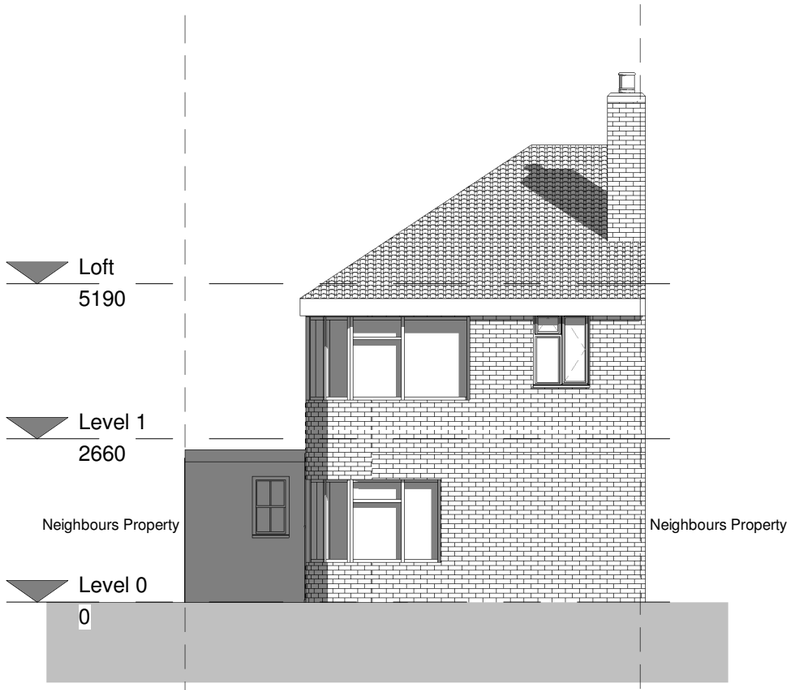

1 Front elevation - Existing

1 : 100

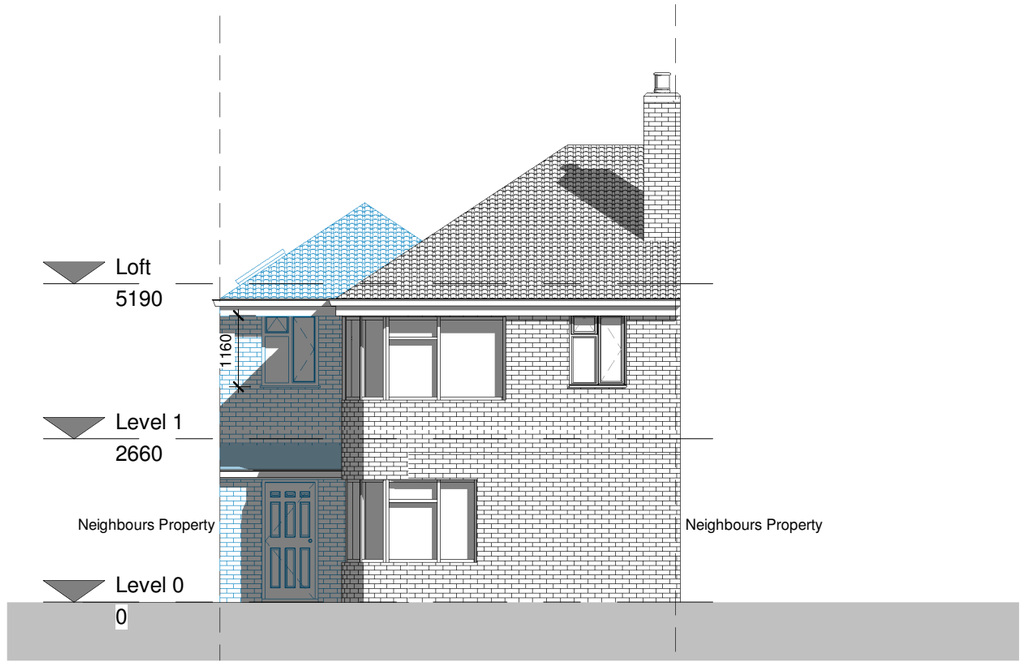

2 Front elevation - Proposed

1 : 100

THE MARKET DESIGN & BUILD
A TRUE DESIGN & BUILD COMPANY

320 High Street
Harlington, Hayes,
Middlesex,
UB3 5DU

t:0203 432 5269

www.themarketdesignbuild.com
info@themarketdesignbuild.com

RIBA Chartered Practice

COPYRIGHT
This drawing has been produced by The Market Design & Build's Chartered Architect and is not to be used or reproduced by any other party for any purpose.

Site survey to be conducted before any building work is carried out. Any discrepancies to be reported to architect.

All measurements to be checked prior to construction. Any changes to be reported back to this office.

Contractor responsible for calling out building control officer as required at stages requested by council.

ISSUE: Part Single Storey Side Extension, Part Double Storey Side Return

TITLE: Front elevation

PROJECT: 36, Raleigh Avenue, Hayes, UB4 0EE

Scale (@ A3): 1 : 100

Date: SEP 2021

DWG NO: A108 + A208

Draft No : Final

By: Ameena

Checked By: Stefan

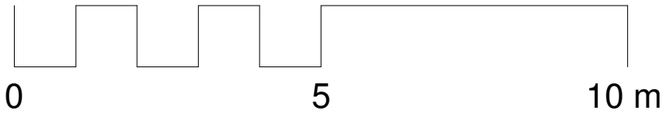

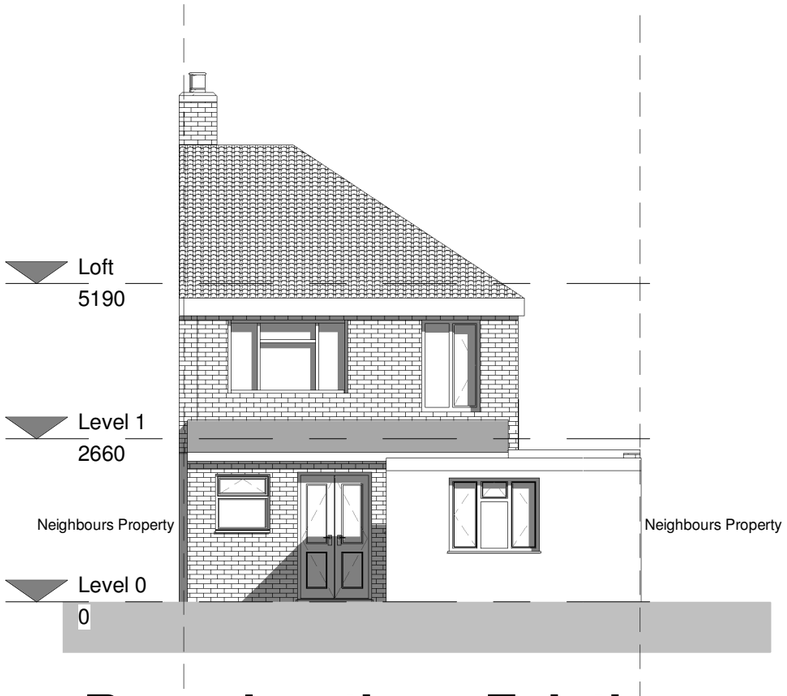

1 Rear elevation - Existing

1 : 100

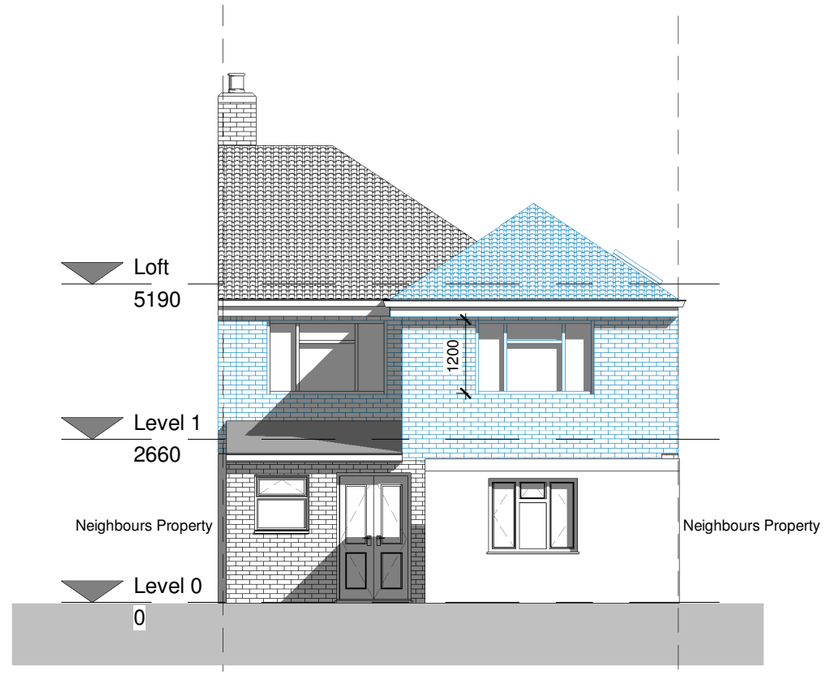

2 Rear elevation - Proposed

1 : 100

THE MARKET DESIGN & BUILD
A TRUE DESIGN & BUILD COMPANY

320 High Street
Harlington, Hayes,
Middlesex,
UB3 5DU

t:0203 432 5269

www.themarketdesignbuild.com
info@themarketdesignbuild.com

RIBA Chartered Practice

COPYRIGHT
This drawing has been produced by The Market Design & Build's Chartered Architect and is not to be used or reproduced by any other party for any purpose.

Site survey to be conducted before any building work is carried out. Any discrepancies to be reported to architect.

All measurements to be checked prior to construction. Any changes to be reported back to this office.

Contractor responsible for calling out building control officer as required at stages requested by council.

ISSUE: Part Single Storey Side Extension, Part Double Storey Side Return

PROJECT: 36, Raleigh Avenue, Hayes, UB4 0EE

TITLE: Rear elevation

Scale (@ A3): 1 : 100

Date: SEP 2021

DWG NO: A109 + A209

Draft No : Final

By: Ameena

Checked By: Stefan

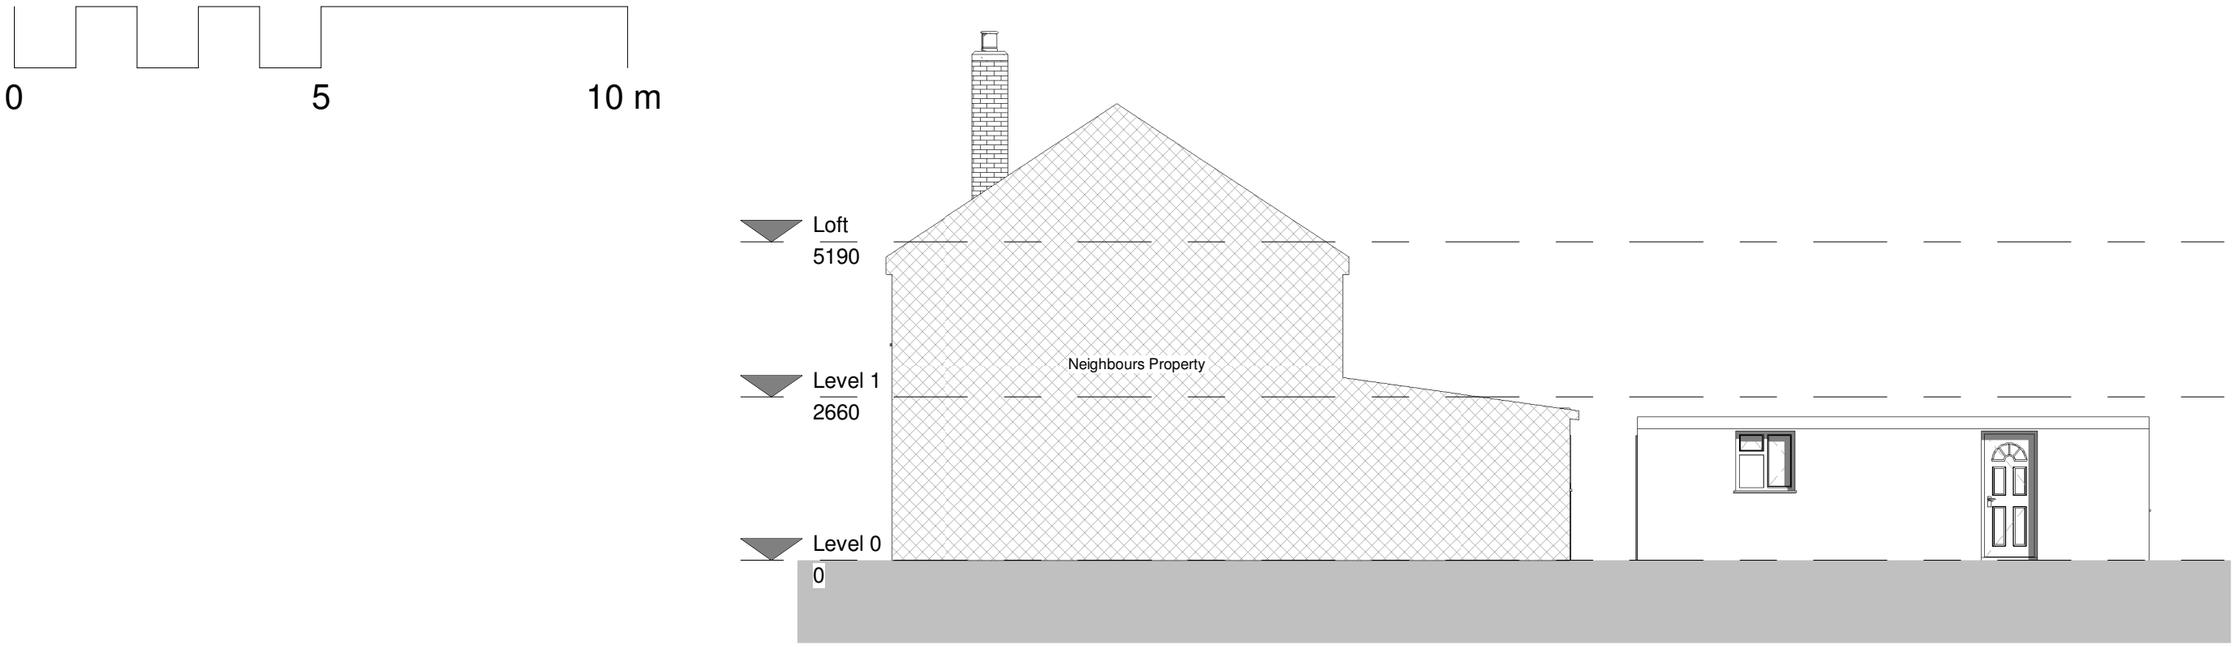

1 Side elevation 1 - Existing

1 : 100

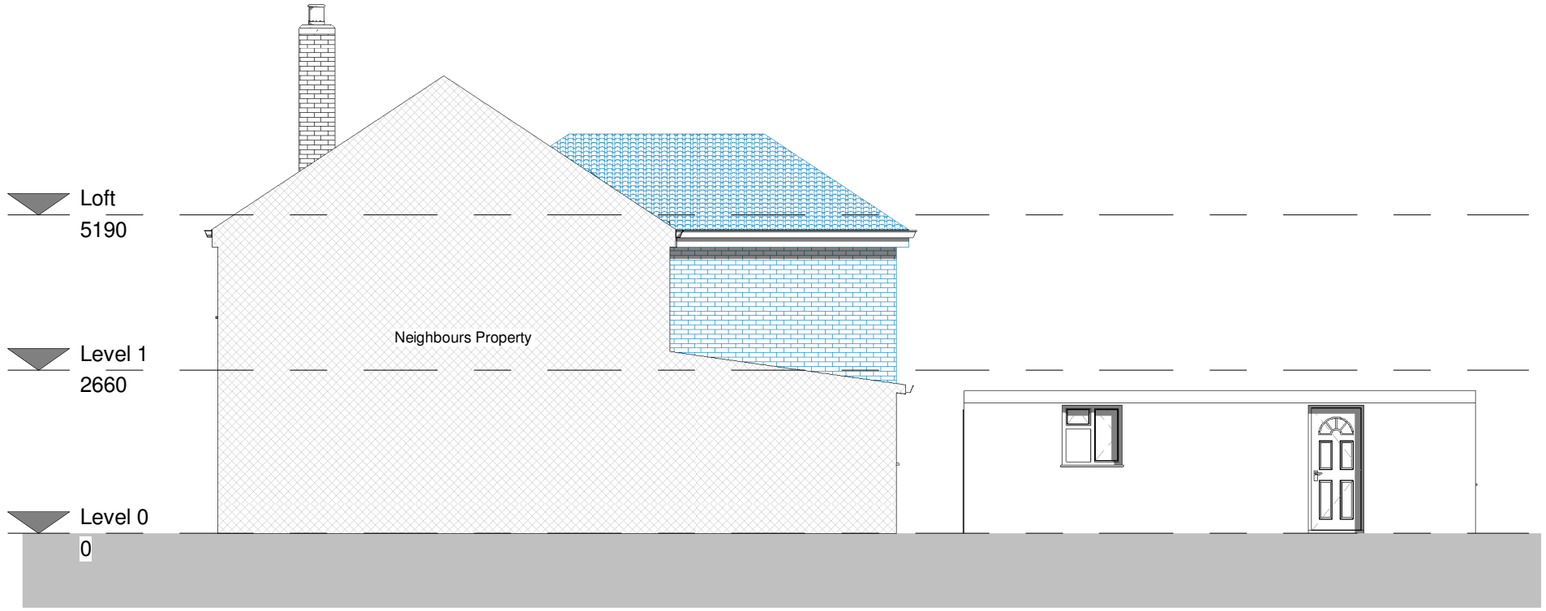

2 Side elevation 1- Proposed

1 : 100

THE MARKET DESIGN & BUILD
A TRUE DESIGN & BUILD COMPANY

320 High Street
Harlington, Hayes,
Middlesex,
UB3 5DU

t:0203 432 5269

www.themarketdesignbuild.com
info@themarketdesignbuild.com

RIBA Chartered Practice

COPYRIGHT
This drawing has been produced by The Market Design & Build's Chartered Architect and is not to be used or reproduced by any other party for any purpose.

Site survey to be conducted before any building work is carried out. Any discrepancies to be reported to architect.

All measurements to be checked prior to construction. Any changes to be reported back to this office.

Contractor responsible for calling out building control officer as required at stages requested by council.

ISSUE: Part Single Storey Side Extension, Part Double Storey Side Return

TITLE Side elevation 1

PROJECT 36, Raleigh Avenue, Hayes, UB4 0EE

Scale (@ A3) 1 : 100

Date SEP 2021

DWG NO: A110 + A210

Draft No : Final

By: Ameena

Checked By: Stefan

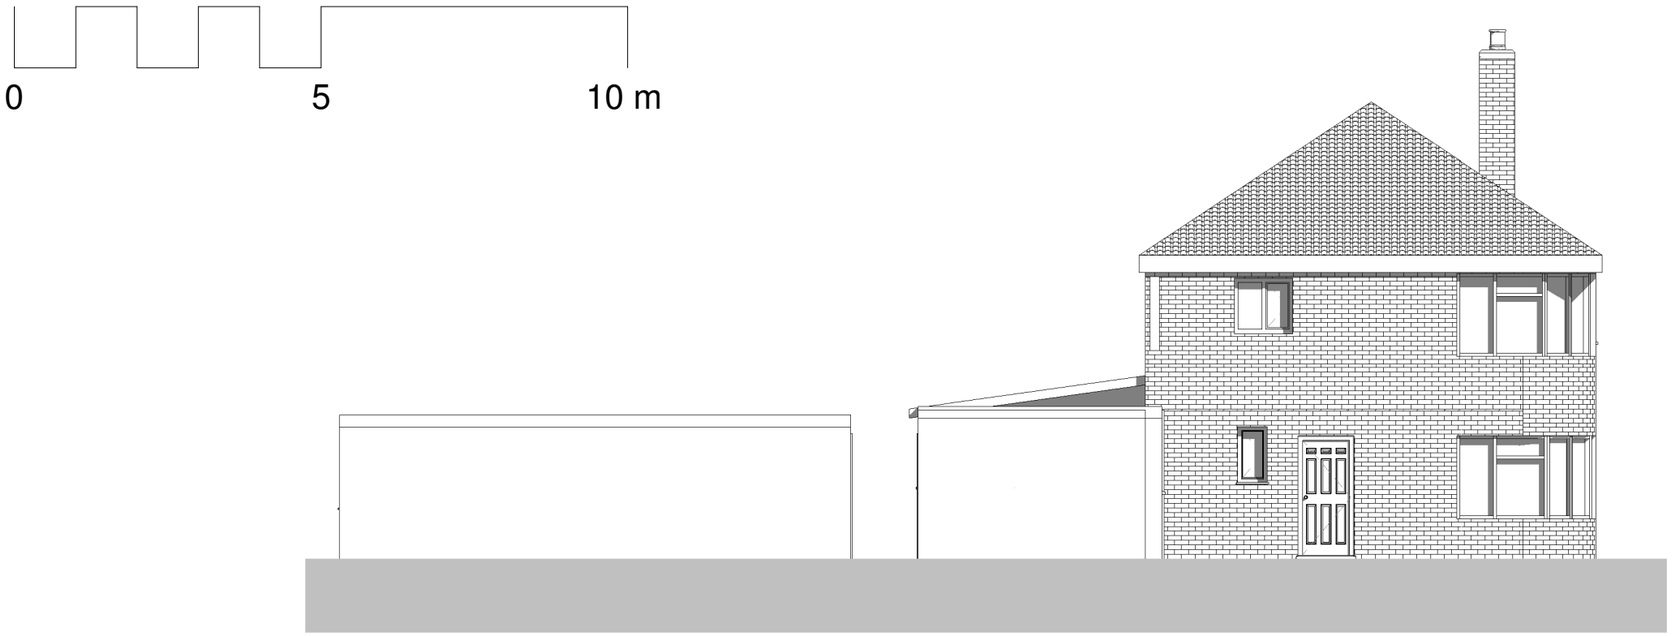

1 **Side elevation 2 - Existing**
1 : 100

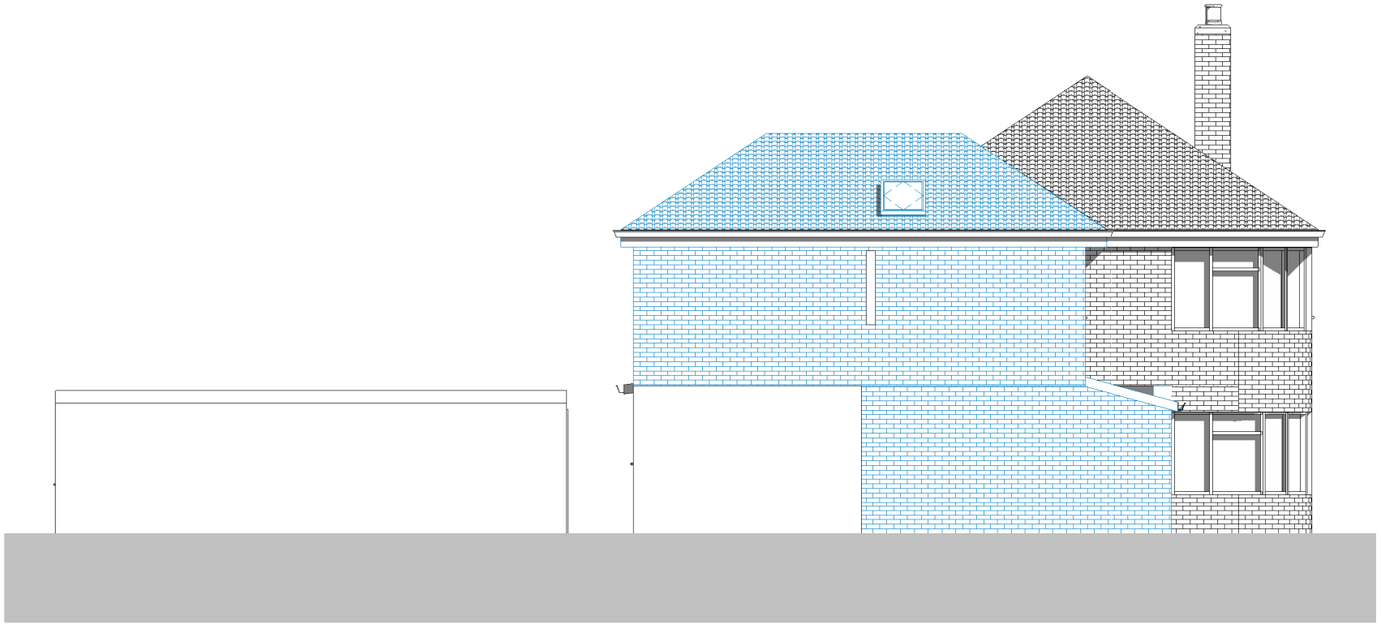

2 **Side elevation 2- Proposed**
1 : 100

THE MARKET DESIGN & BUILD
A TRUE DESIGN & BUILD COMPANY

320 High Street
Harlington, Hayes,
Middlesex,
UB3 5DU

t:0203 432 5269

www.themarketdesignbuild.com
info@themarketdesignbuild.com

RIBA Chartered Practice

COPYRIGHT
This drawing has been produced by The Market Design & Build's Chartered Architect and is not to be used or reproduced by any other party for any purpose.

Site survey to be conducted before any building work is carried out. Any discrepancies to be reported to architect.

All measurements to be checked prior to construction. Any changes to be reported back to this office.

Contractor responsible for calling out building control officer as required at stages requested by council.

ISSUE: Part Single Storey Side Extension, Part Double Storey Side Return

TITLE Side elevation 2

PROJECT 36, Raleigh Avenue, Hayes, UB4 0EE

Scale (@ A3) 1 : 100

Date SEP 2021

DWG NO: A111 + A211

Draft No : Final

By: Ameena

Checked By: Stefan