



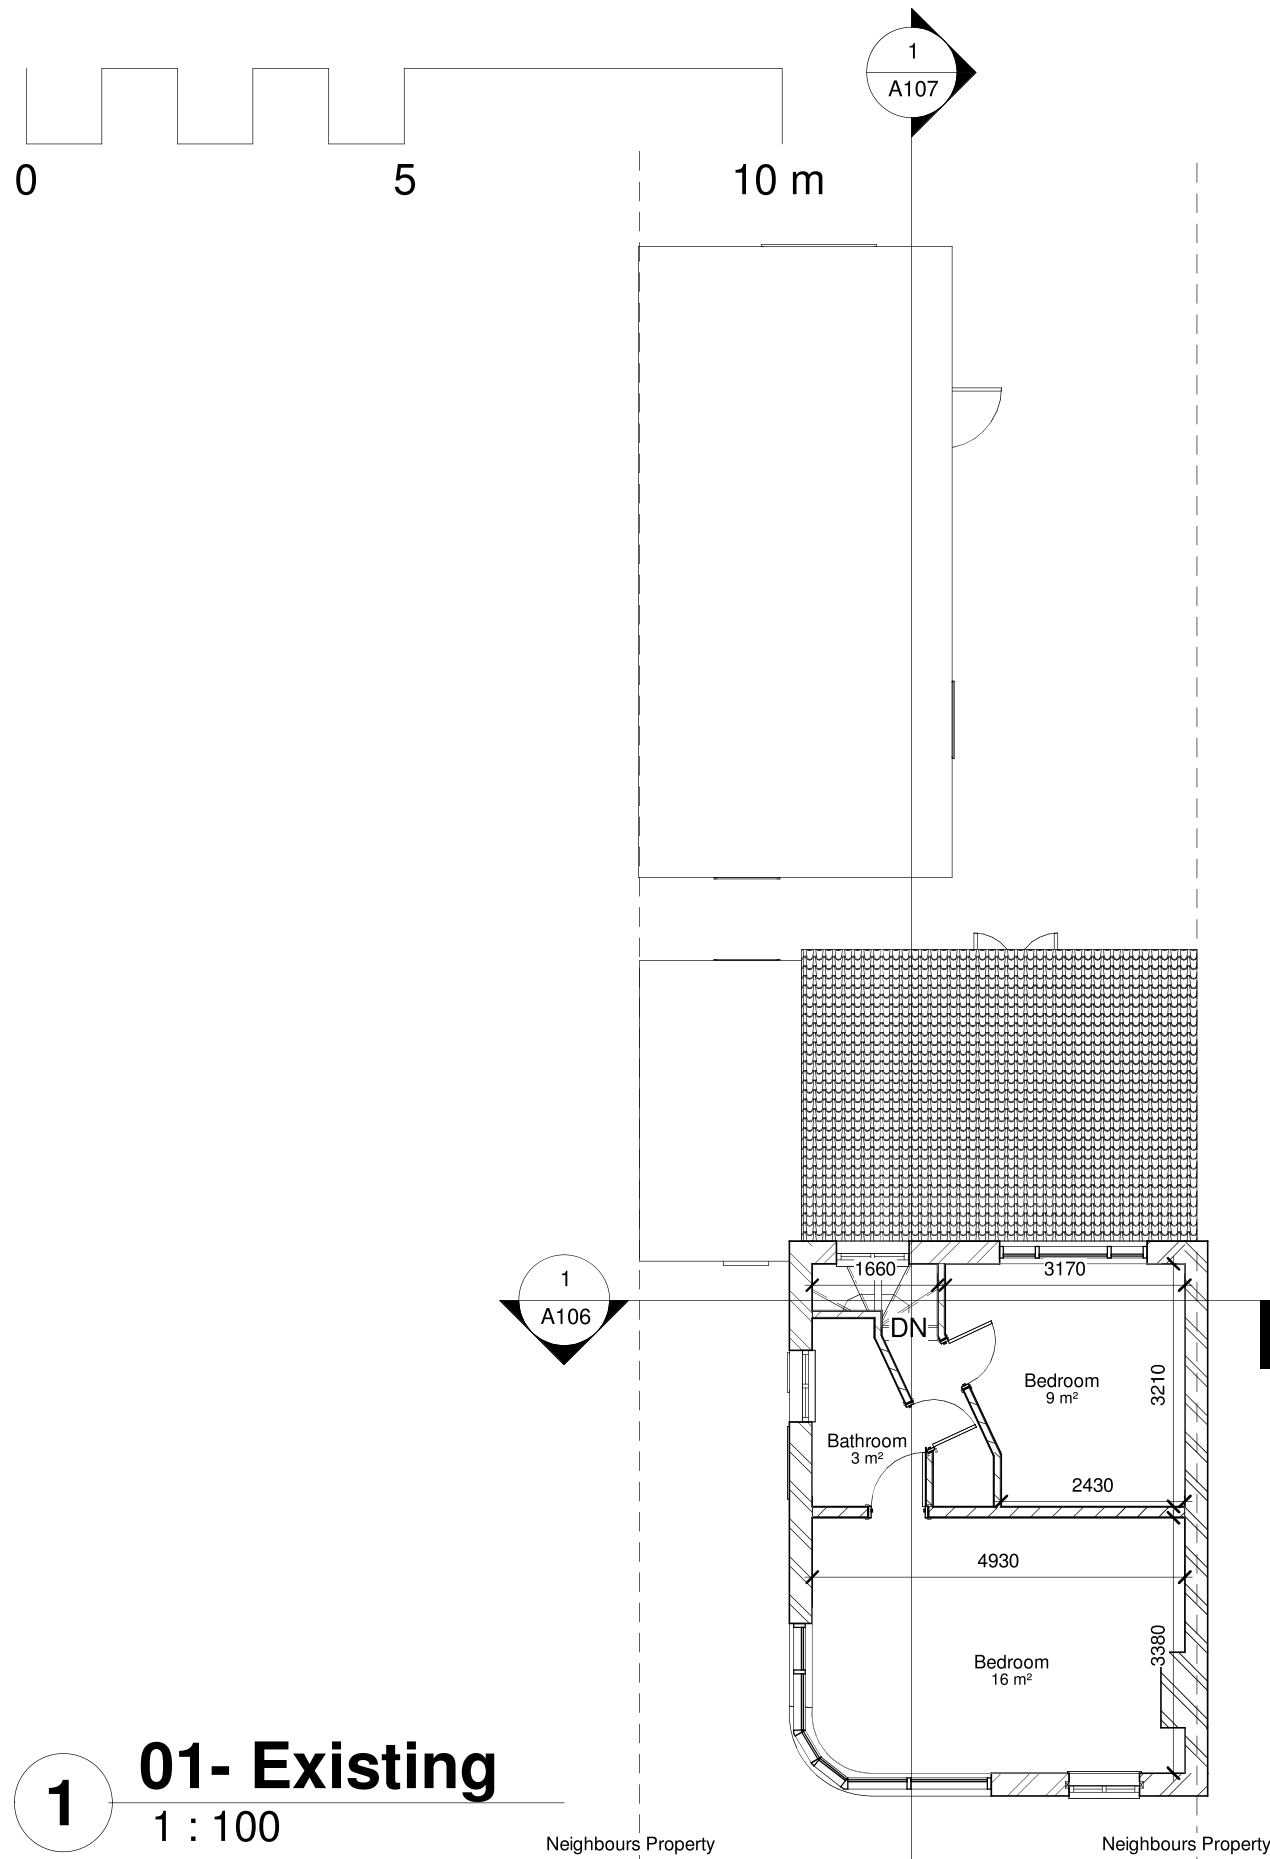

1 **01- Existing**
1 : 100

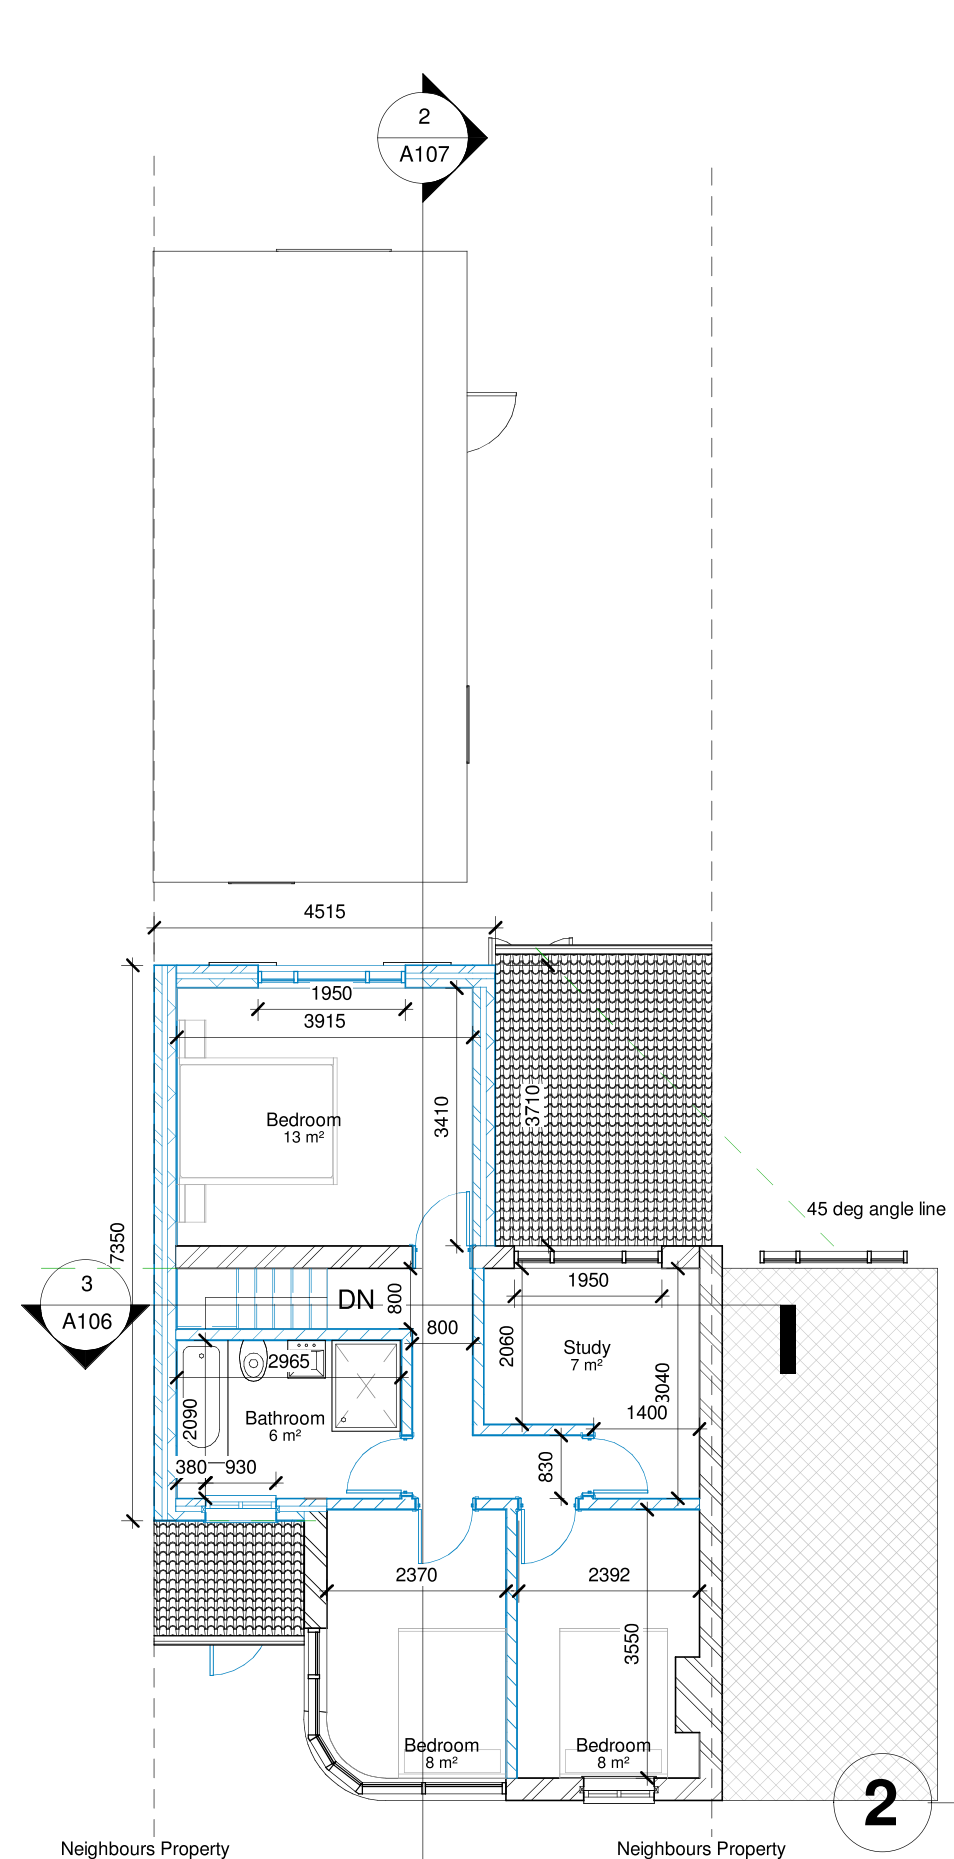

2 **01- Proposed**
1 : 100