

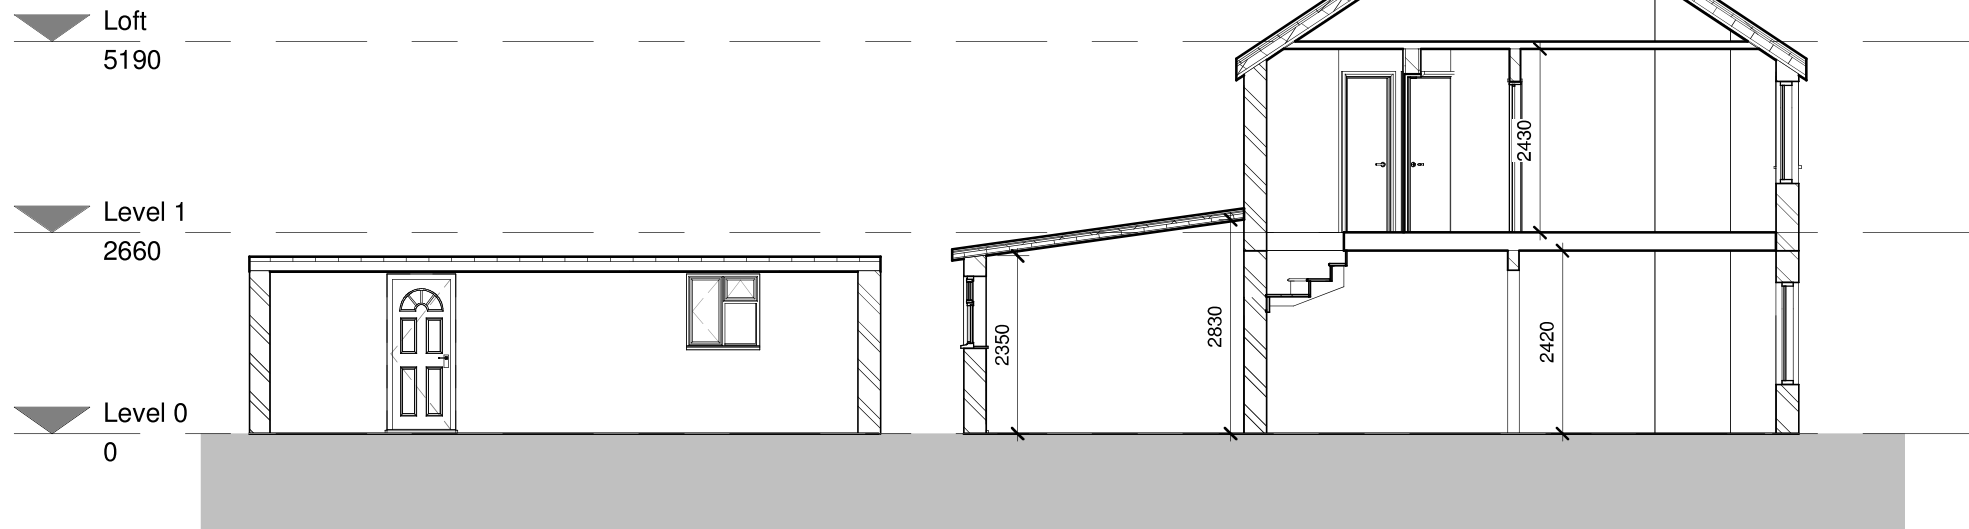


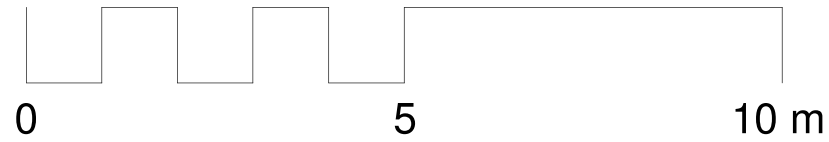

1 Existing - Section 2
1 : 100

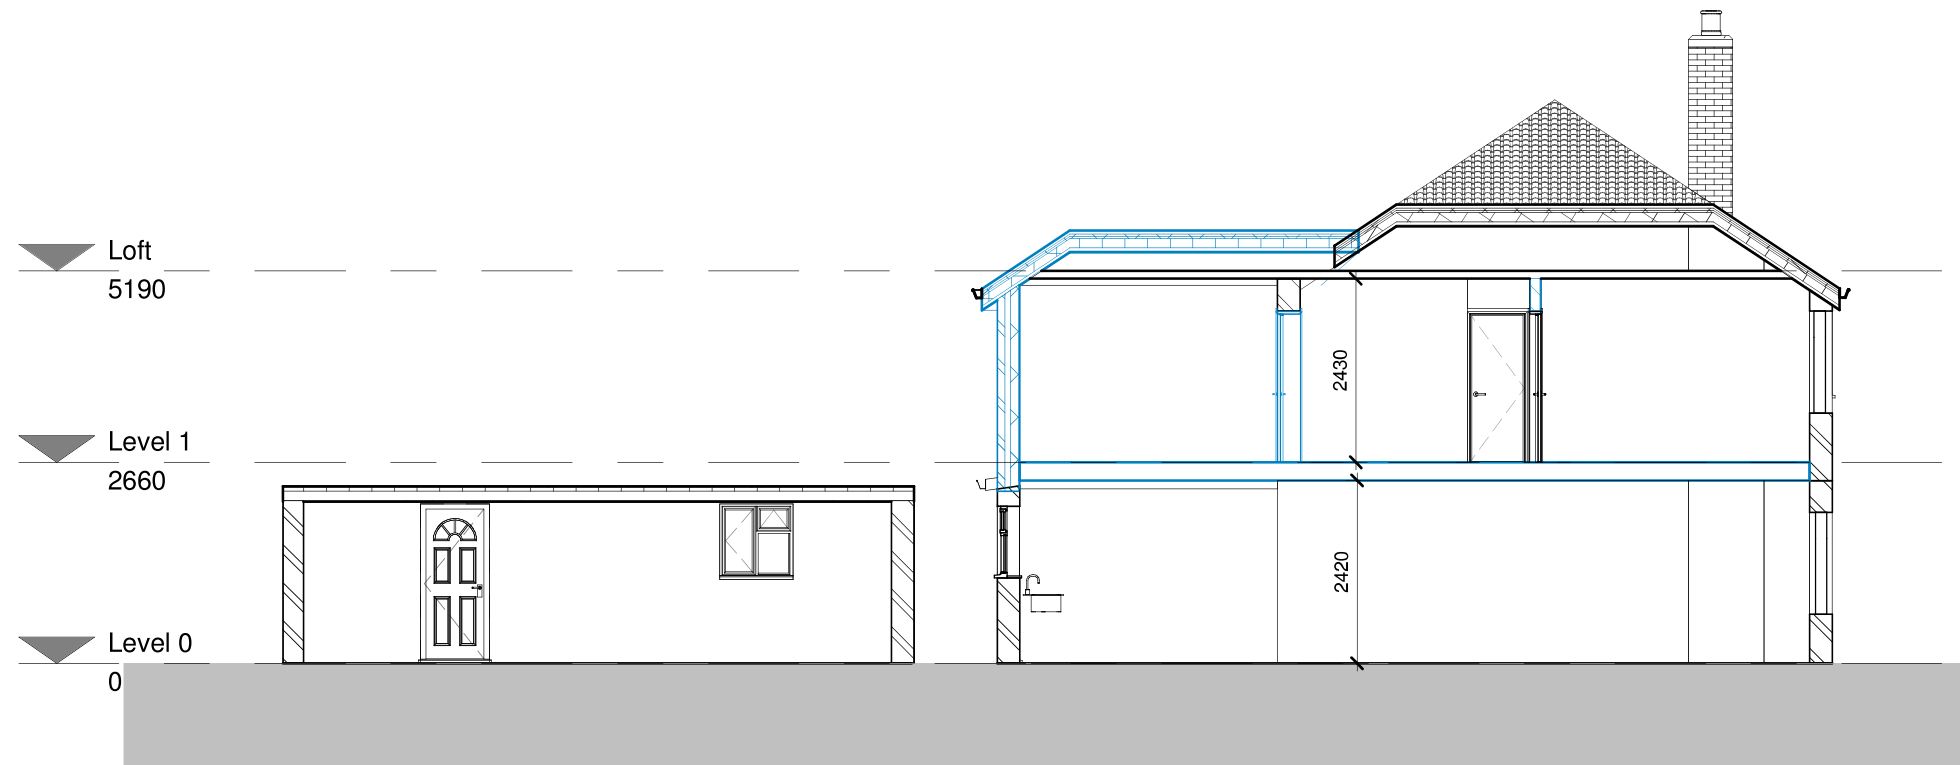

2 Proposed - Section 2
1 : 100