


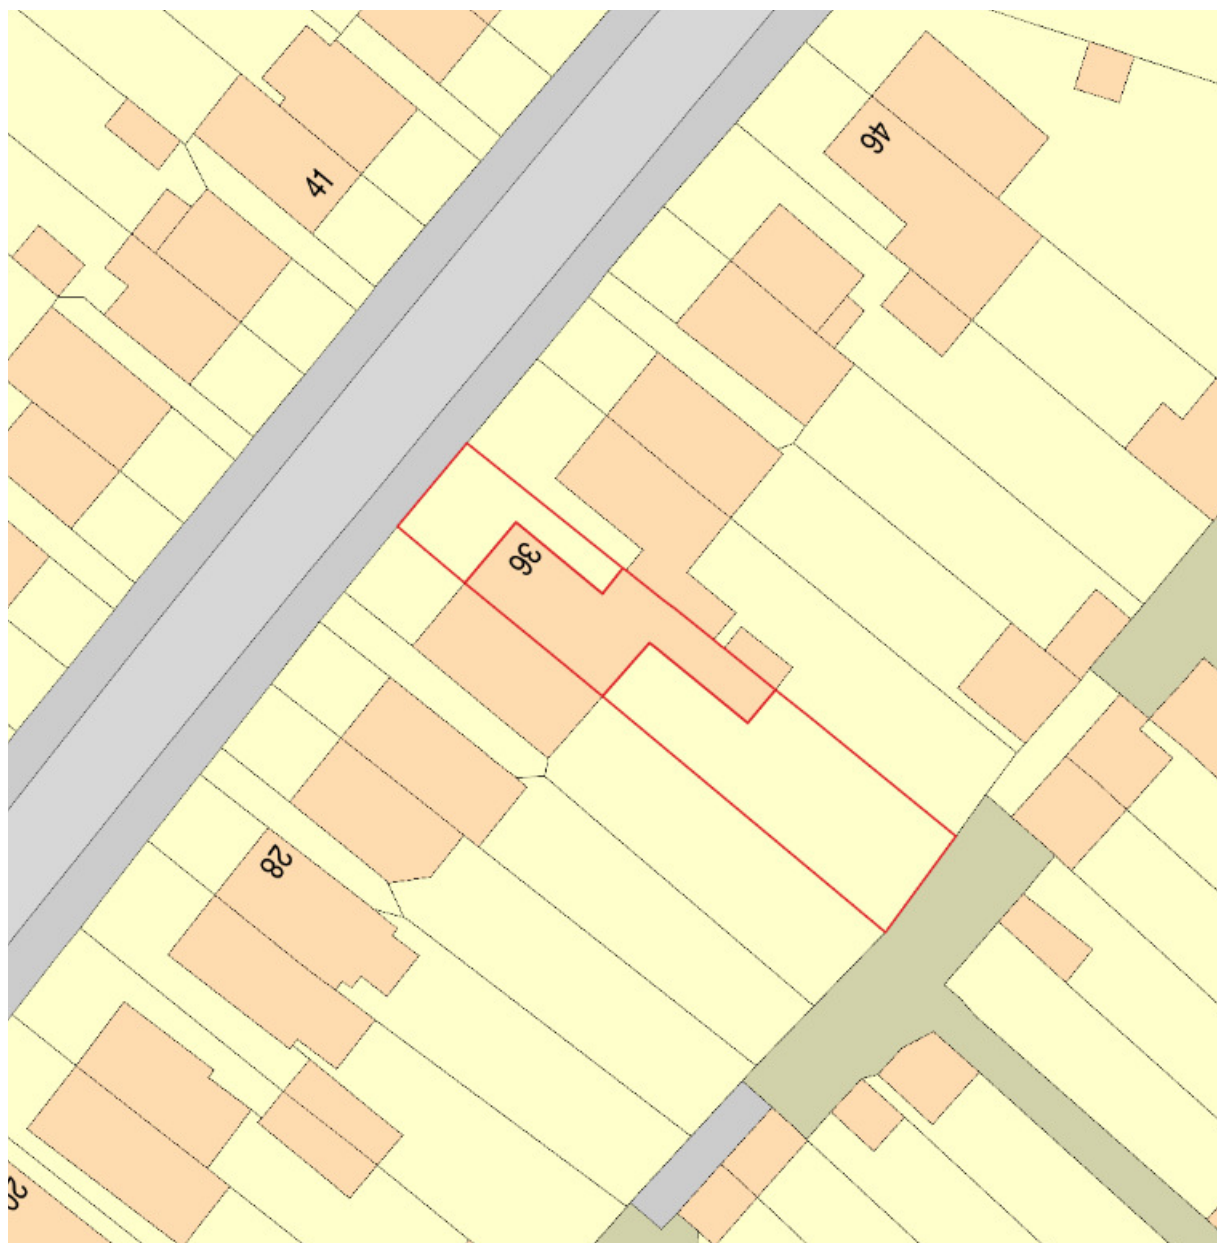


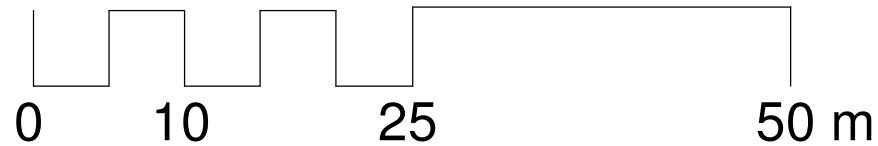


1 00 - Block Plan Existing
1 : 500

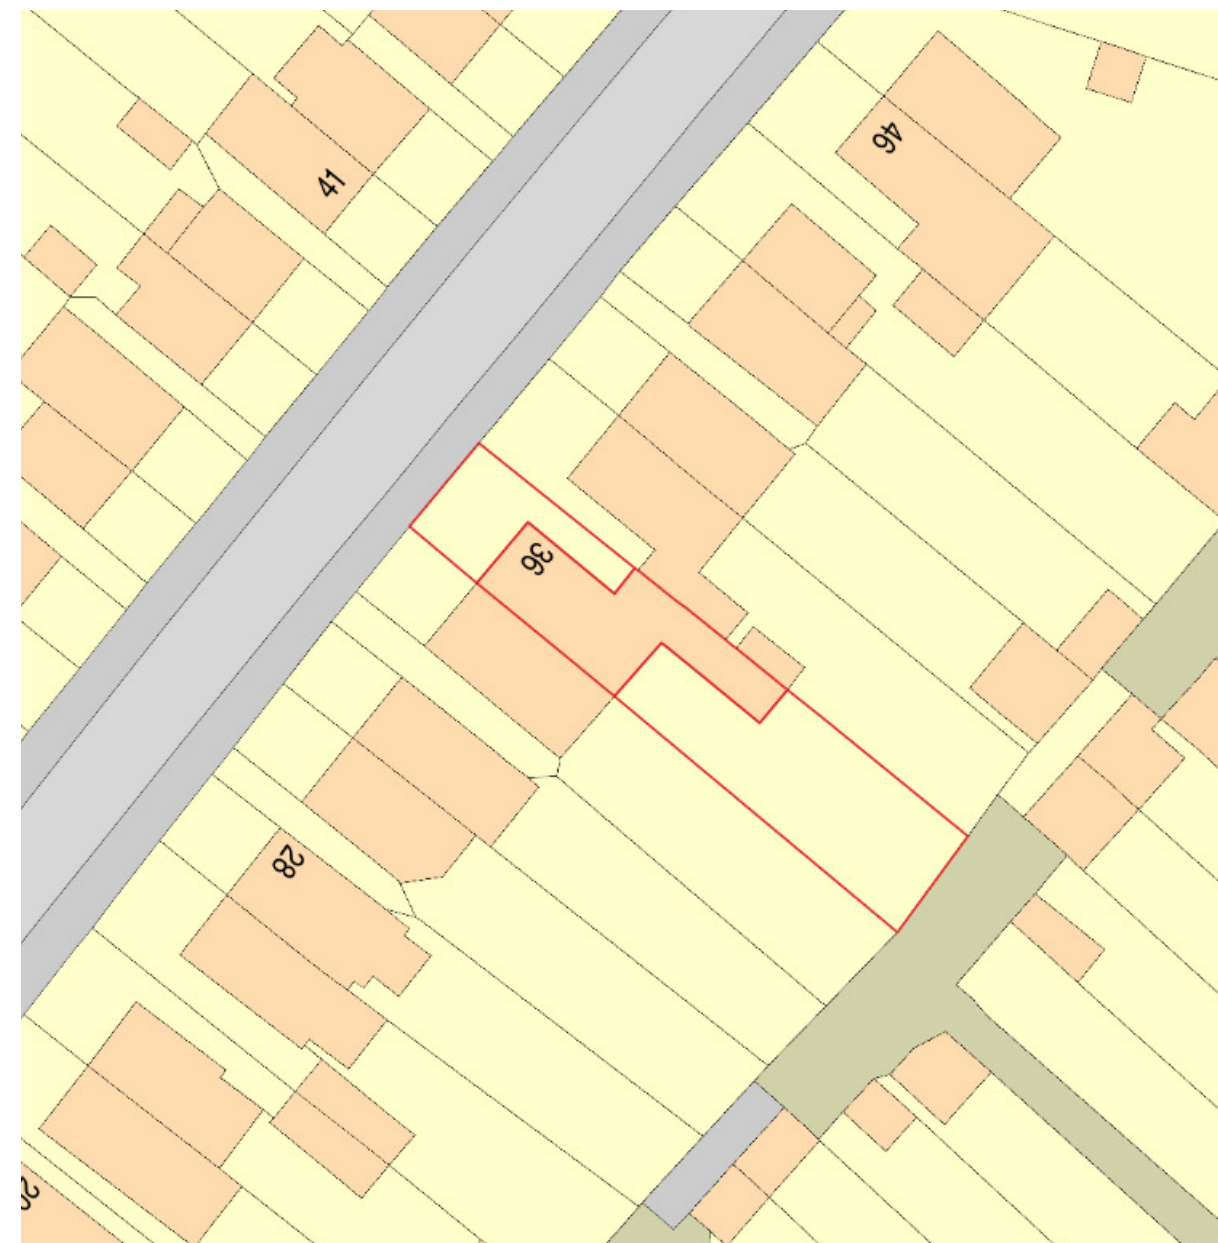



2 00 - Block Plan Proposed
1 : 500

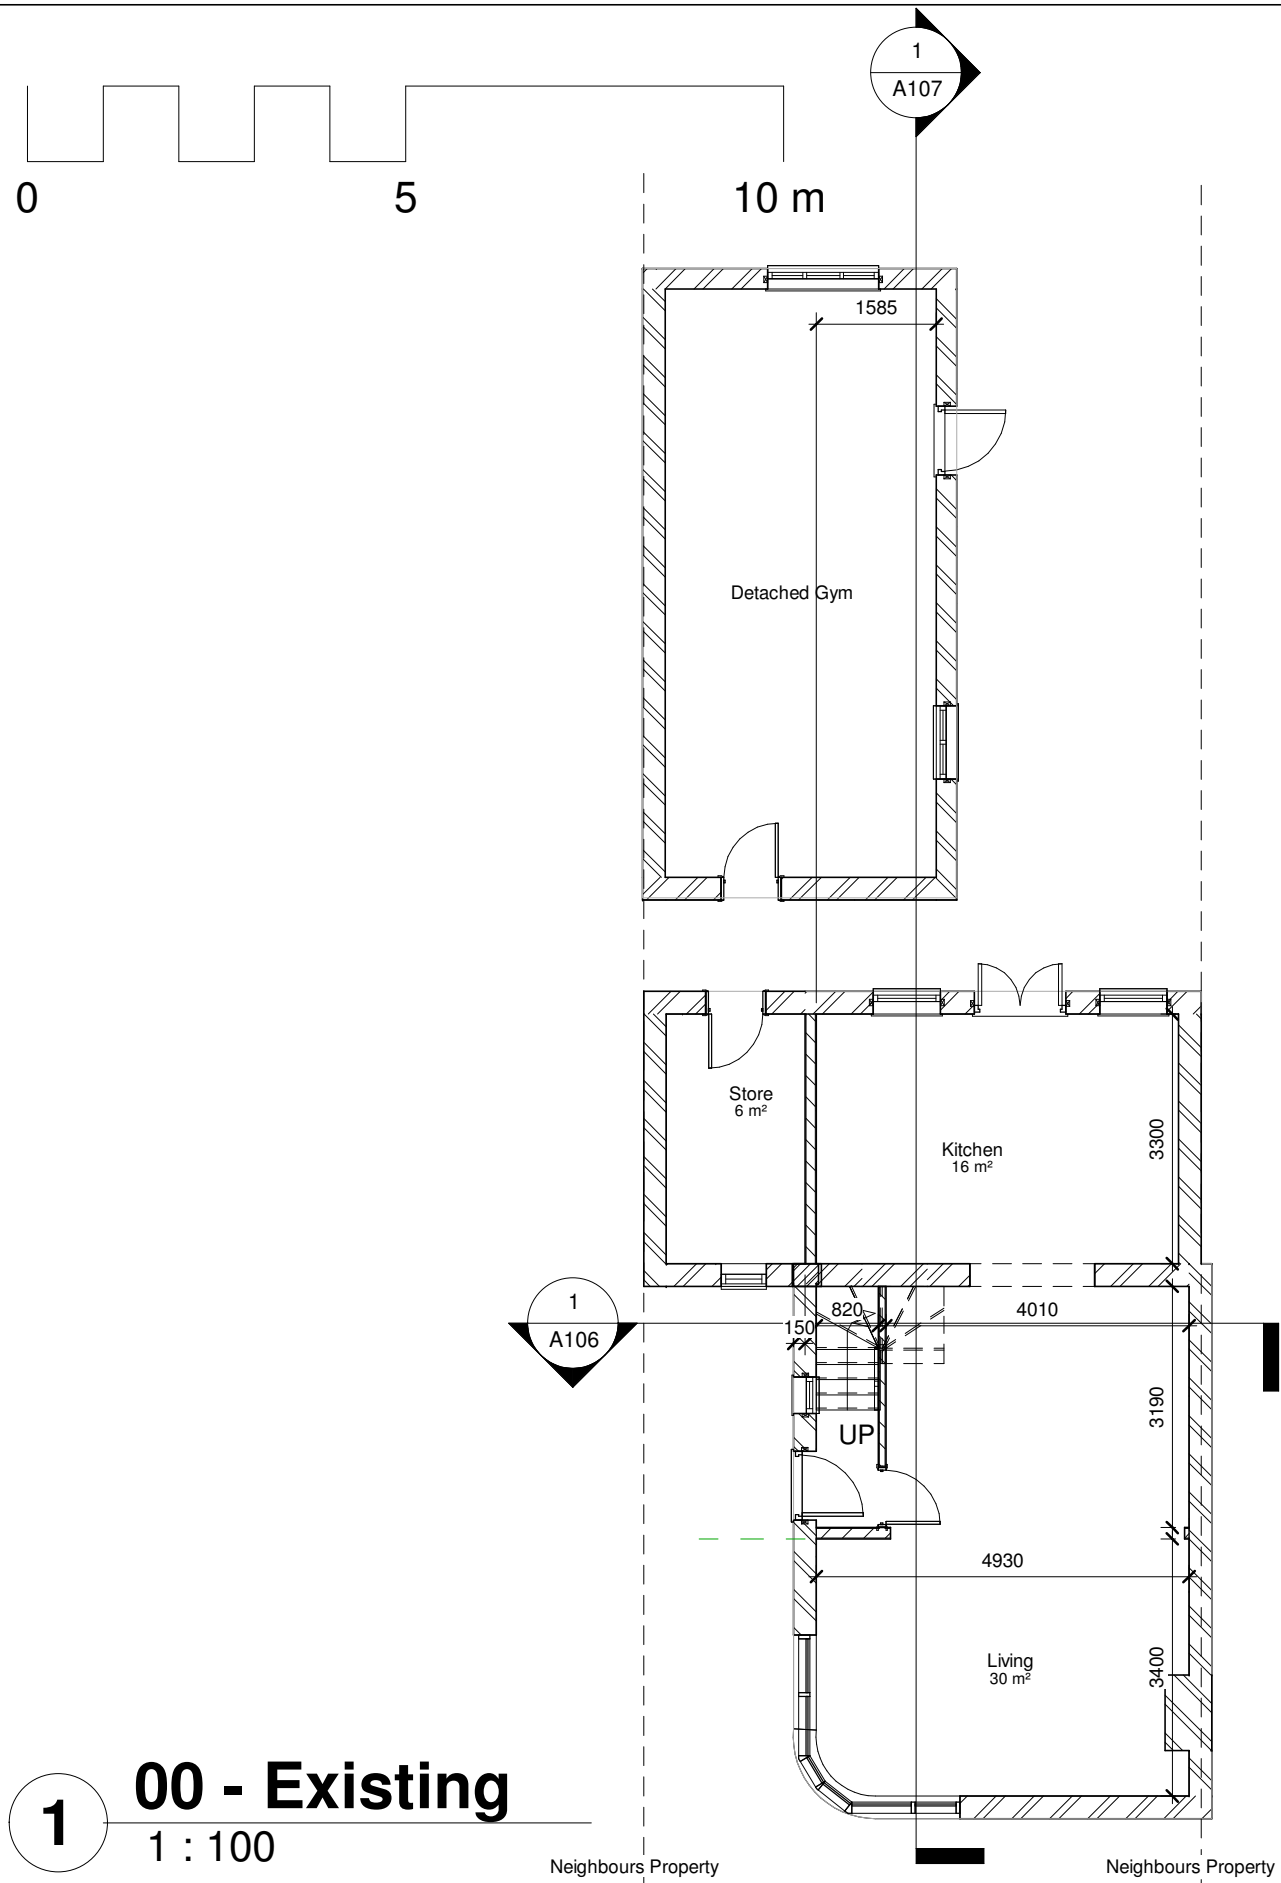




1 00 - Existing
1 : 100

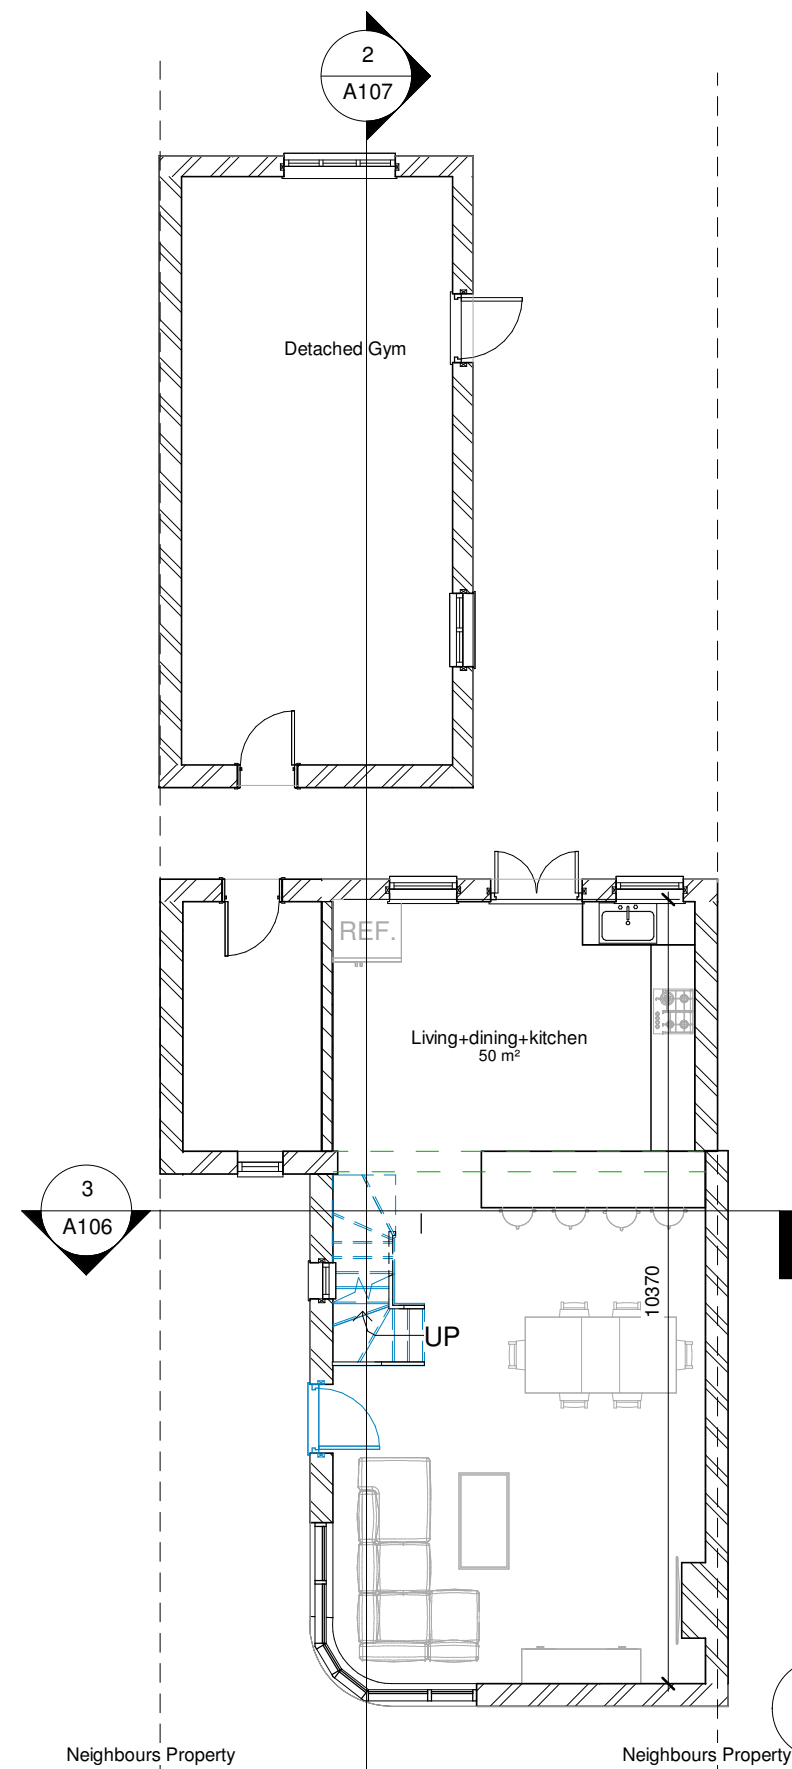


2 00 - Proposed
1 : 100

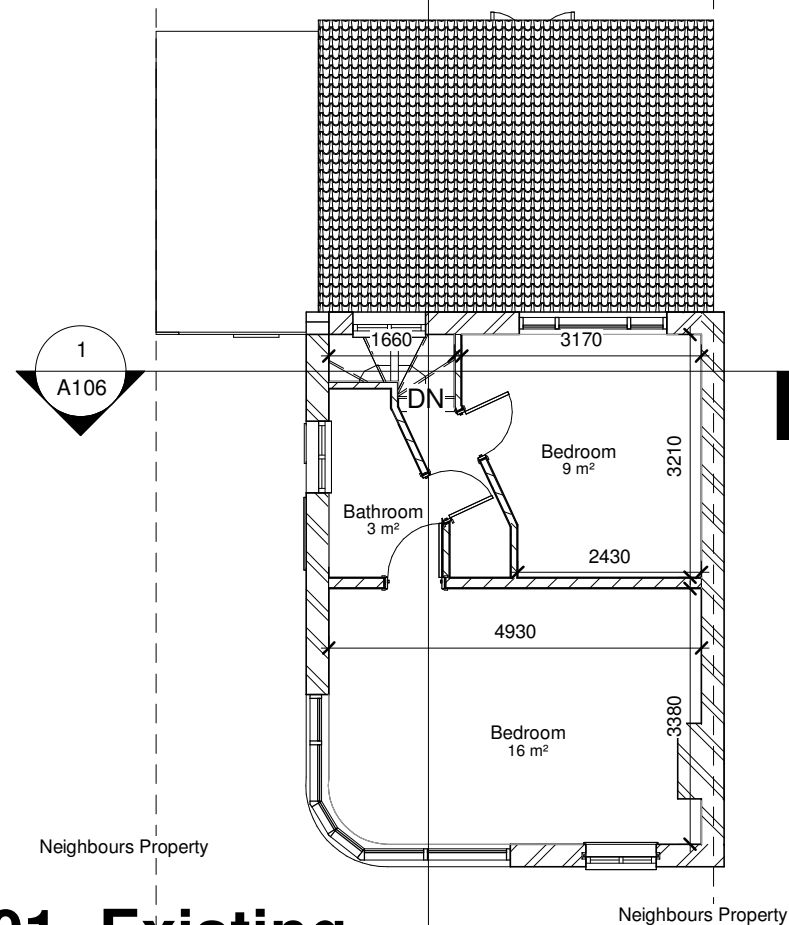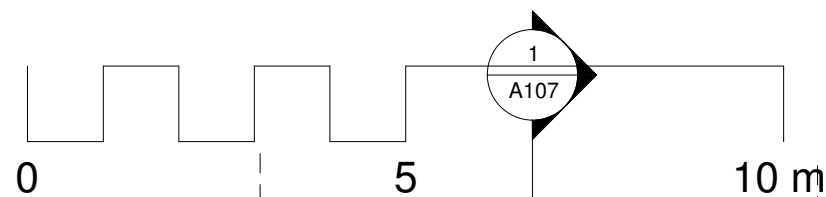


1 01- Existing
1 : 100

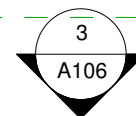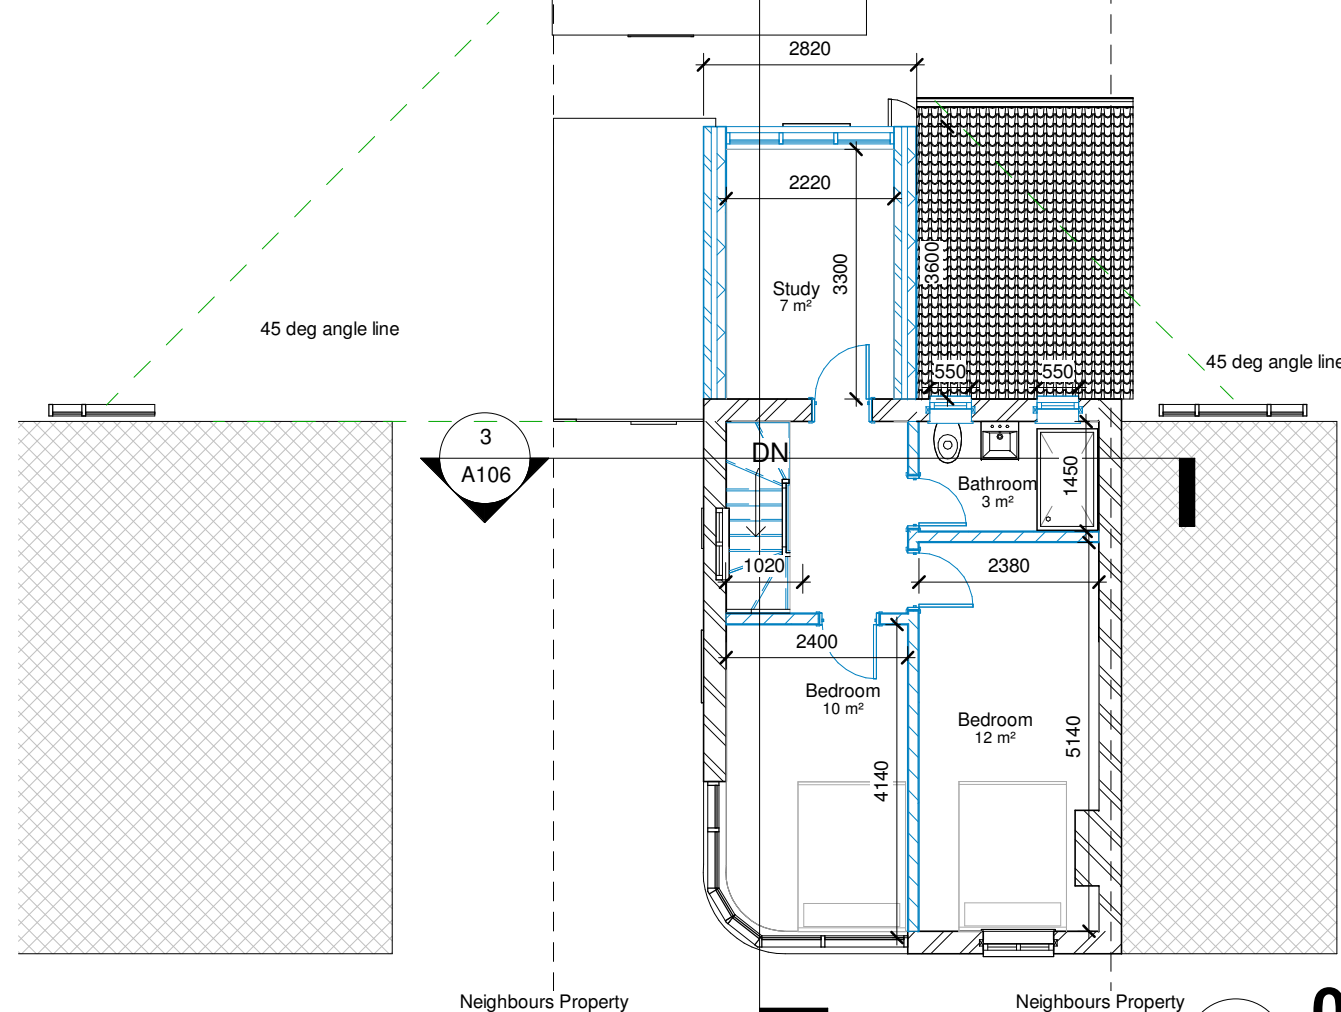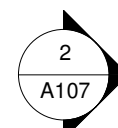


2 01- Proposed
1 : 100

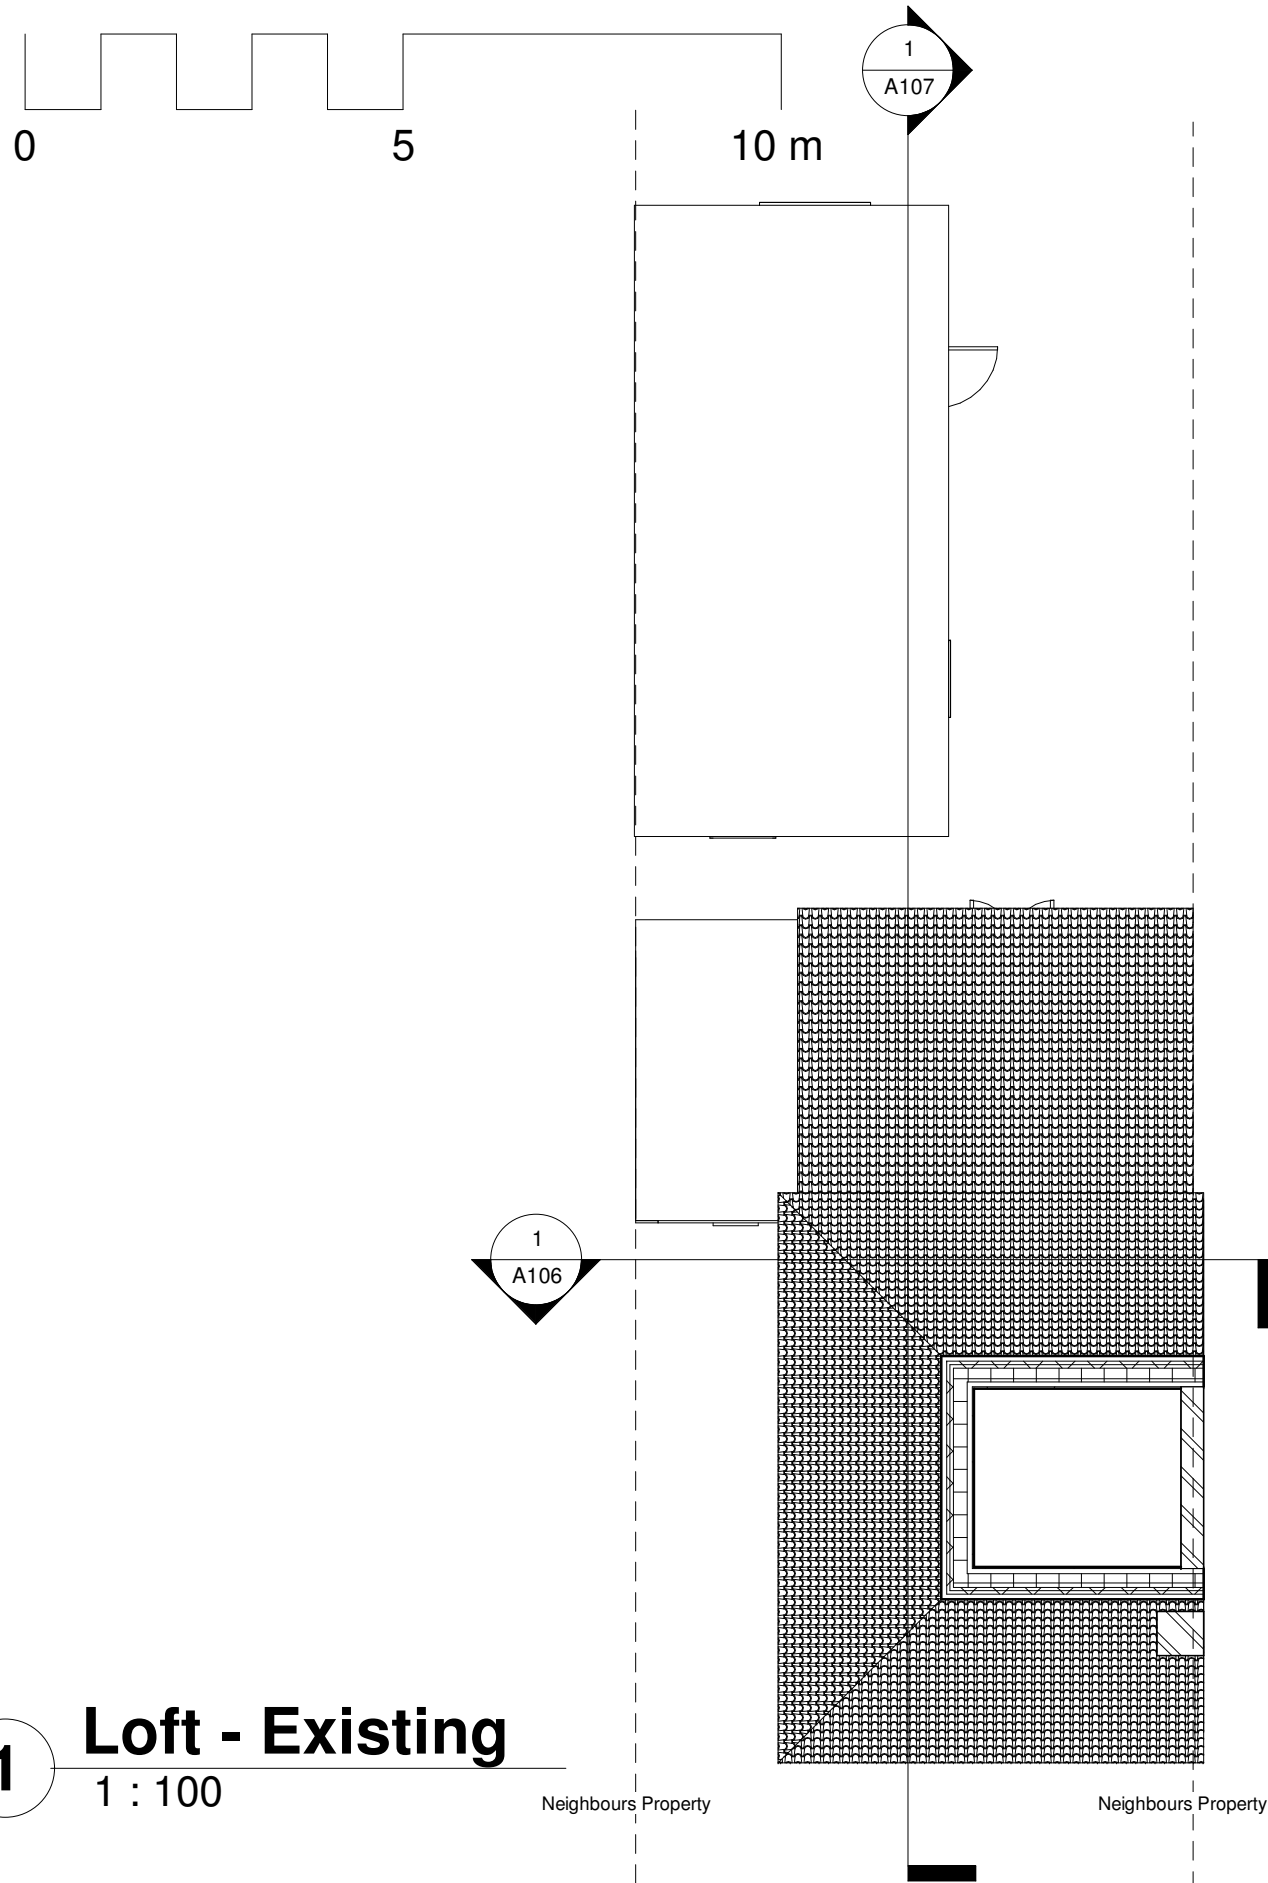


1 Loft - Existing
1 : 100

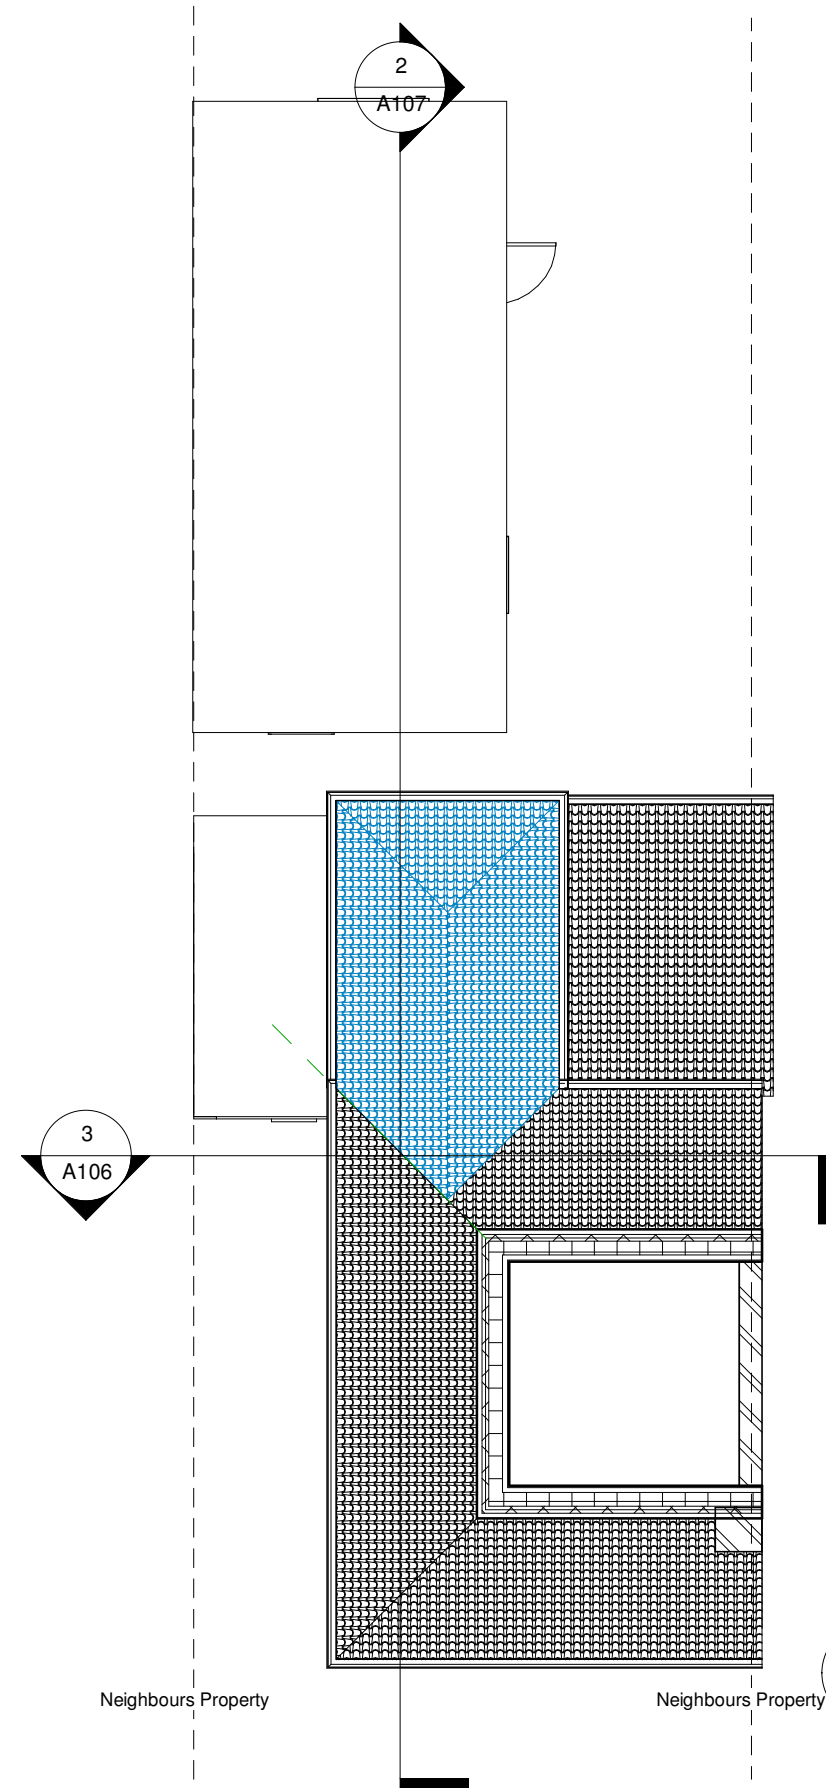



2 Loft - Proposed
1 : 100

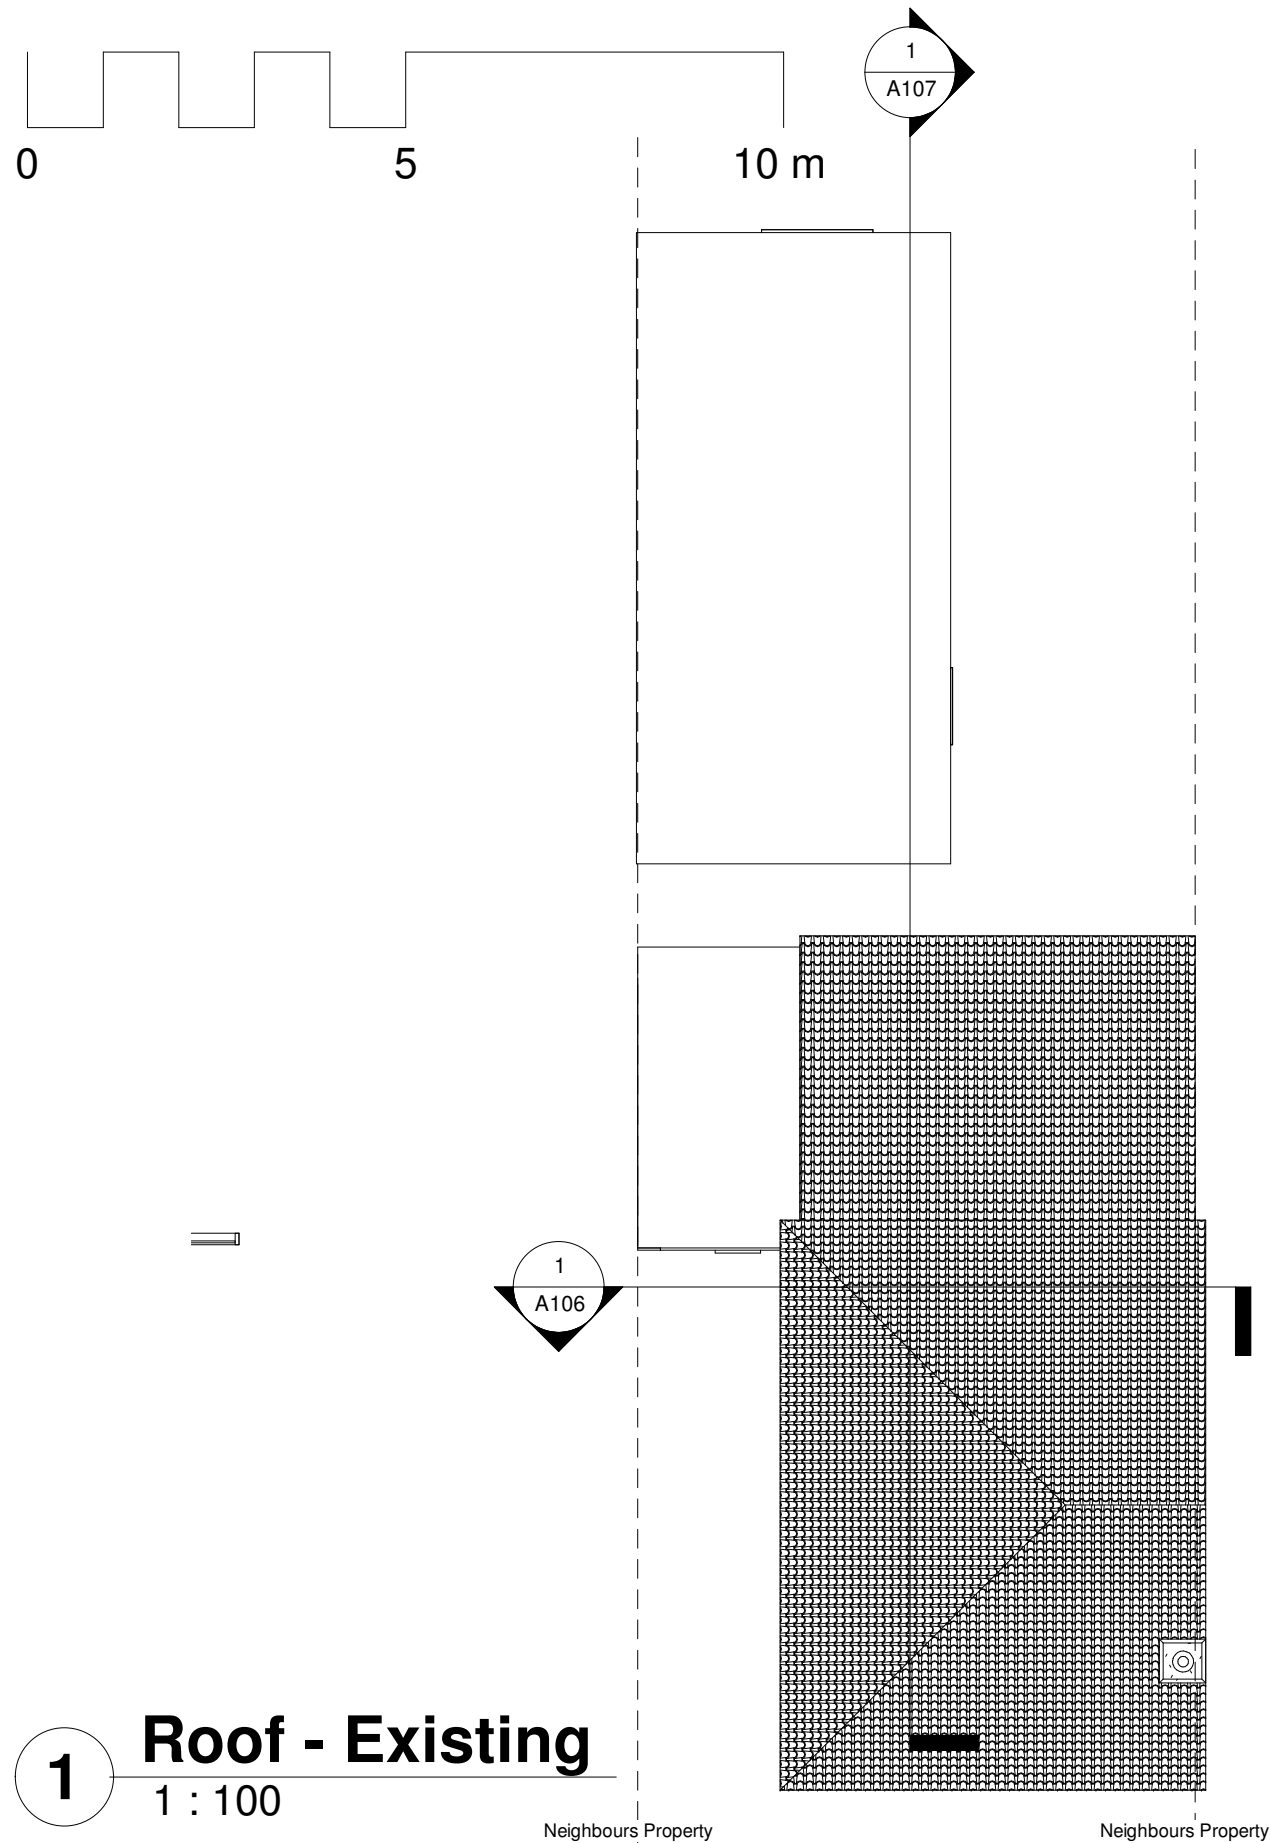


1 **Roof - Existing**
1 : 100

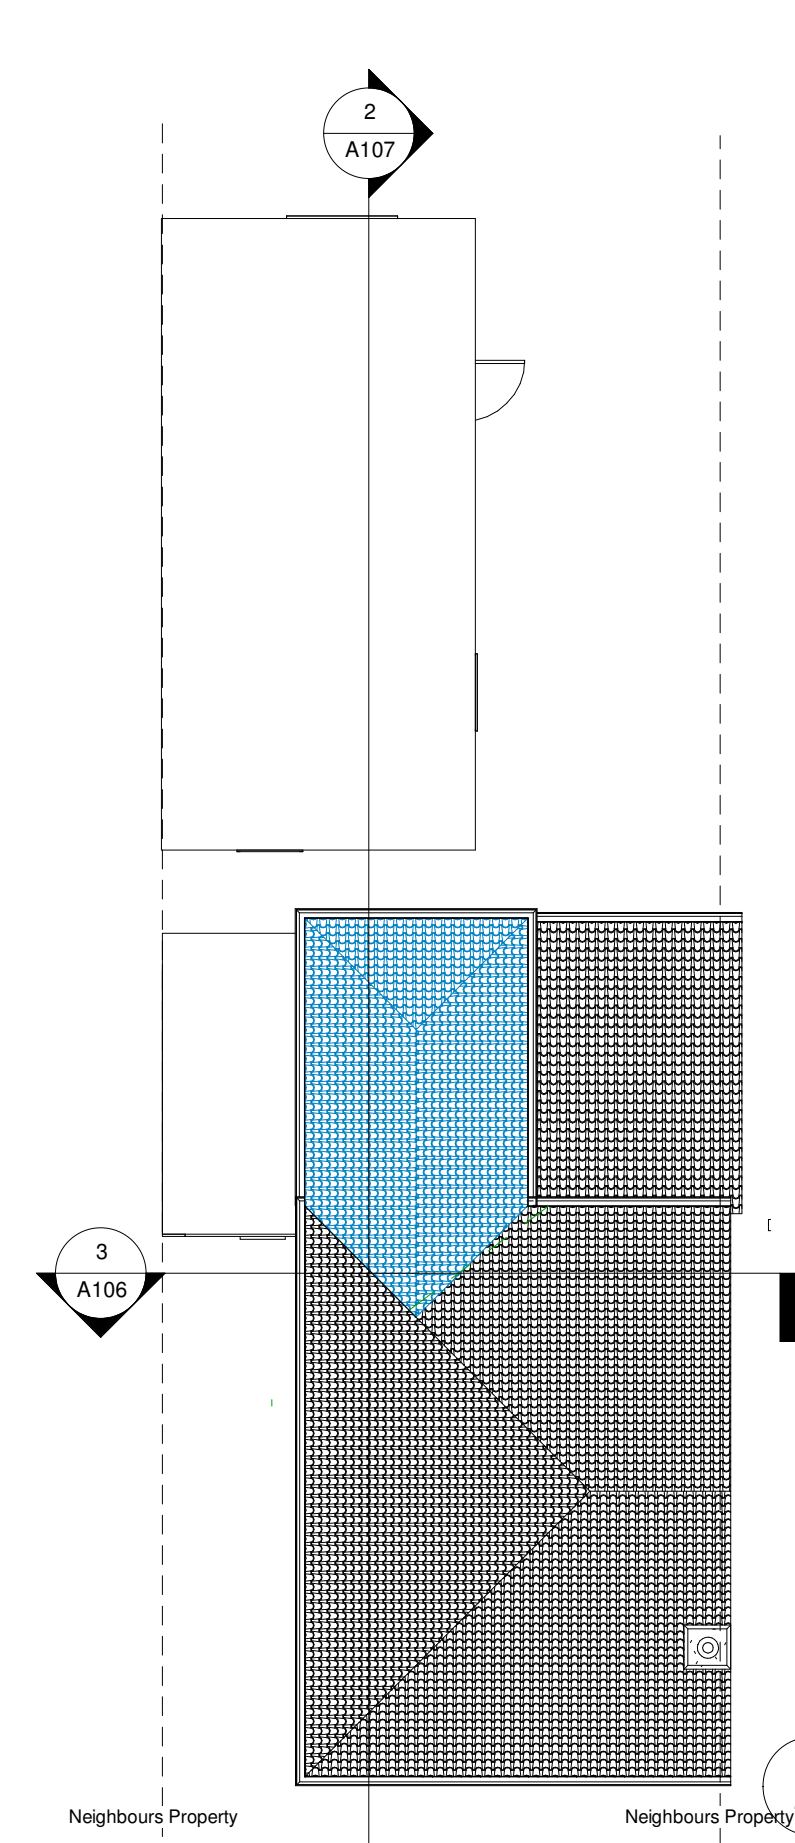



2 **Roof - Proposed**
1 : 100

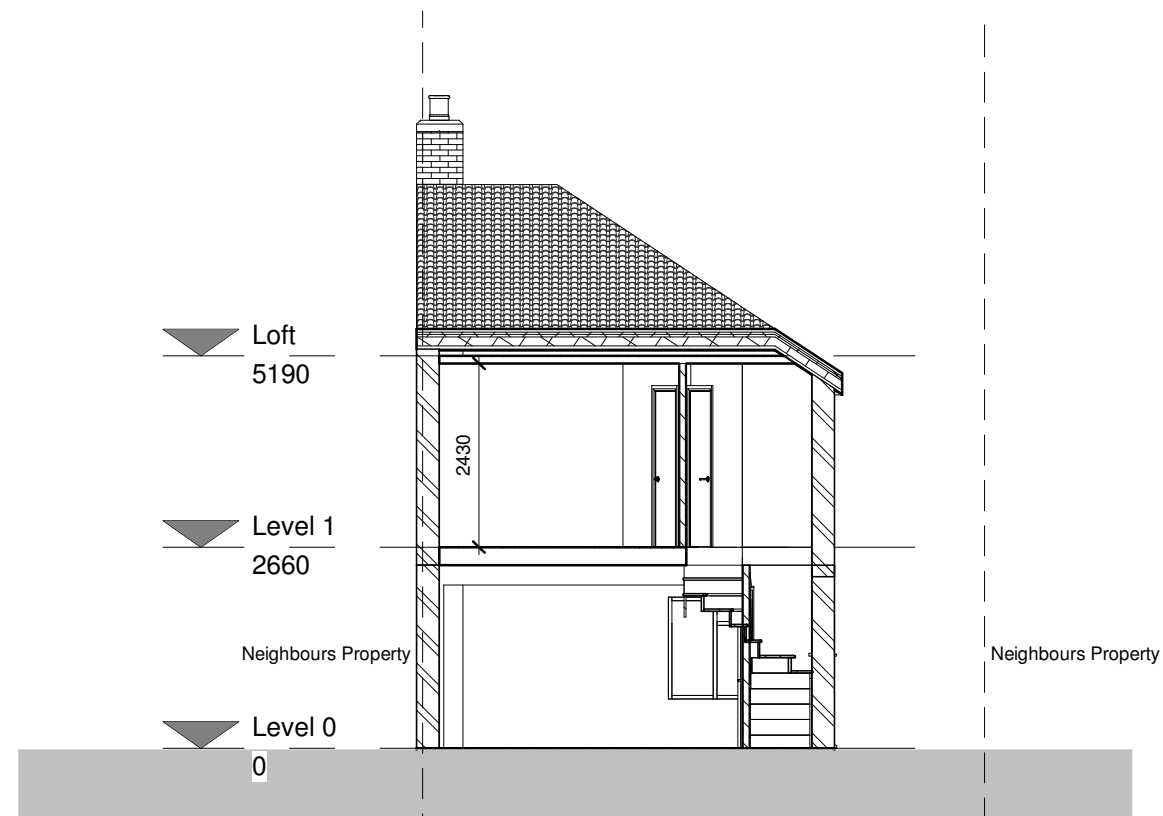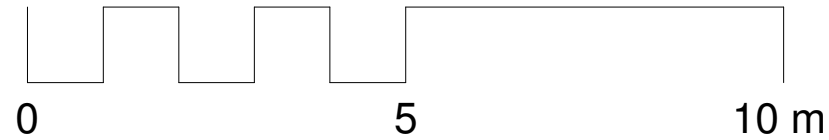


1 Existing - Section 1
1 : 100

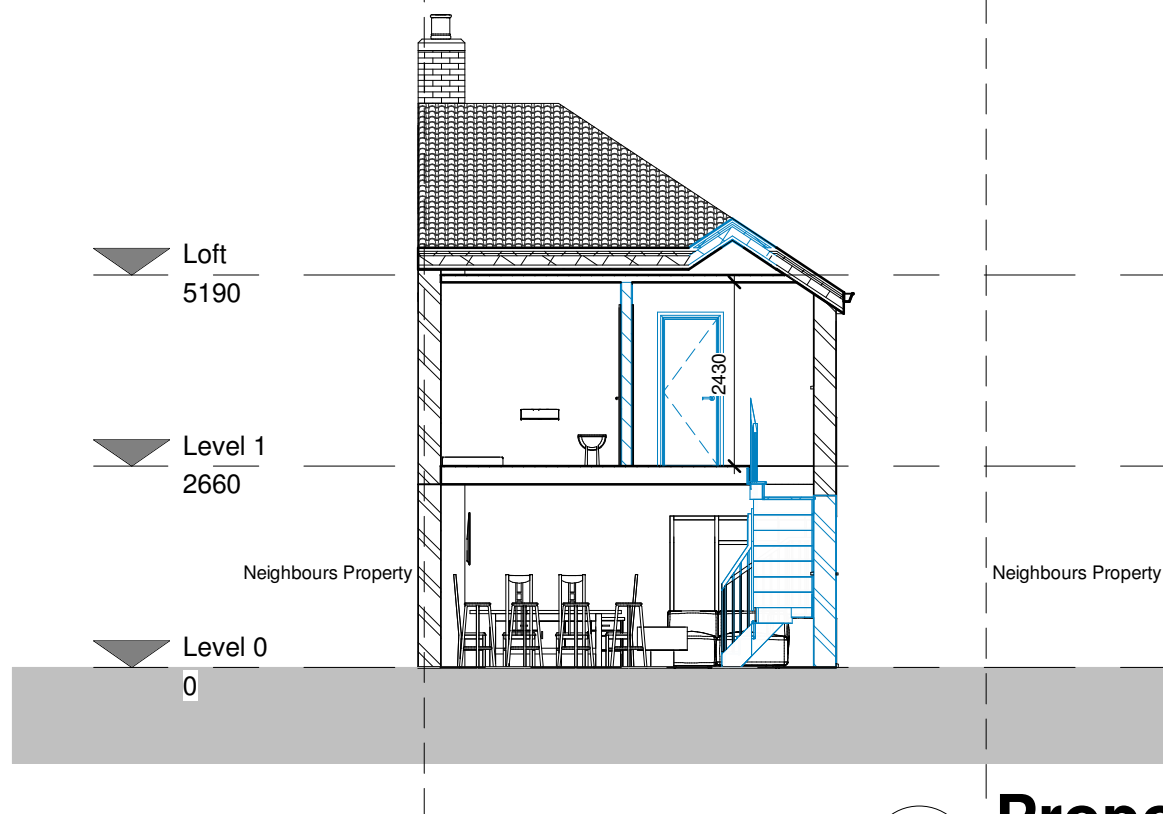



3 Proposed - Section 1
1 : 100

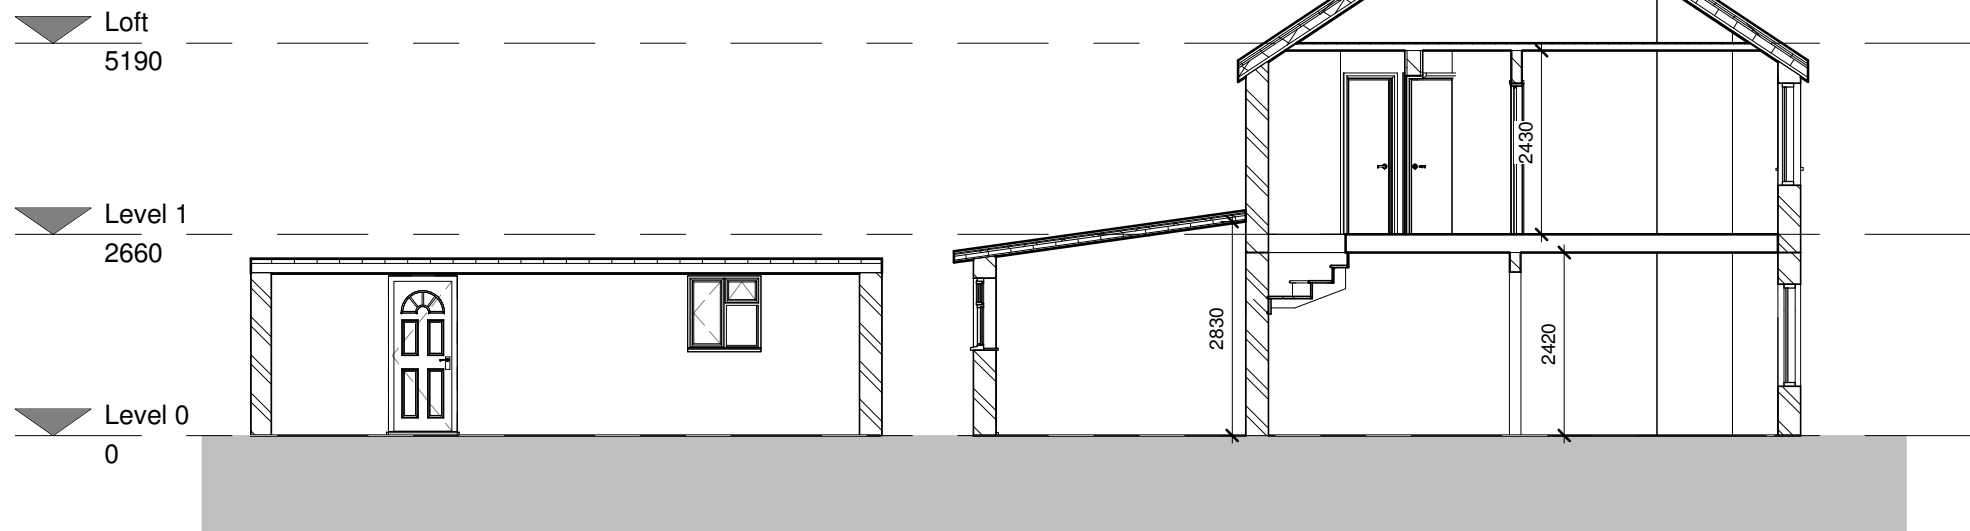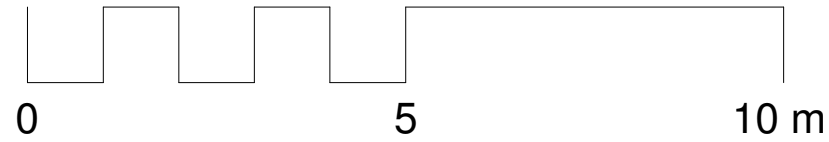

1 Existing - Section 2
1 : 100

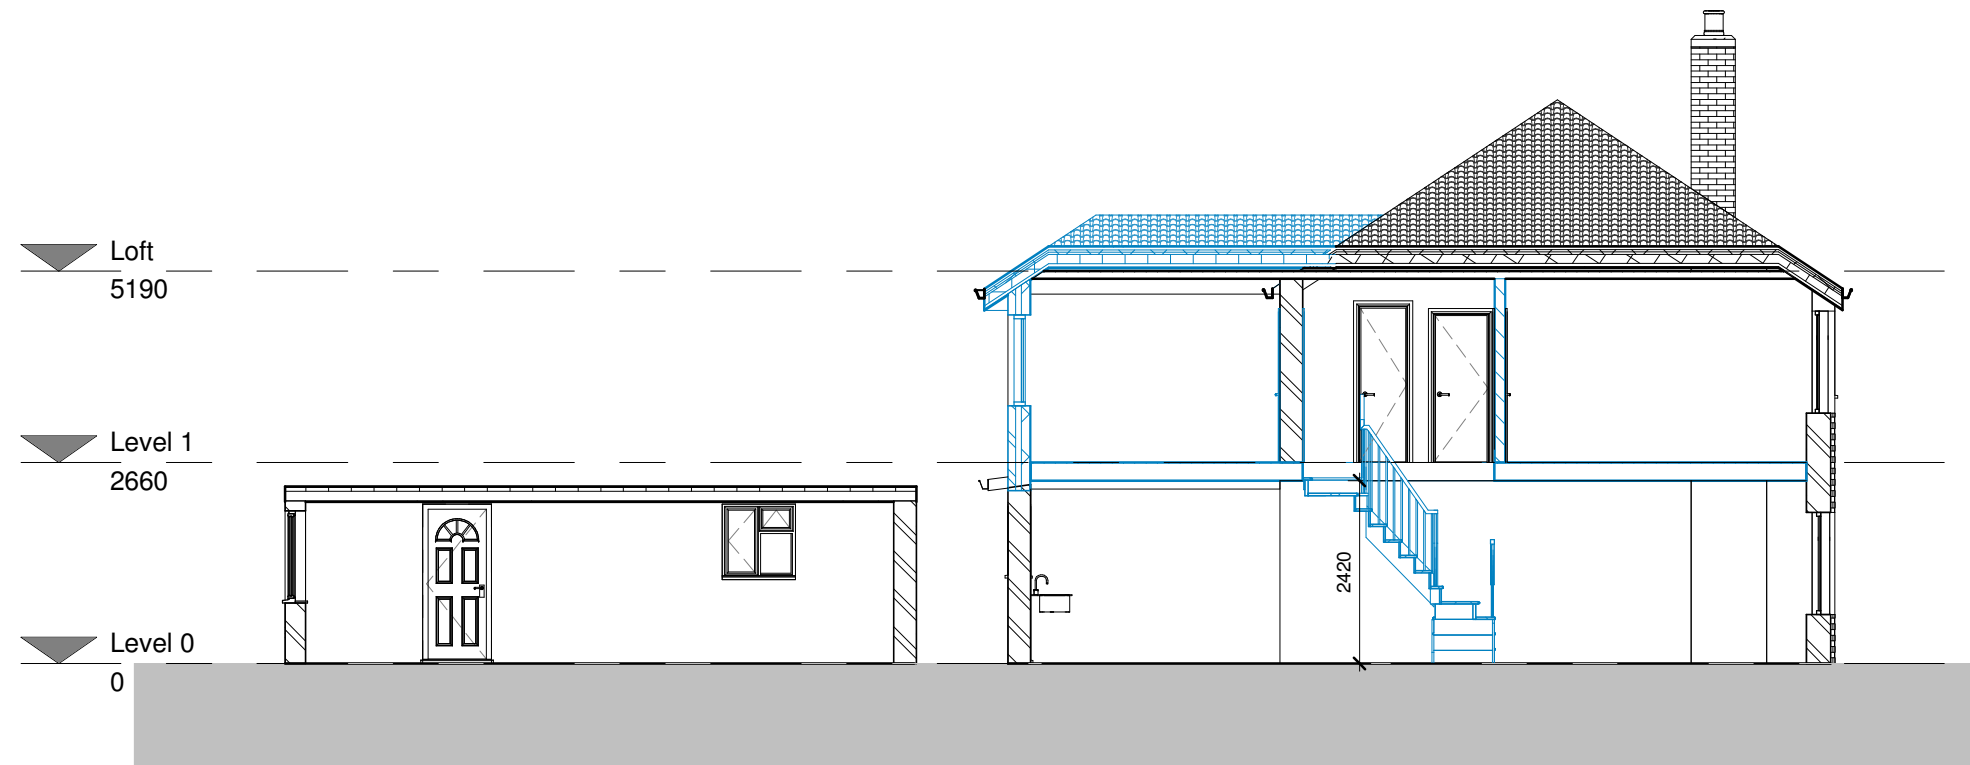

2 Proposed - Section 2
1 : 100

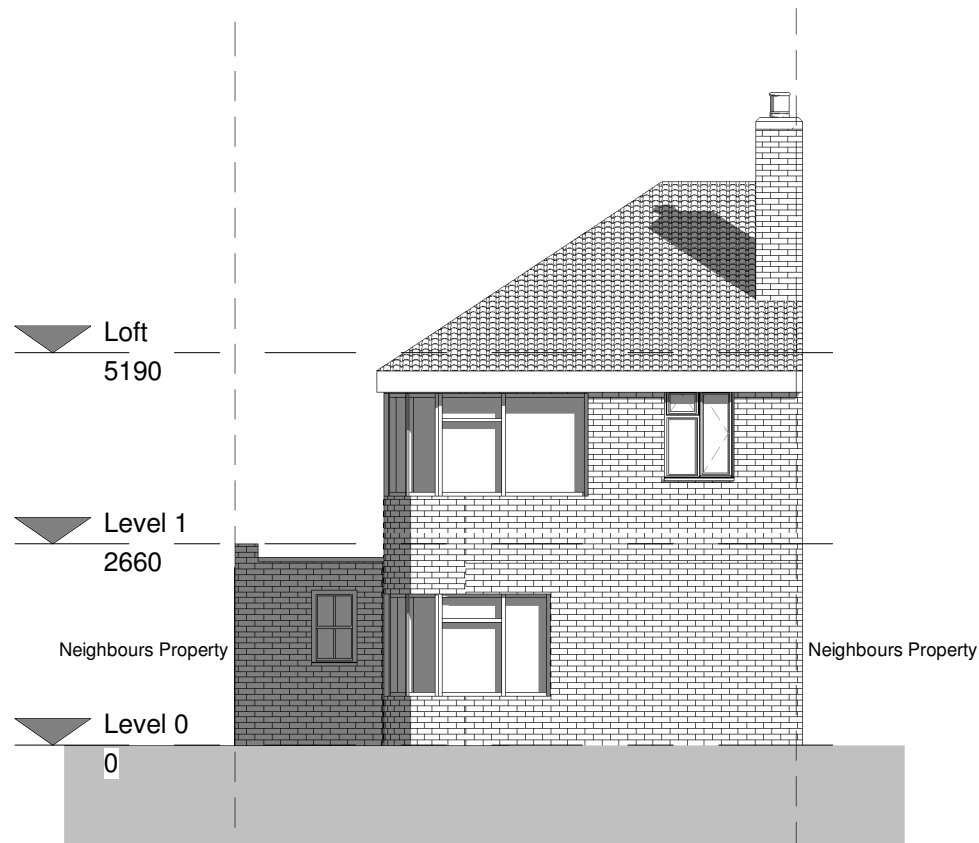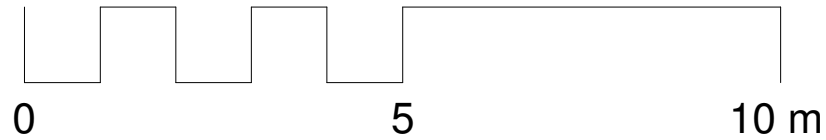



Front elevation - Existing

1 : 100




Front elevation - Proposed


1 : 100

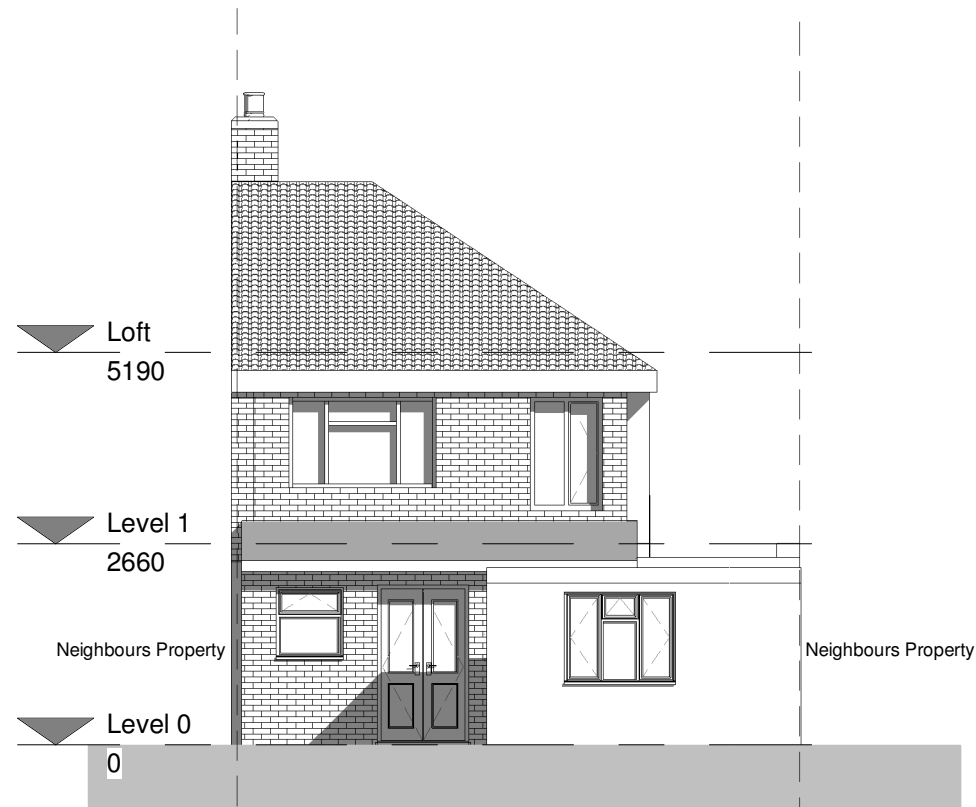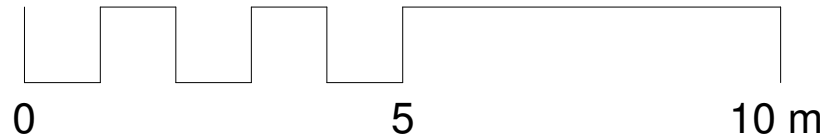

1 Rear elevation - Existing
1 : 100

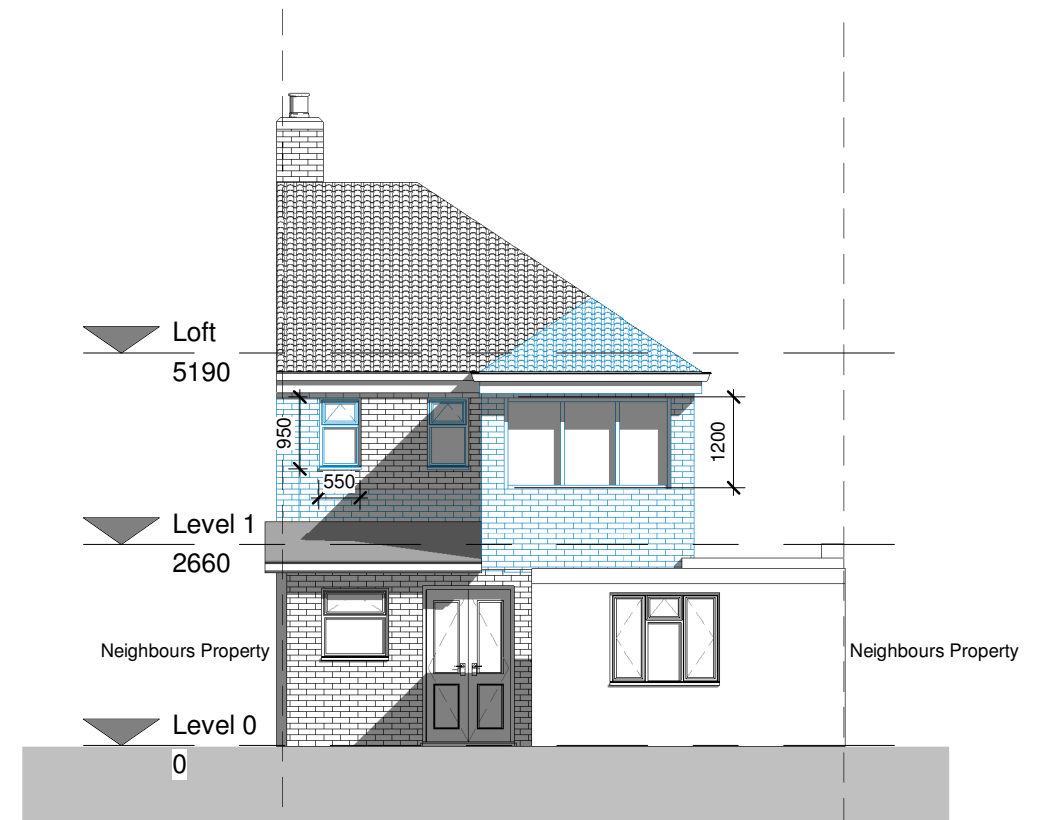


2 Rear elevation - Proposed
1 : 100

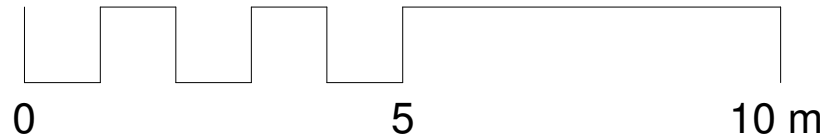

1

Side elevation 1 - Existing



1 : 100

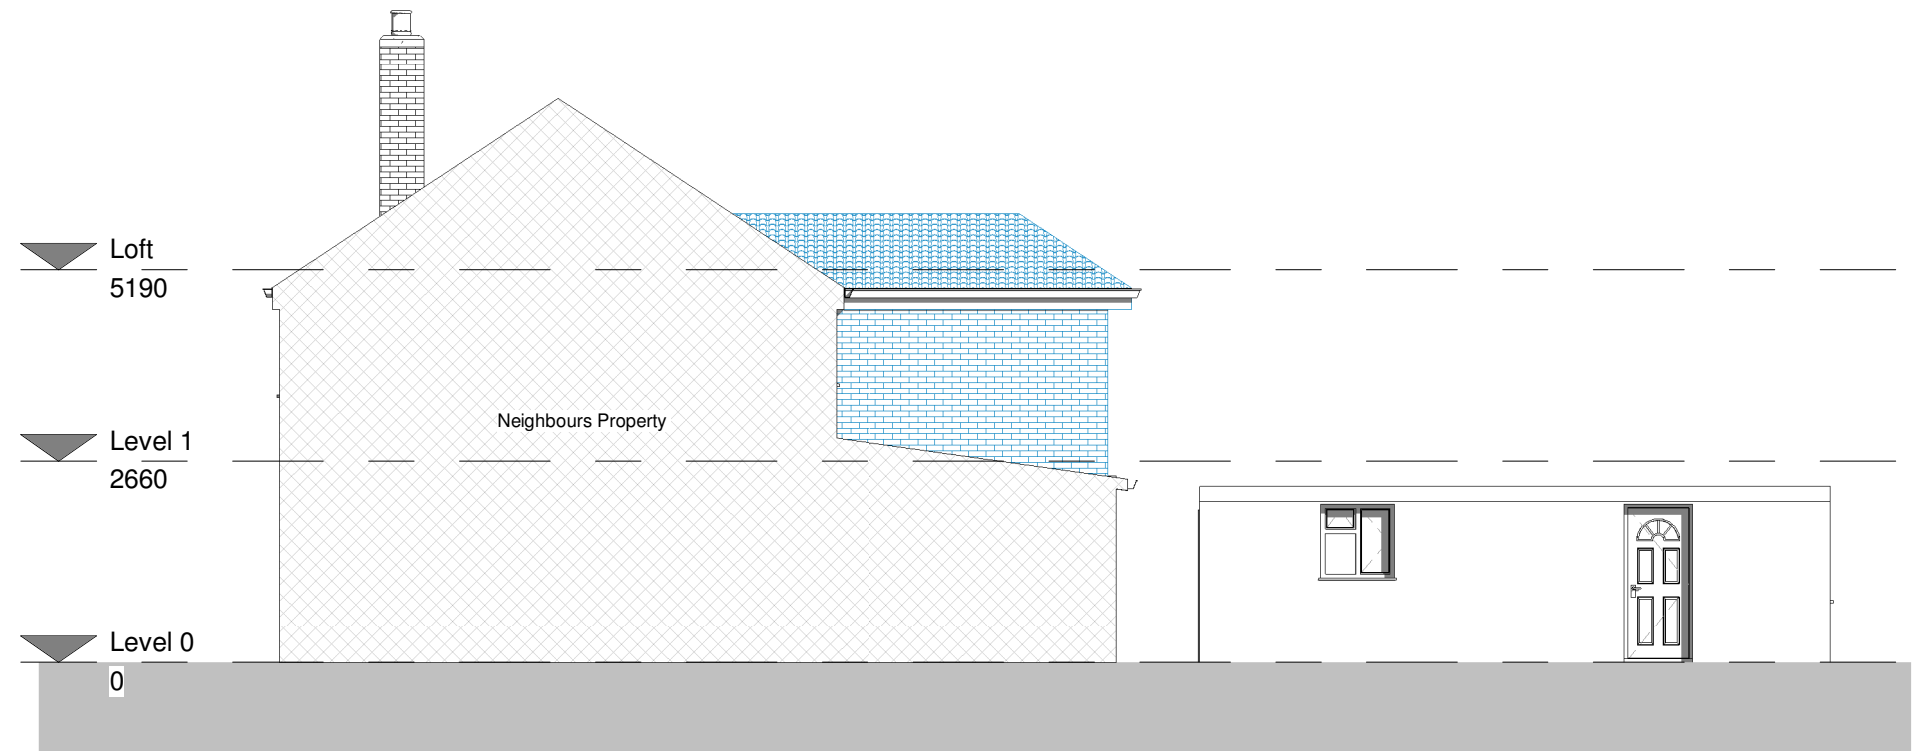


2

Side elevation 1- Proposed

1 : 100

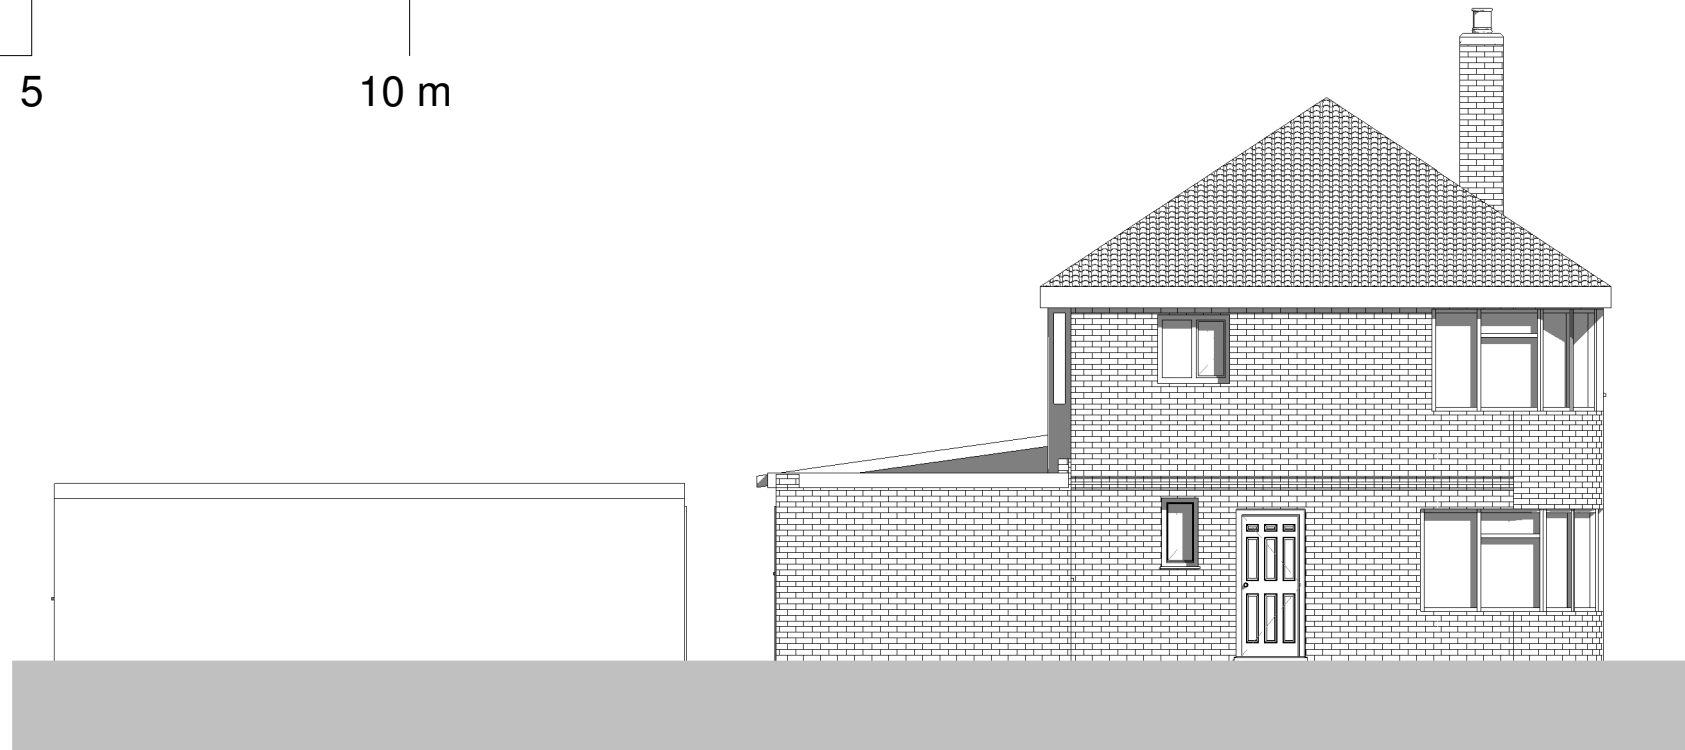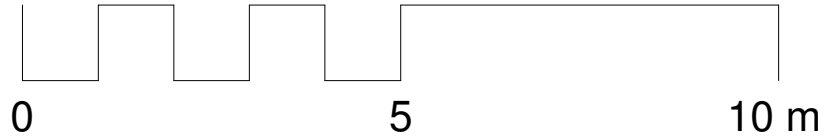

1 Side elevation 2 - Existing
1 : 100

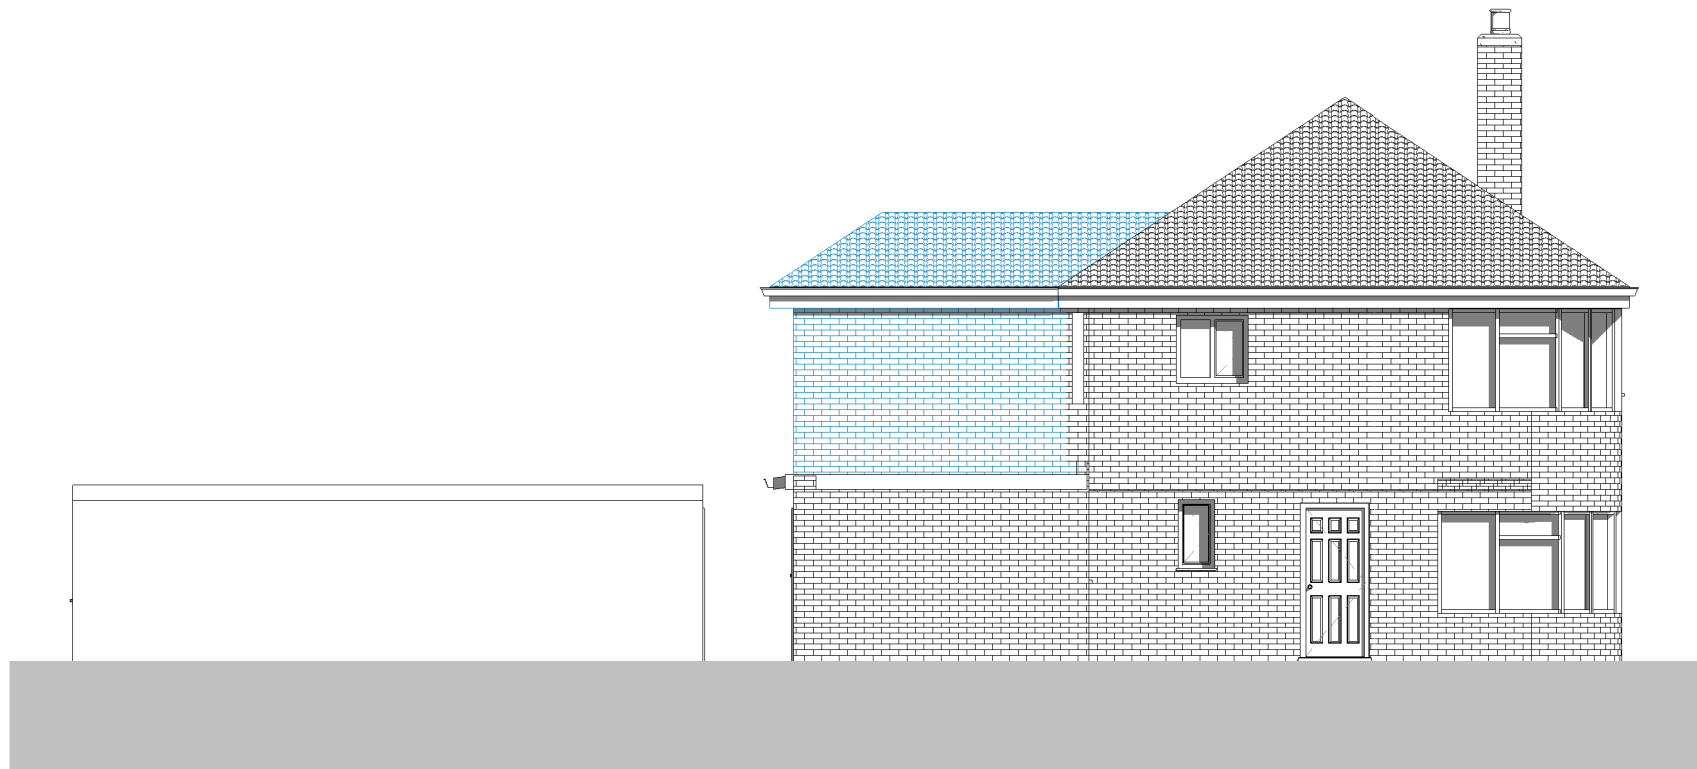

2 Side elevation 2- Proposed
1 : 100