


1
A106

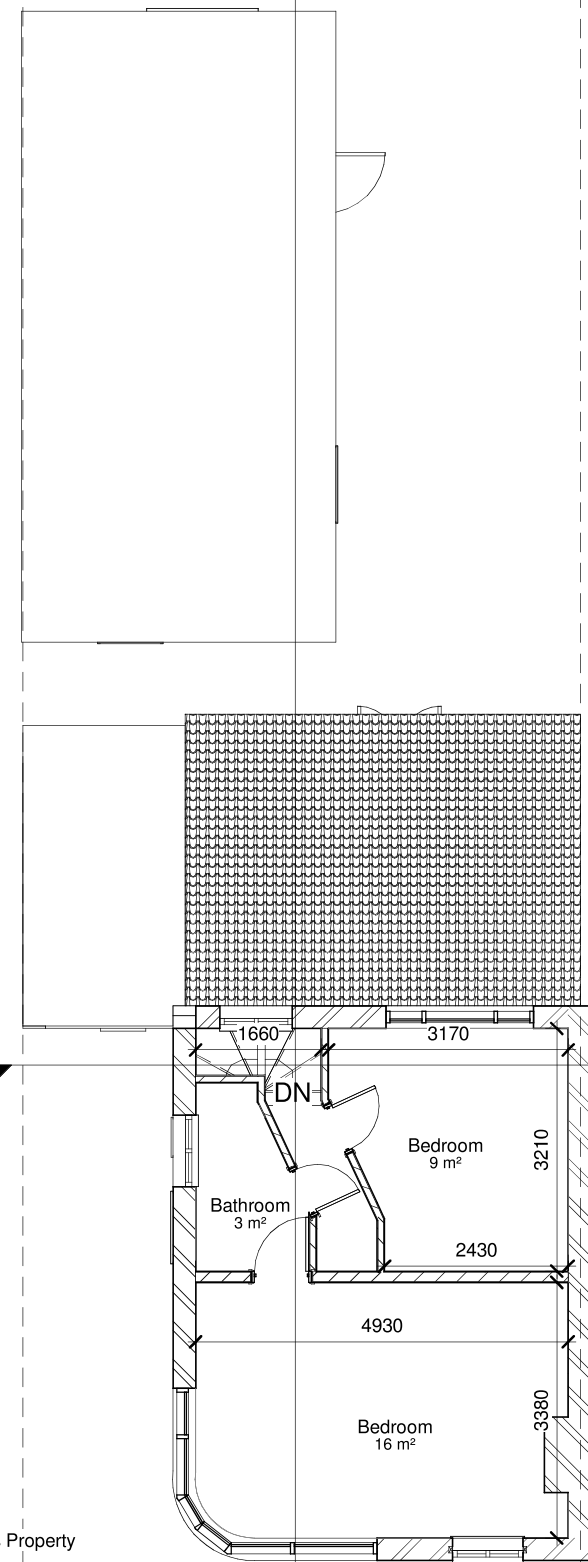

Neighbours Property

1 01- Existing
1 : 100



320 High Street
Harlington, Hayes,
Middlesex,
UB3 5DU

t:0203 432 5269

www.themarketdesignbuild.com
info@themarketdesignbuild.com



COPYRIGHT
This drawing has been produced by The
Market Design & Build's Chartered Architect
and is not to be used or reproduced by any
other party for any purpose.

Site survey to be conducted before any
building work is carried out. Any
discrepancies to be reported to architect.

All measurements to be checked prior to construction.
Any changes to be reported back to this office.

Contractor responsible for calling out building control
officer as required at stages requested by council.

ISSUE: Part Double Storey Side Extension


PROJECT: 36, Raleigh Avenue, Hayes, UB4 0EE

TITLE: First floor

Scale (@ A3): 1 : 100
Date: SEP 2021

DWG No: A103 + A203
Draft No : Final
By: Ameena
Checked By: Stefan


2
A107

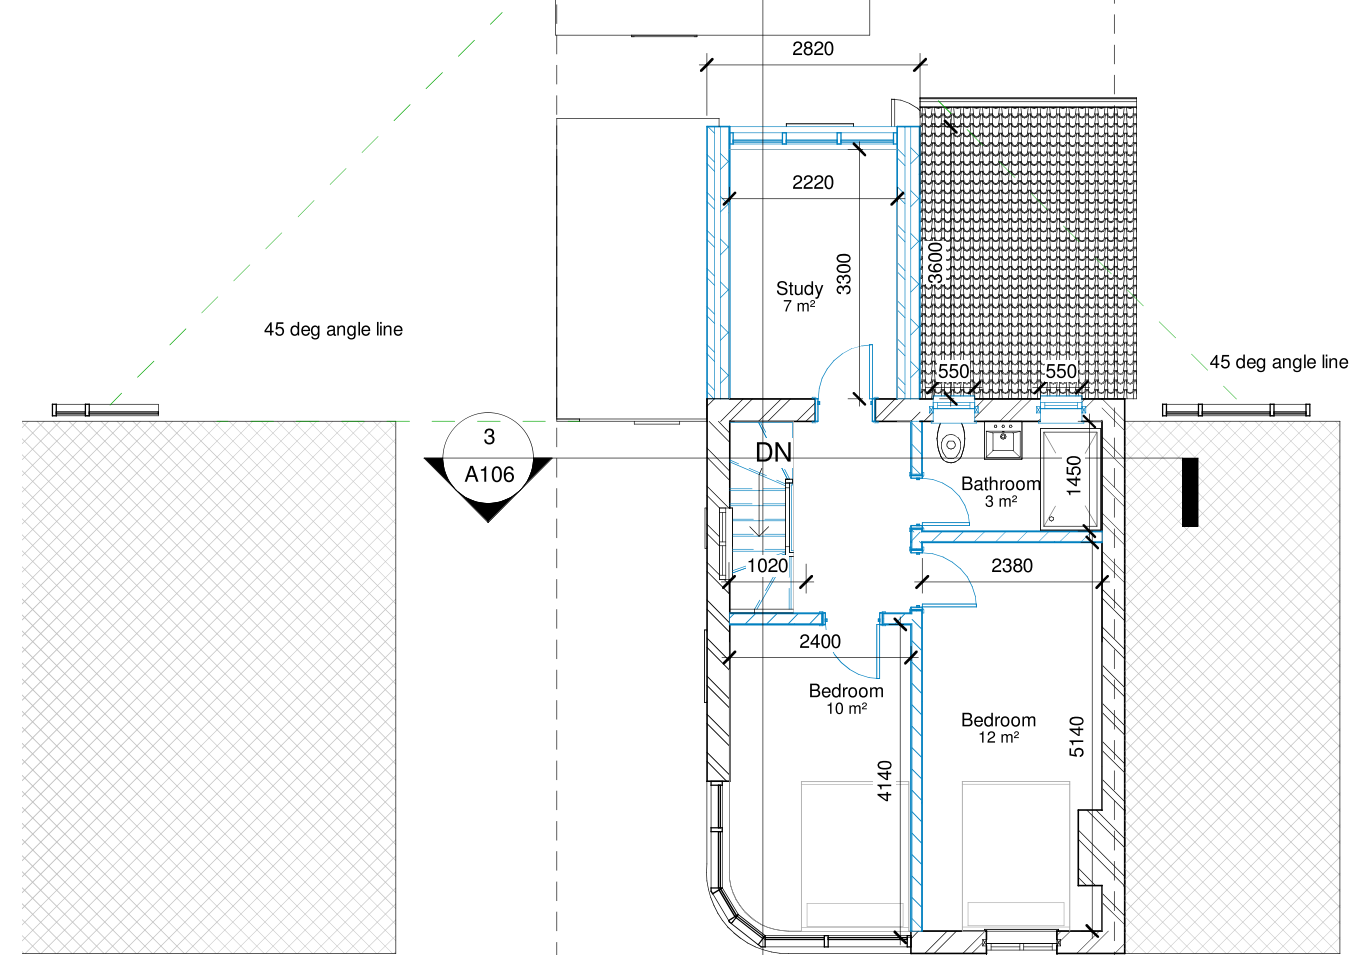

Neighbours Property

Neighbours Property

3
A106

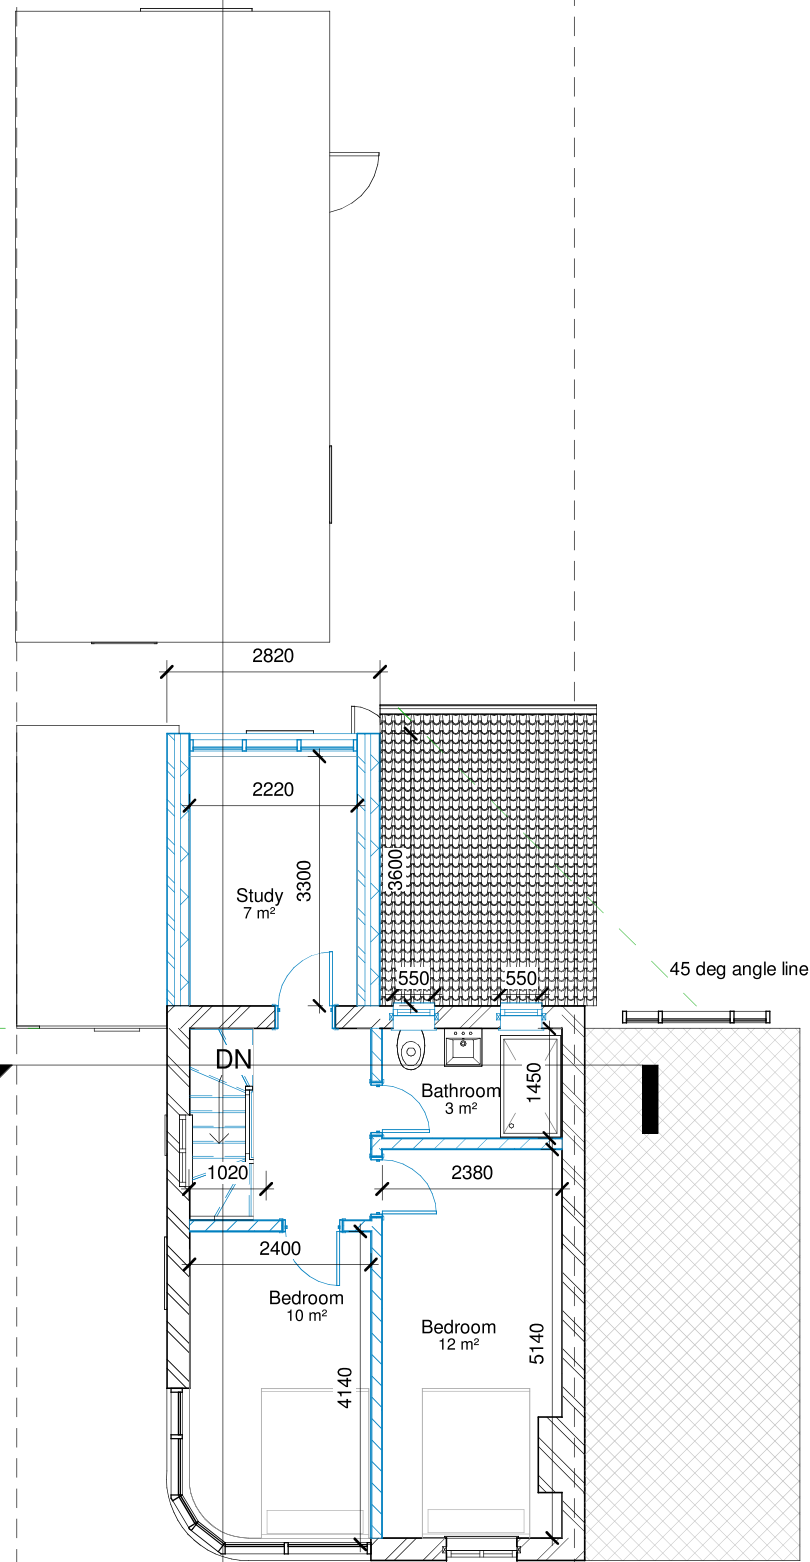

2 01- Proposed
1 : 100