



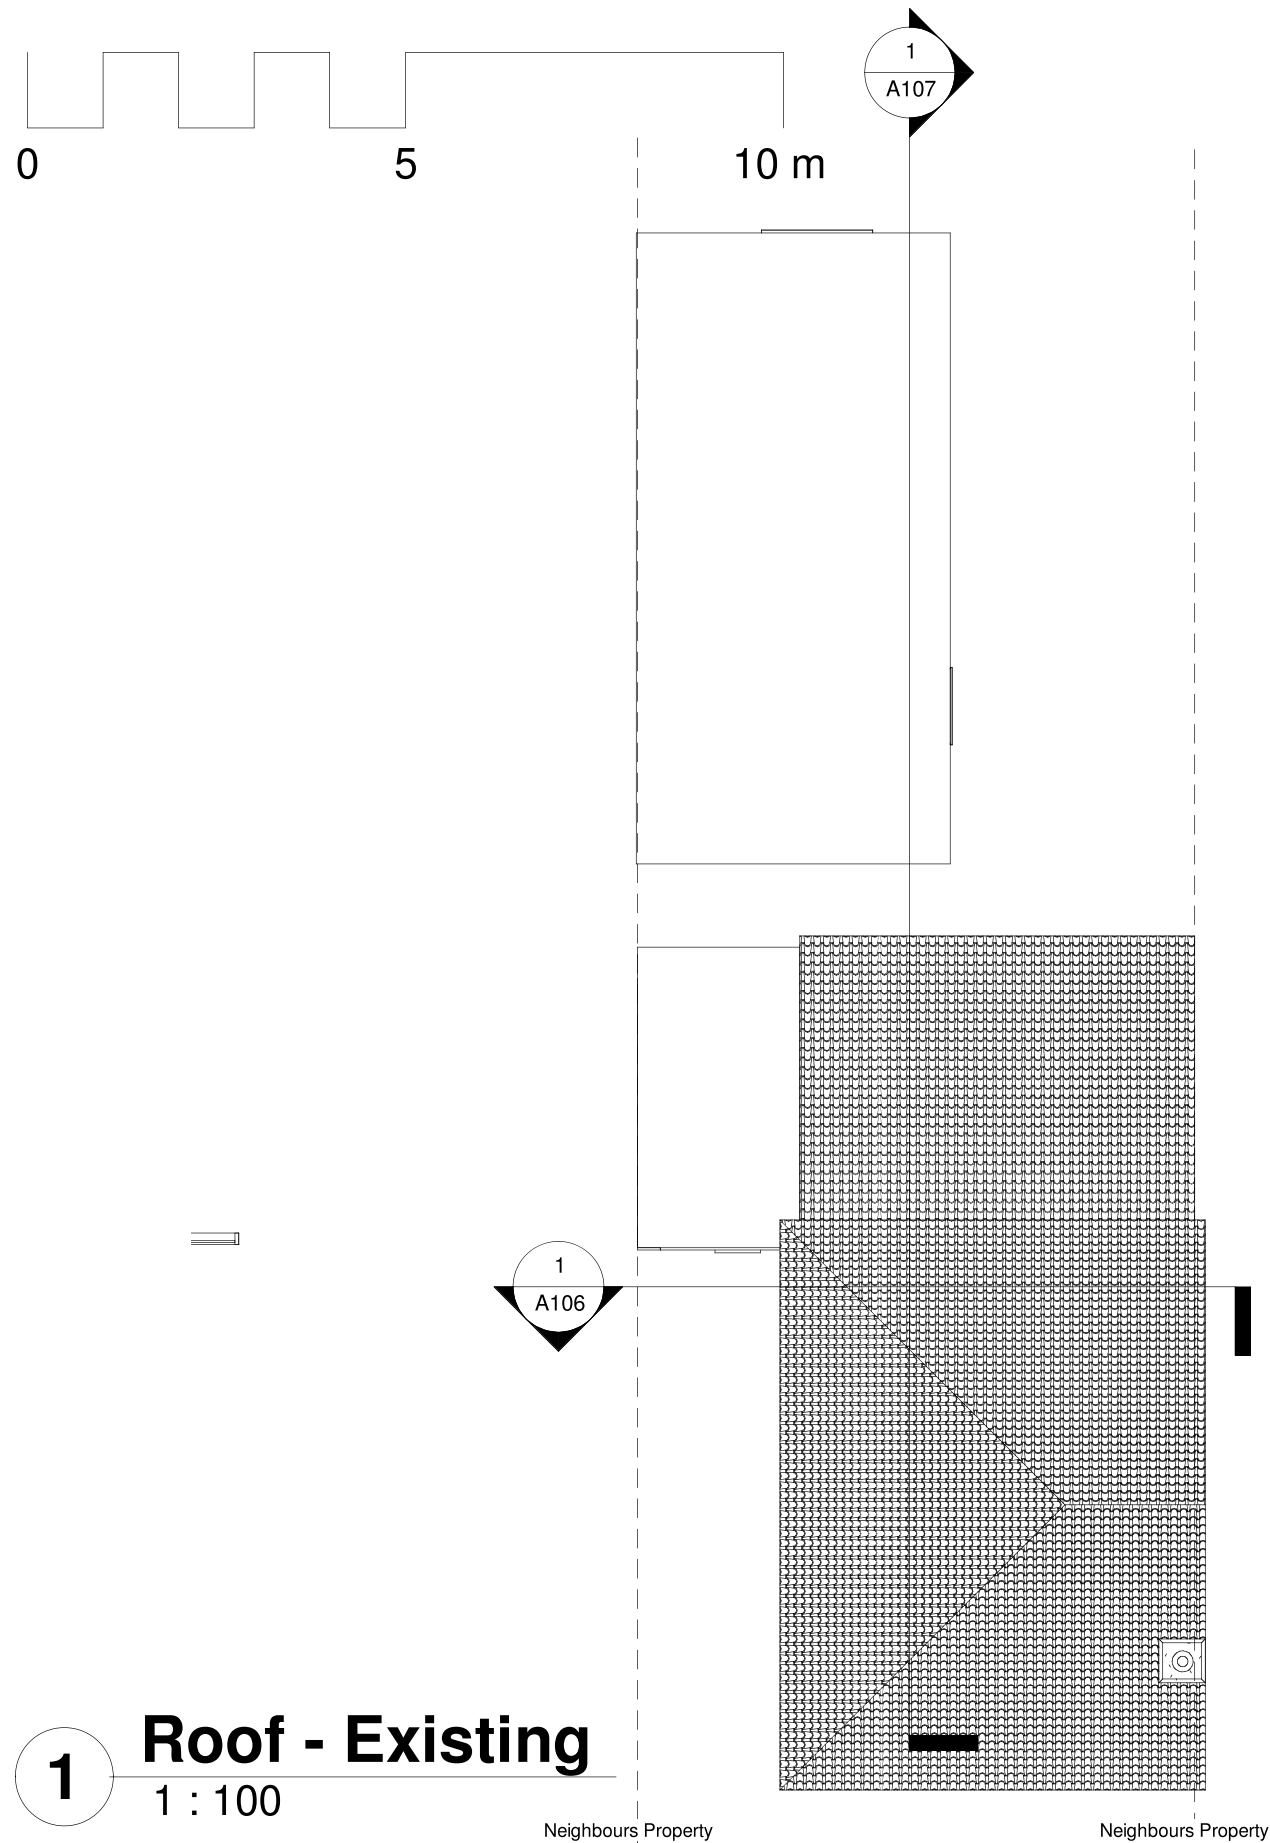

1 **Roof - Existing**
1 : 100

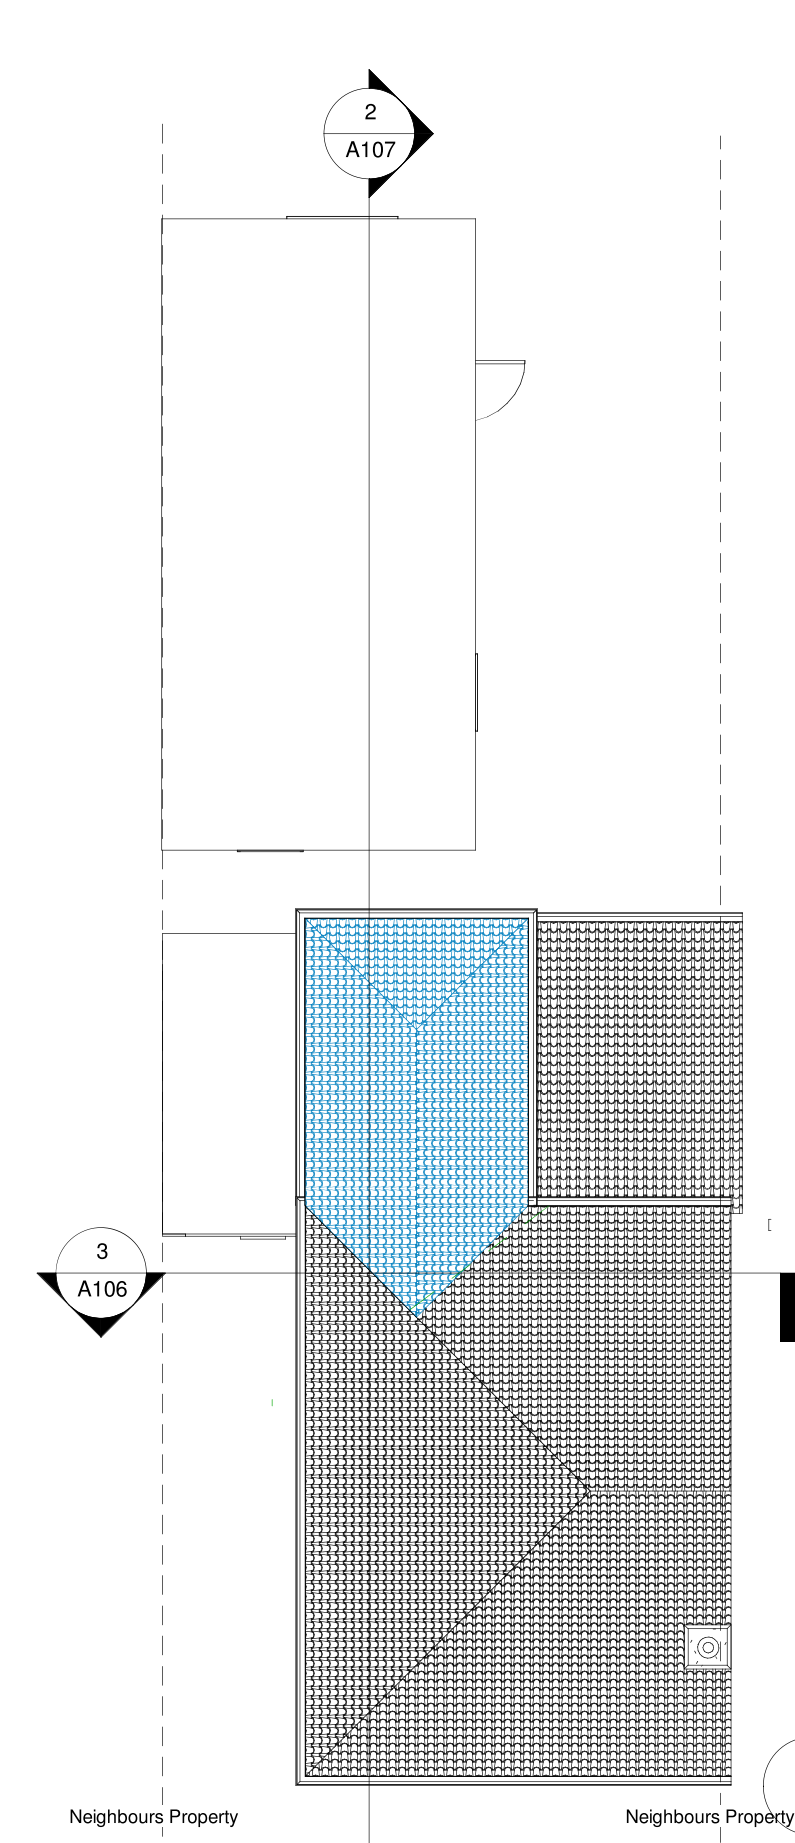

2 **Roof - Proposed**
1 : 100