



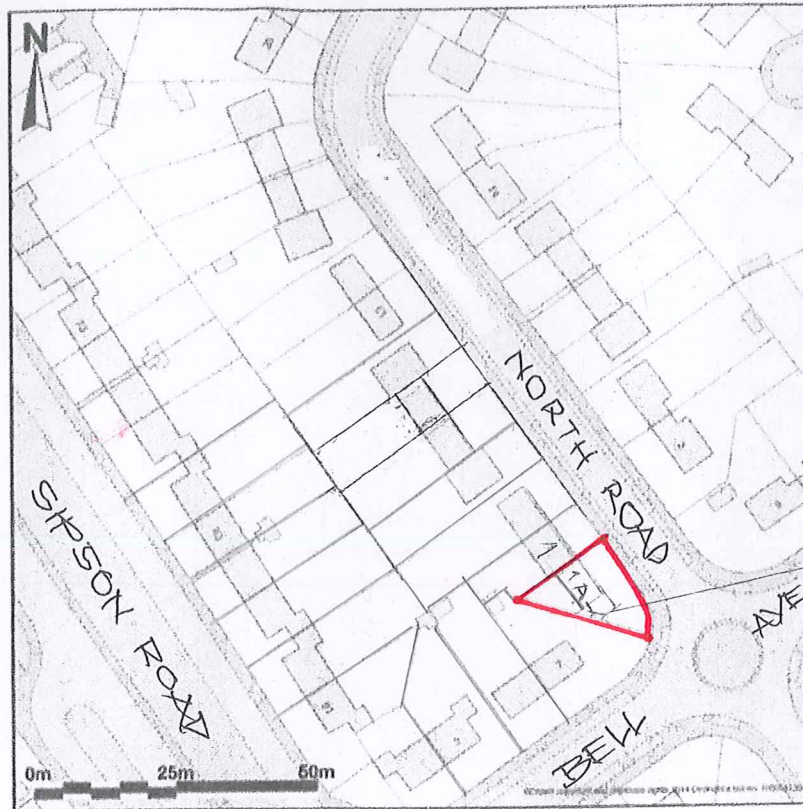

LOCATION PLAN - SCALE 1:1250

1A NORTH ROAD, WEST DRAYTON

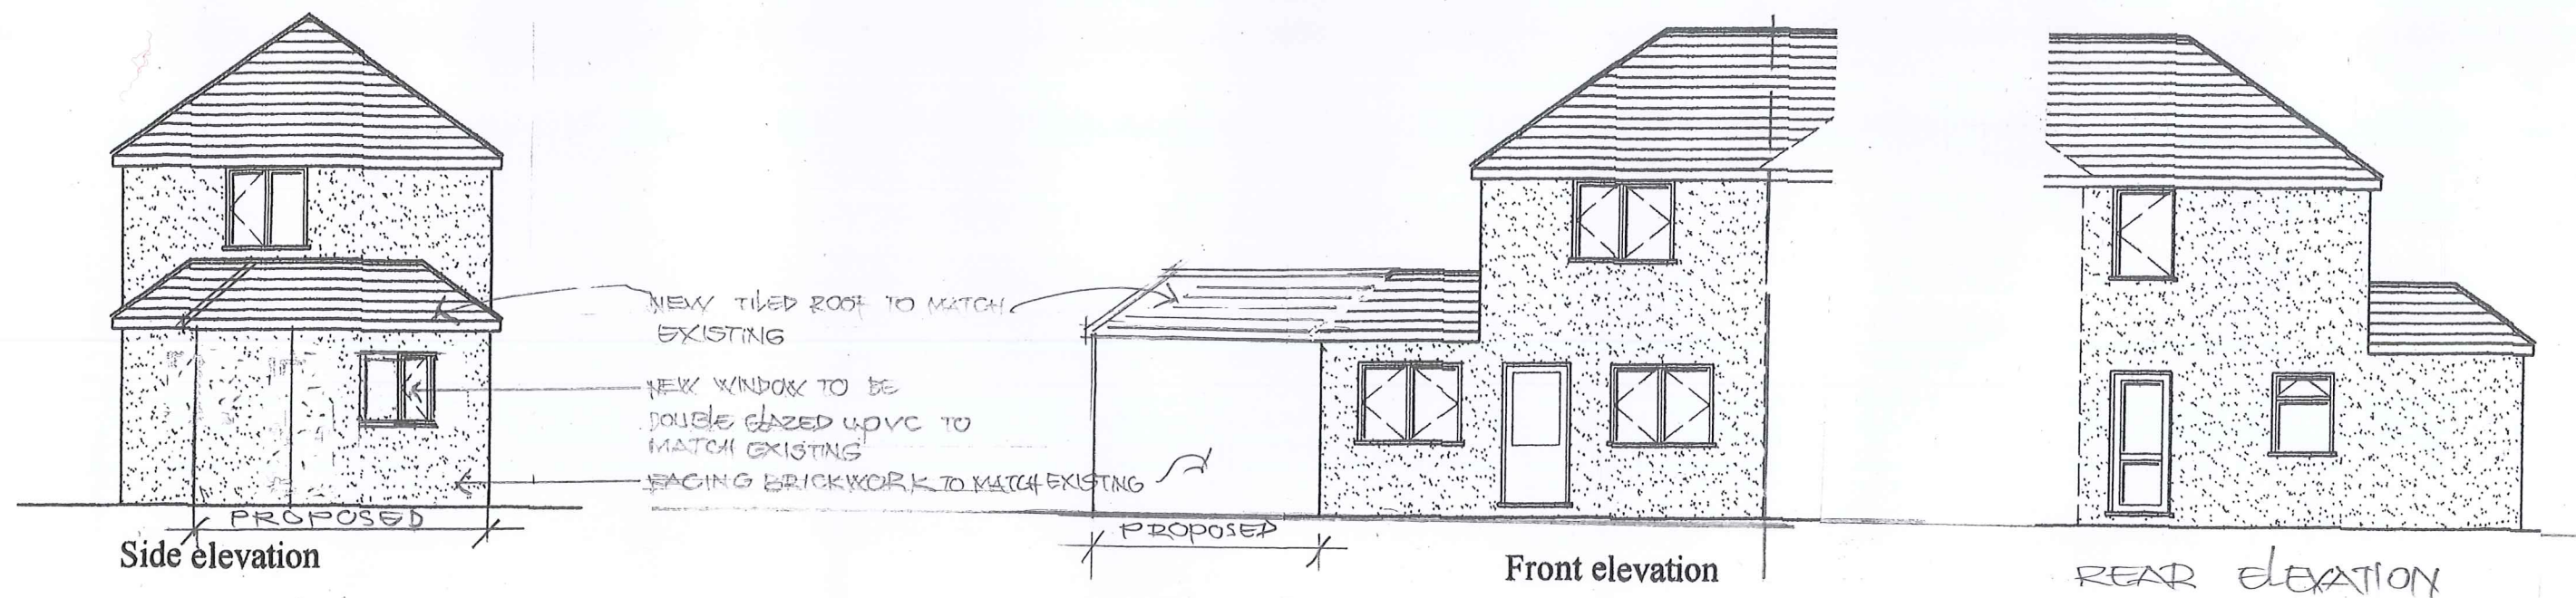

0 1 2 3 4 5
1:100 @ A3

PROPOSED SINGLE STOREY. SIDE EXTENSION AT 1A NORTH ROAD, WEST DRAYTON

SCALE: 1:100 DATE: 3 SEPT 18

DRG No. HS/129/2