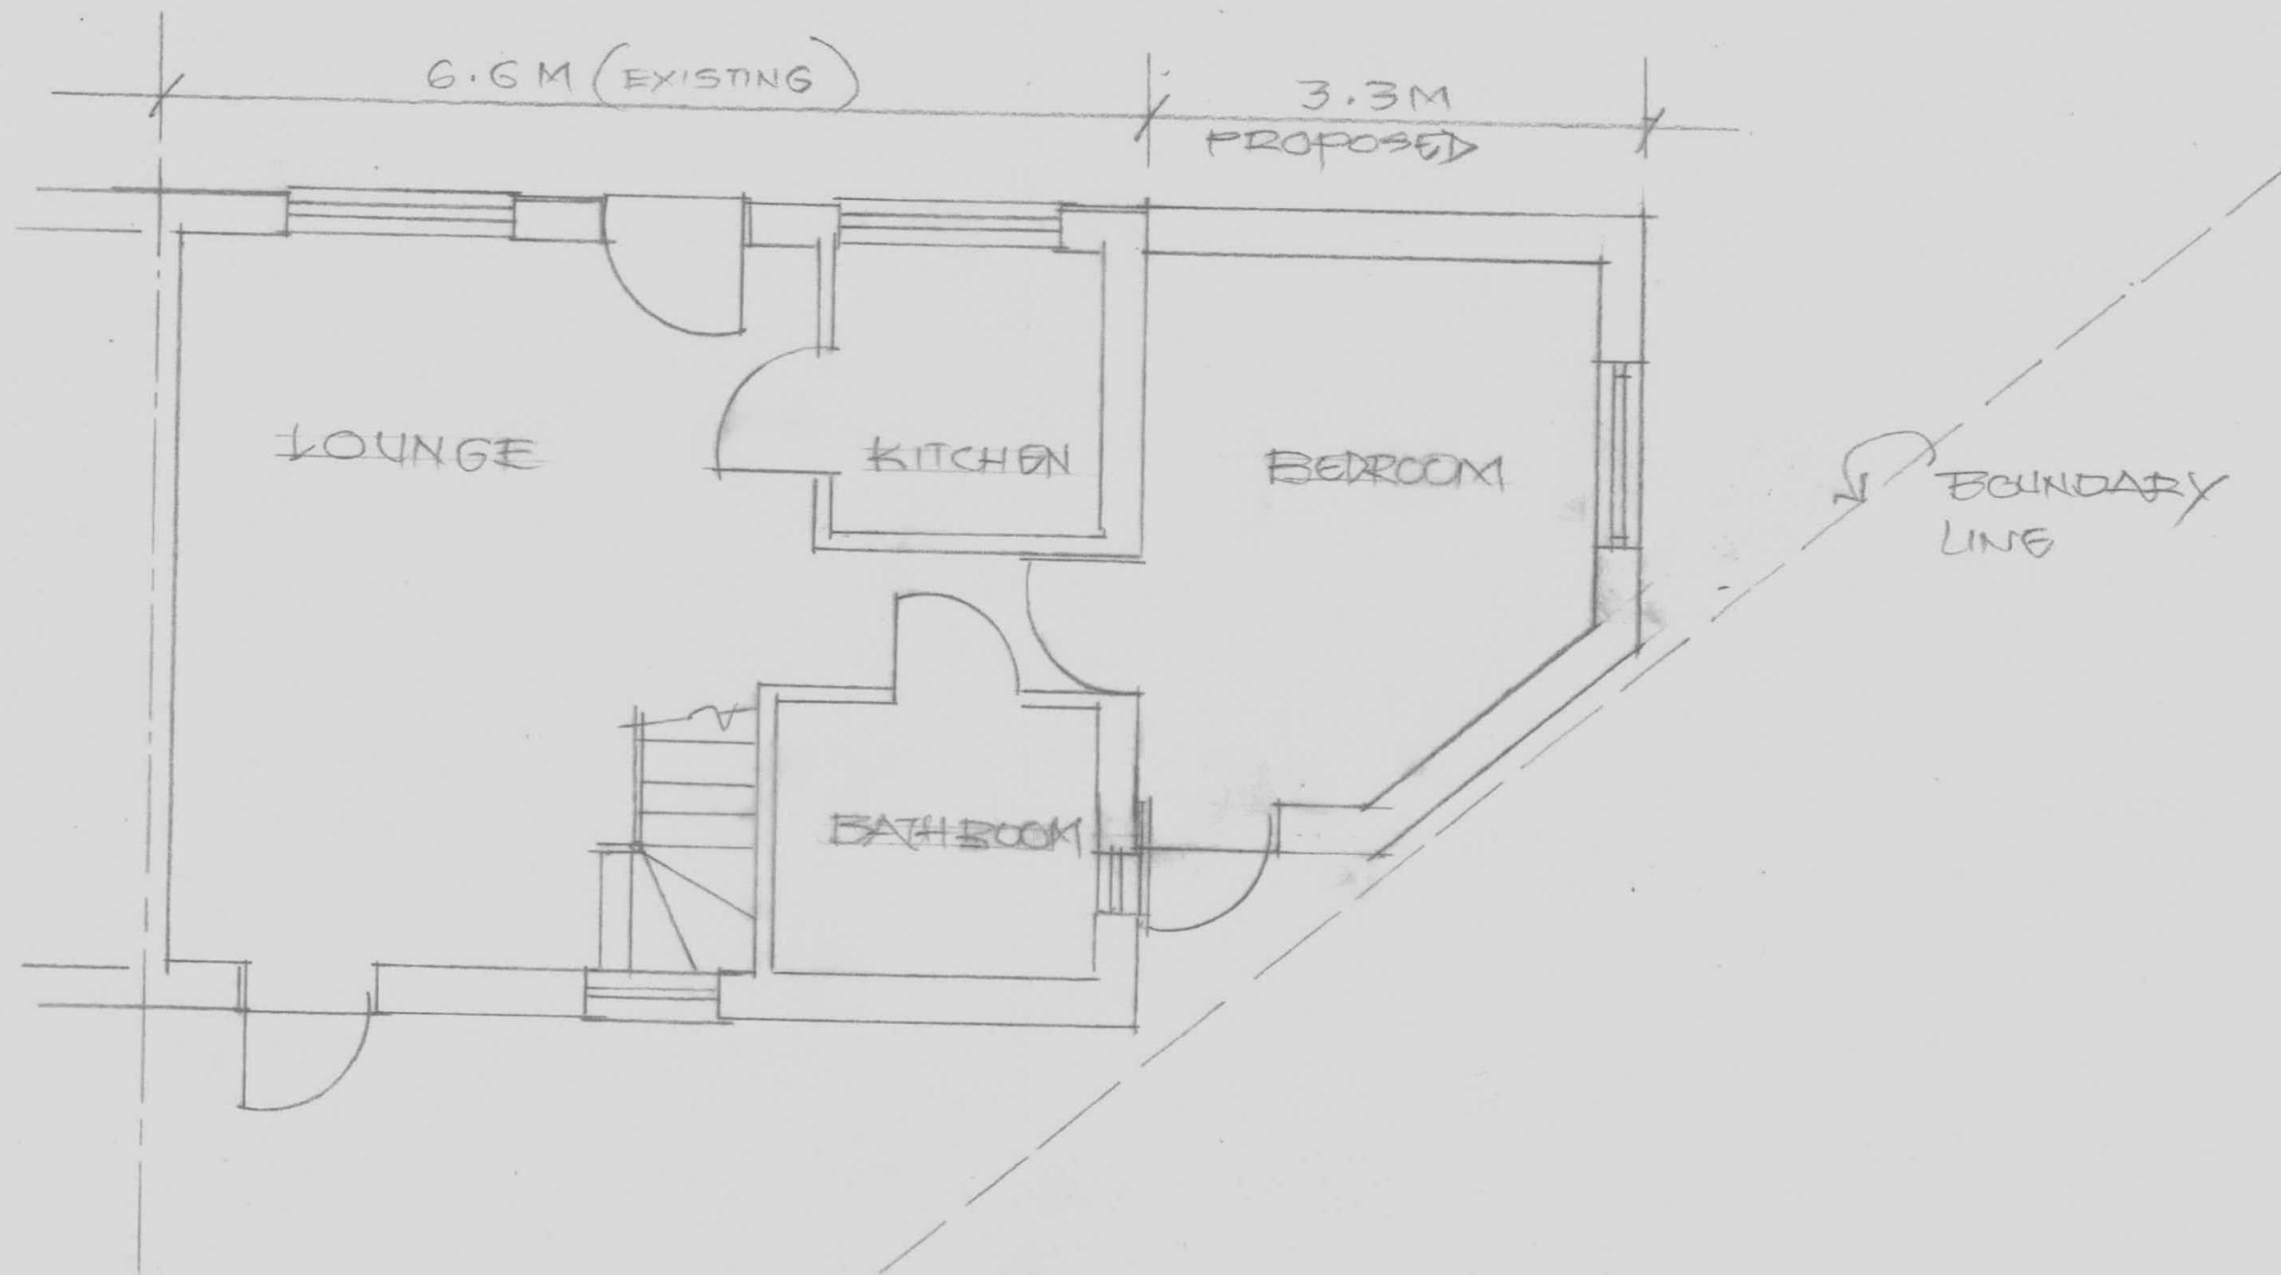


PROPOSED SINGLE STOREY SIDE EXTENSION AT 1A NORTH ROAD, WEST DRAYTON	SCALE: 1:50	DATE: 8 SEP 18
	DRG No HS/129/1	