


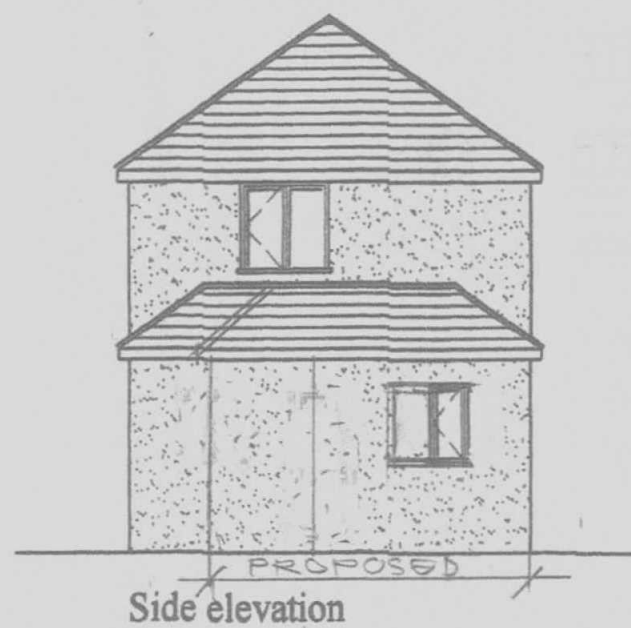

0 1 2 3 4 5
1:100 @ A3

PROPOSED SINGLE STOREY. SIDE EXTENSION AT 1A NORTH ROAD, WEST DAYTON

SCALE: 1:100 DATE: SEPT 18

DRG No HS/129/2