


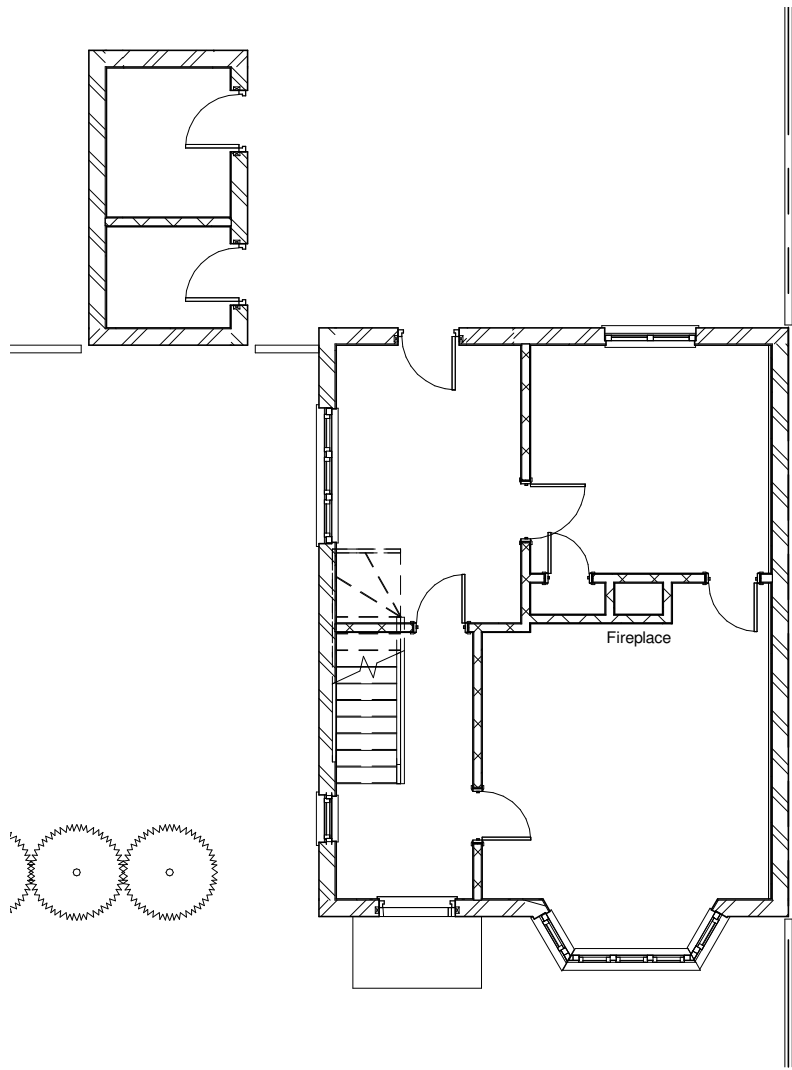

1


Ground Floor

1 : 100

2

First Floor

1 : 100

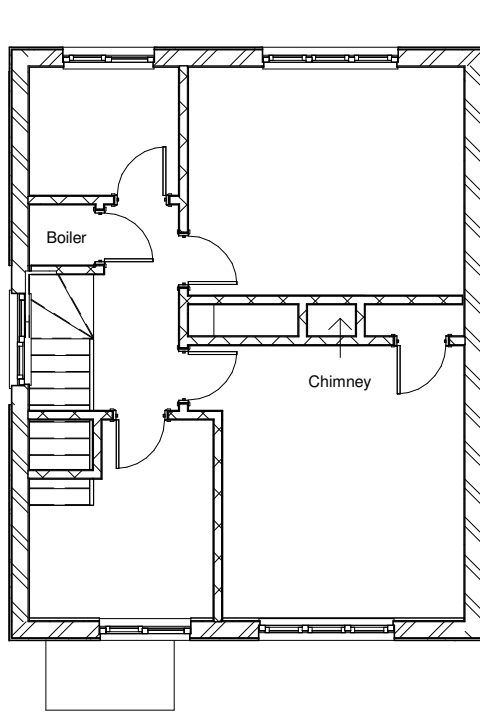

3

Front Elevation


1 : 100



4

Left Elevation


1 : 100

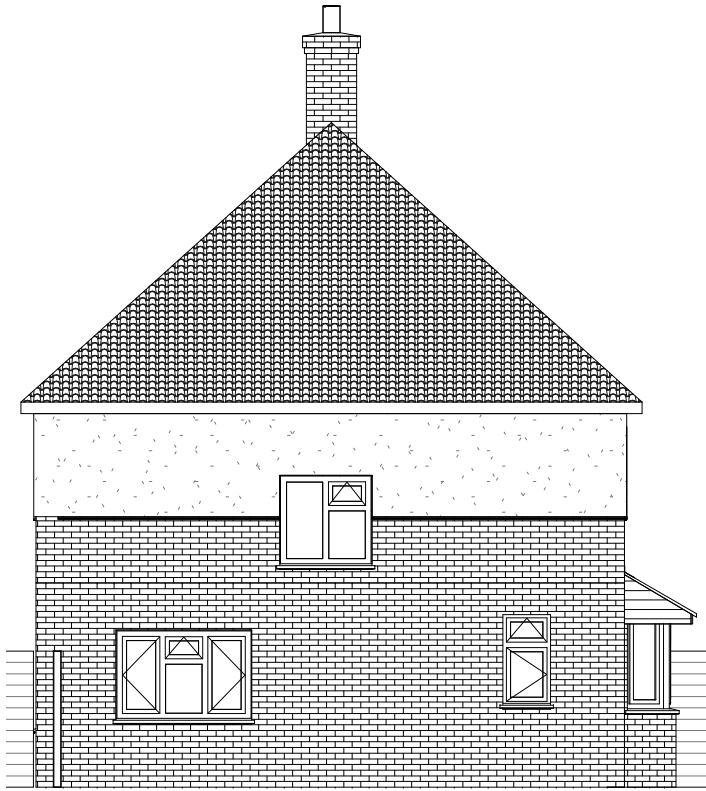

5

Rear Elevation


1 : 100

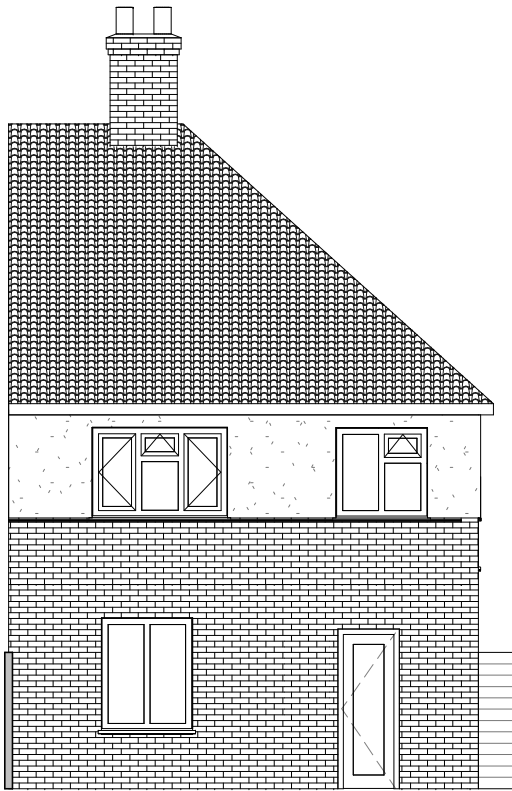

6

Garage Front


1 : 100

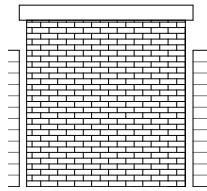

7

Garage Left


1 : 100

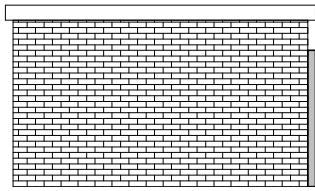

8

Garage Rear


1 : 100

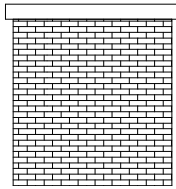

9

Garage Right

1 : 100

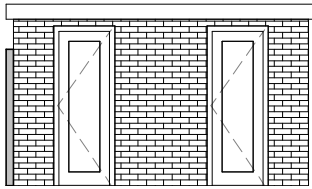

General Notes
The contractor must check all dimensions on site before commencing work and discrepancies must be immediately brought to the attention of OriginCustom Homes
All work must conform to current building regulations, BS Standards and NHBC standards
These drawings are to be read in conjunction with all relevant designer, engineer or specialist drawings and specifications.
All dimensions are in millimeters unless stated otherwise
All materials are to be used and installed in strict compliance with the relevant manufacturer's recommendations
The Drawings are not to be reproduced/copied by any party prior to written consent being issued by Origin Custom Homes.
All intellectual property remains ownership of Origin Custom Homes. Any use of drawings without appropriate fees being paid by client/third party will bear interest of contract value by 20% per month.

0 5 10 m



Design | Project Management | Build

www.origincustomhomes.com

Gurdeep

22 Chestnut Close


Existing House

Version 1
Date Issue Date

A101

Scale (A3) 1 : 100

03/05/2018 2:39:17 PM

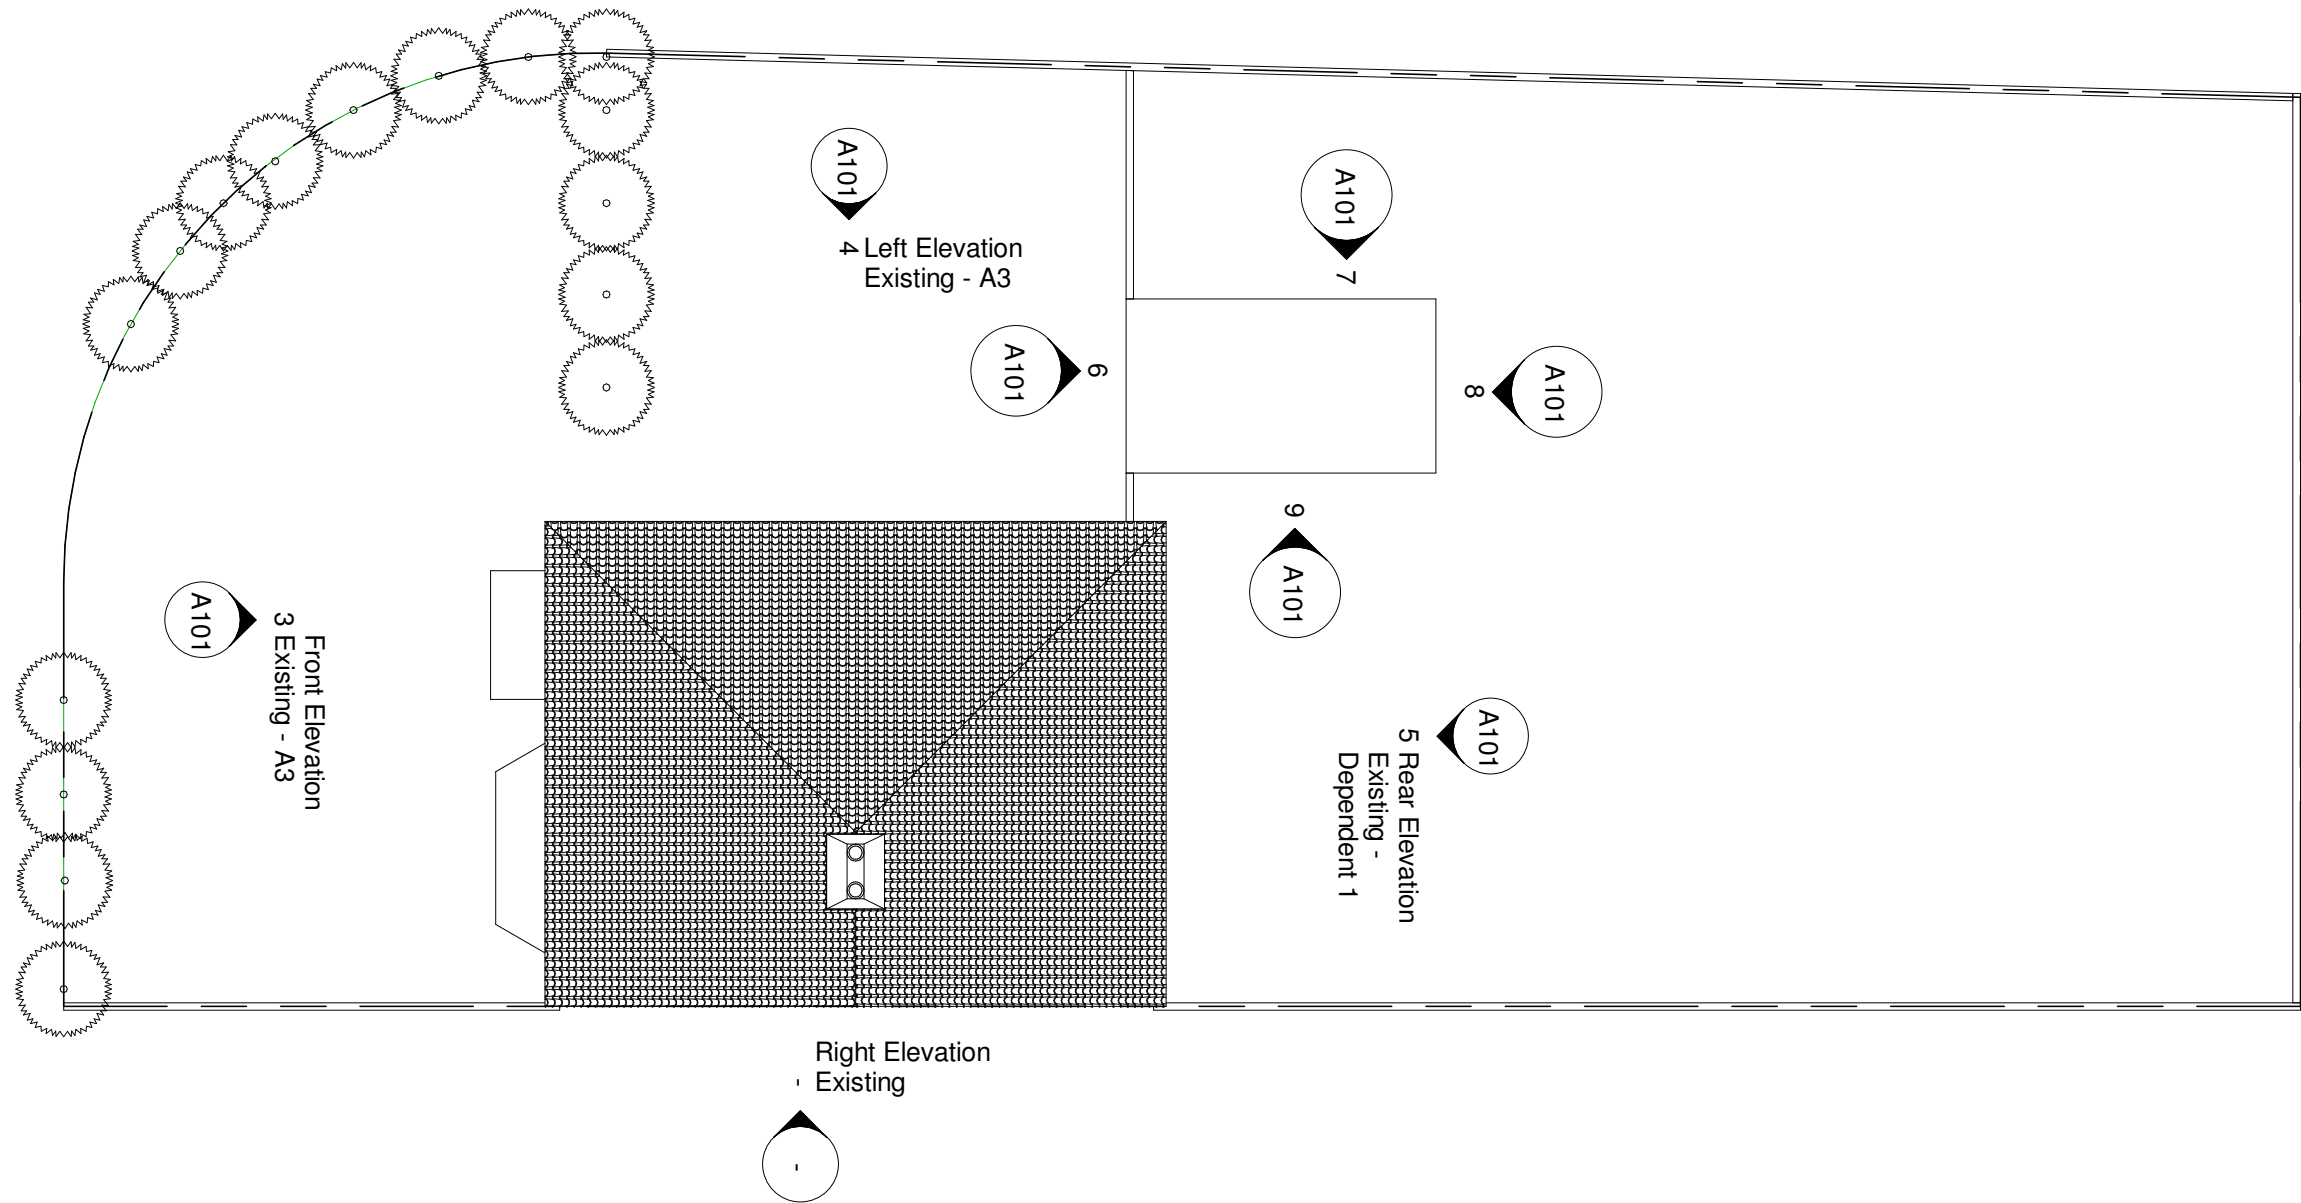

General Notes
The contractor must check all dimensions on site before commencing work and discrepancies must be immediately brought to the attention of OriginCustom Homes
All work must conform to current building regulations, BS Standards and NHBC standards
These drawings are to be read in conjunction with all relevant designer, engineer or specialist drawings and specifications.
All dimensions are in millimeters unless stated otherwise
All materials are to be used and installed in strict compliance with the relevant manufacturer's recommendations
The Drawings are not to be reproduced/copied by any party prior to written consent being issued by Origin Custom Homes.
All intellectual property remains ownership of Origin Custom Homes. Any use of drawings without appropriate fees being paid by client/third party will bear interest of contract value by 20% per month.







ORIGIN
CUSTOM HOMES
Design | Project Management | Build

www.origincustomhomes.com


Gurdeep		Existing House	
		Version	1
22 Chestnut Close		Date	Issue Date
		Scale (A3)	1 : 100
		A102	

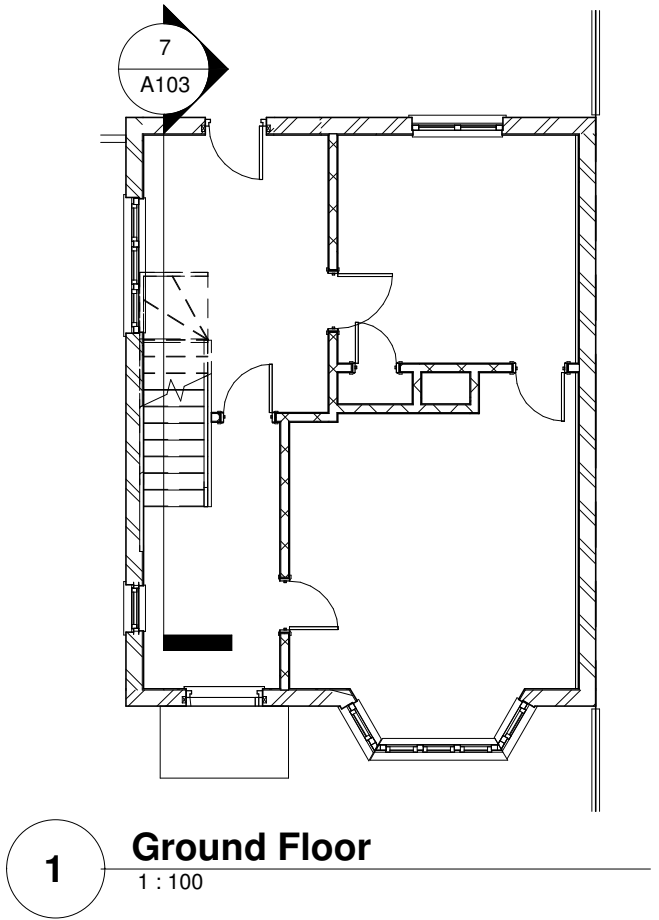


1 **Ground Floor**
1 : 100

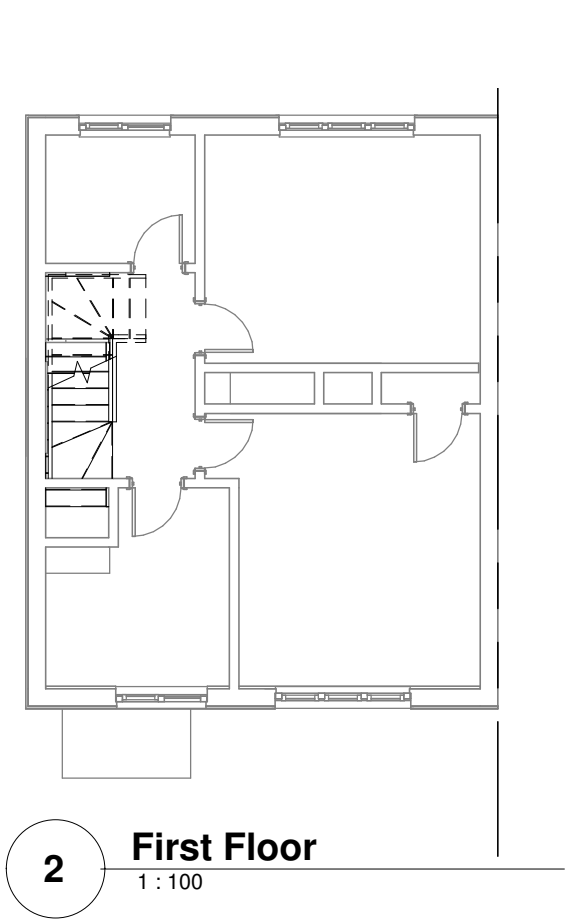


2 **First Floor**
1 : 100

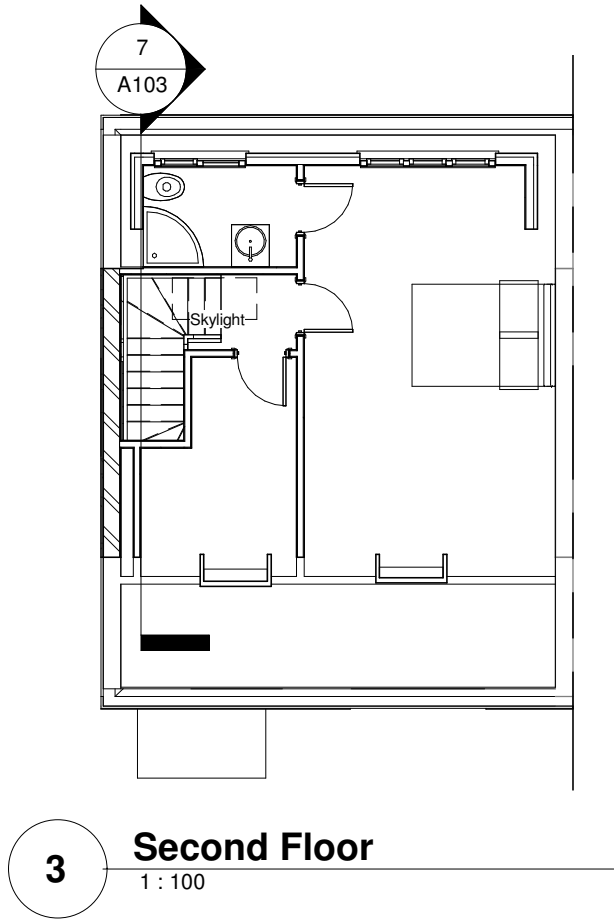


3 **Second Floor**
1 : 100

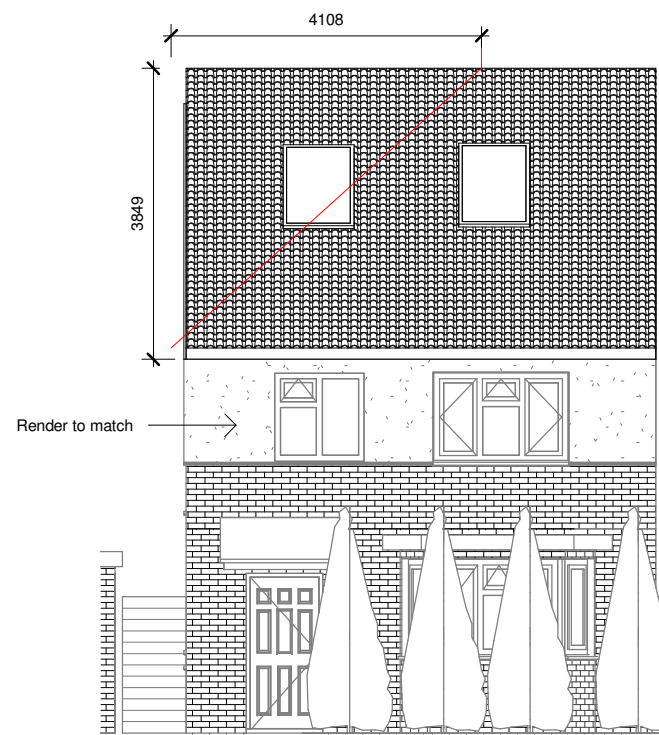

4 **Front Elevation**
1 : 100

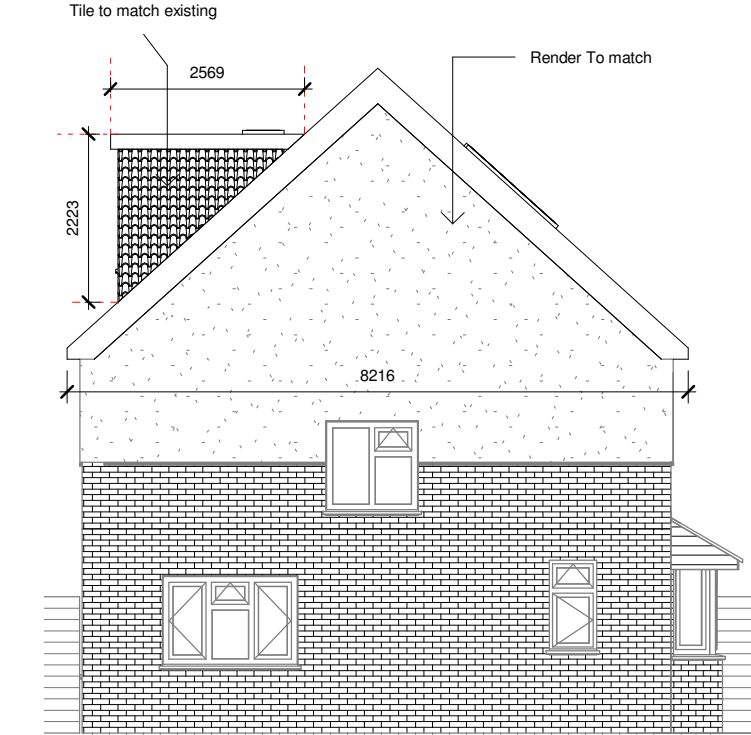

5 **Left Elevation**
1 : 100

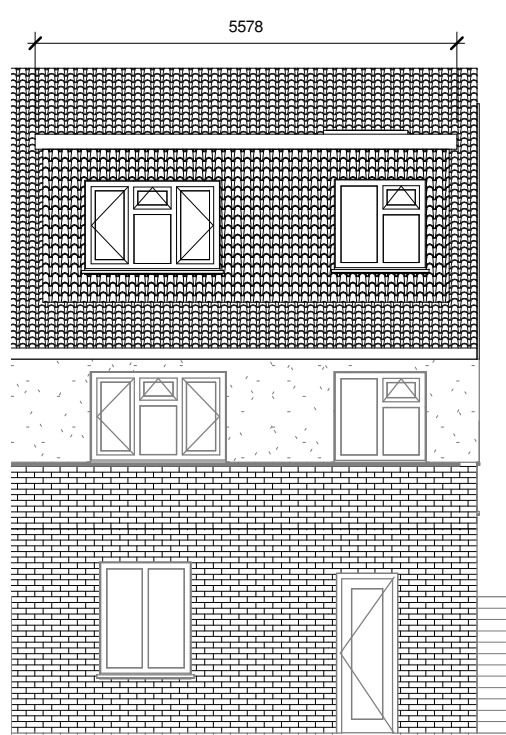


6 **Rear Elevation**
1 : 100

Hip to Gable	Dormer
$(B * H * L)/4$	$(B * H * L)/2$
B - 8.216	B - 5.578
H - 3.849	H - 2.223
L - 4.108	L - 2.569
$(8.216 * 3.849 * 4.108)/4 =$	$(5.578 * 2.223 * 2.569)/2 =$
32.47m3 - Gable Volume increase	15.92m3 - Gable Volume increase

Total Volume Increase

Gable + Dormer =
32.47 + 15.92 =
Total Volume = 48.39 m3

PD allowance for detached 50 m3 increase - Therefore
conversion falls within PD requirements

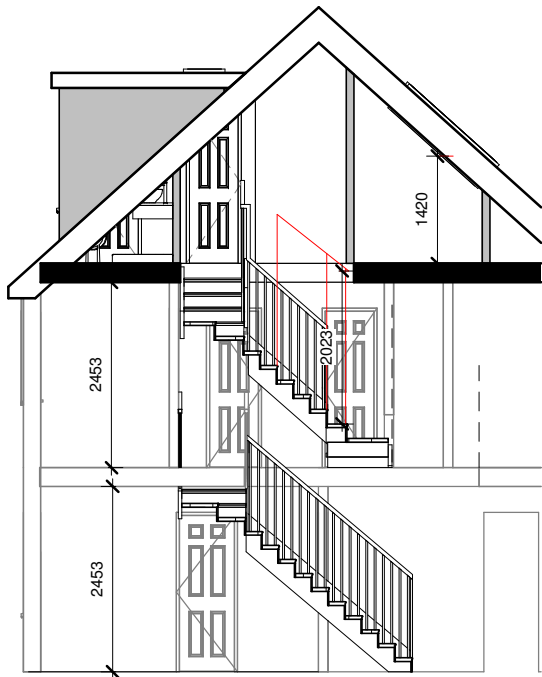

7 **Section 1**
1 : 100

General Notes
The contractor must check all dimensions on site before commencing work and discrepancies must be immediately brought to the attention of OriginCustom Homes
All work must conform to current building regulations, BS Standards and NHBC standards
These drawings are to be read in conjunction with all relevant designer, engineer or specialist drawings and specifications.
All dimensions are in millimeters unless stated otherwise
All materials are to be used and installed in strict compliance with the relevant manufacturer's recommendations
The Drawings are not to be reproduced/copied by any party prior to written consent being issued by Origin Custom Homes.
All intellectual property remains ownership of Origin Custom Homes. Any use of drawings without appropriate fees being paid by client/third party will bear interest of contract value by 20% per month.





Design | Project Management | Build


www.origincustomhomes.com

Gurdeep

22 Chestnut Close

Loft Conversion

Version	1	A103
Date	Issue Date	
Scale (A3)		1 : 100

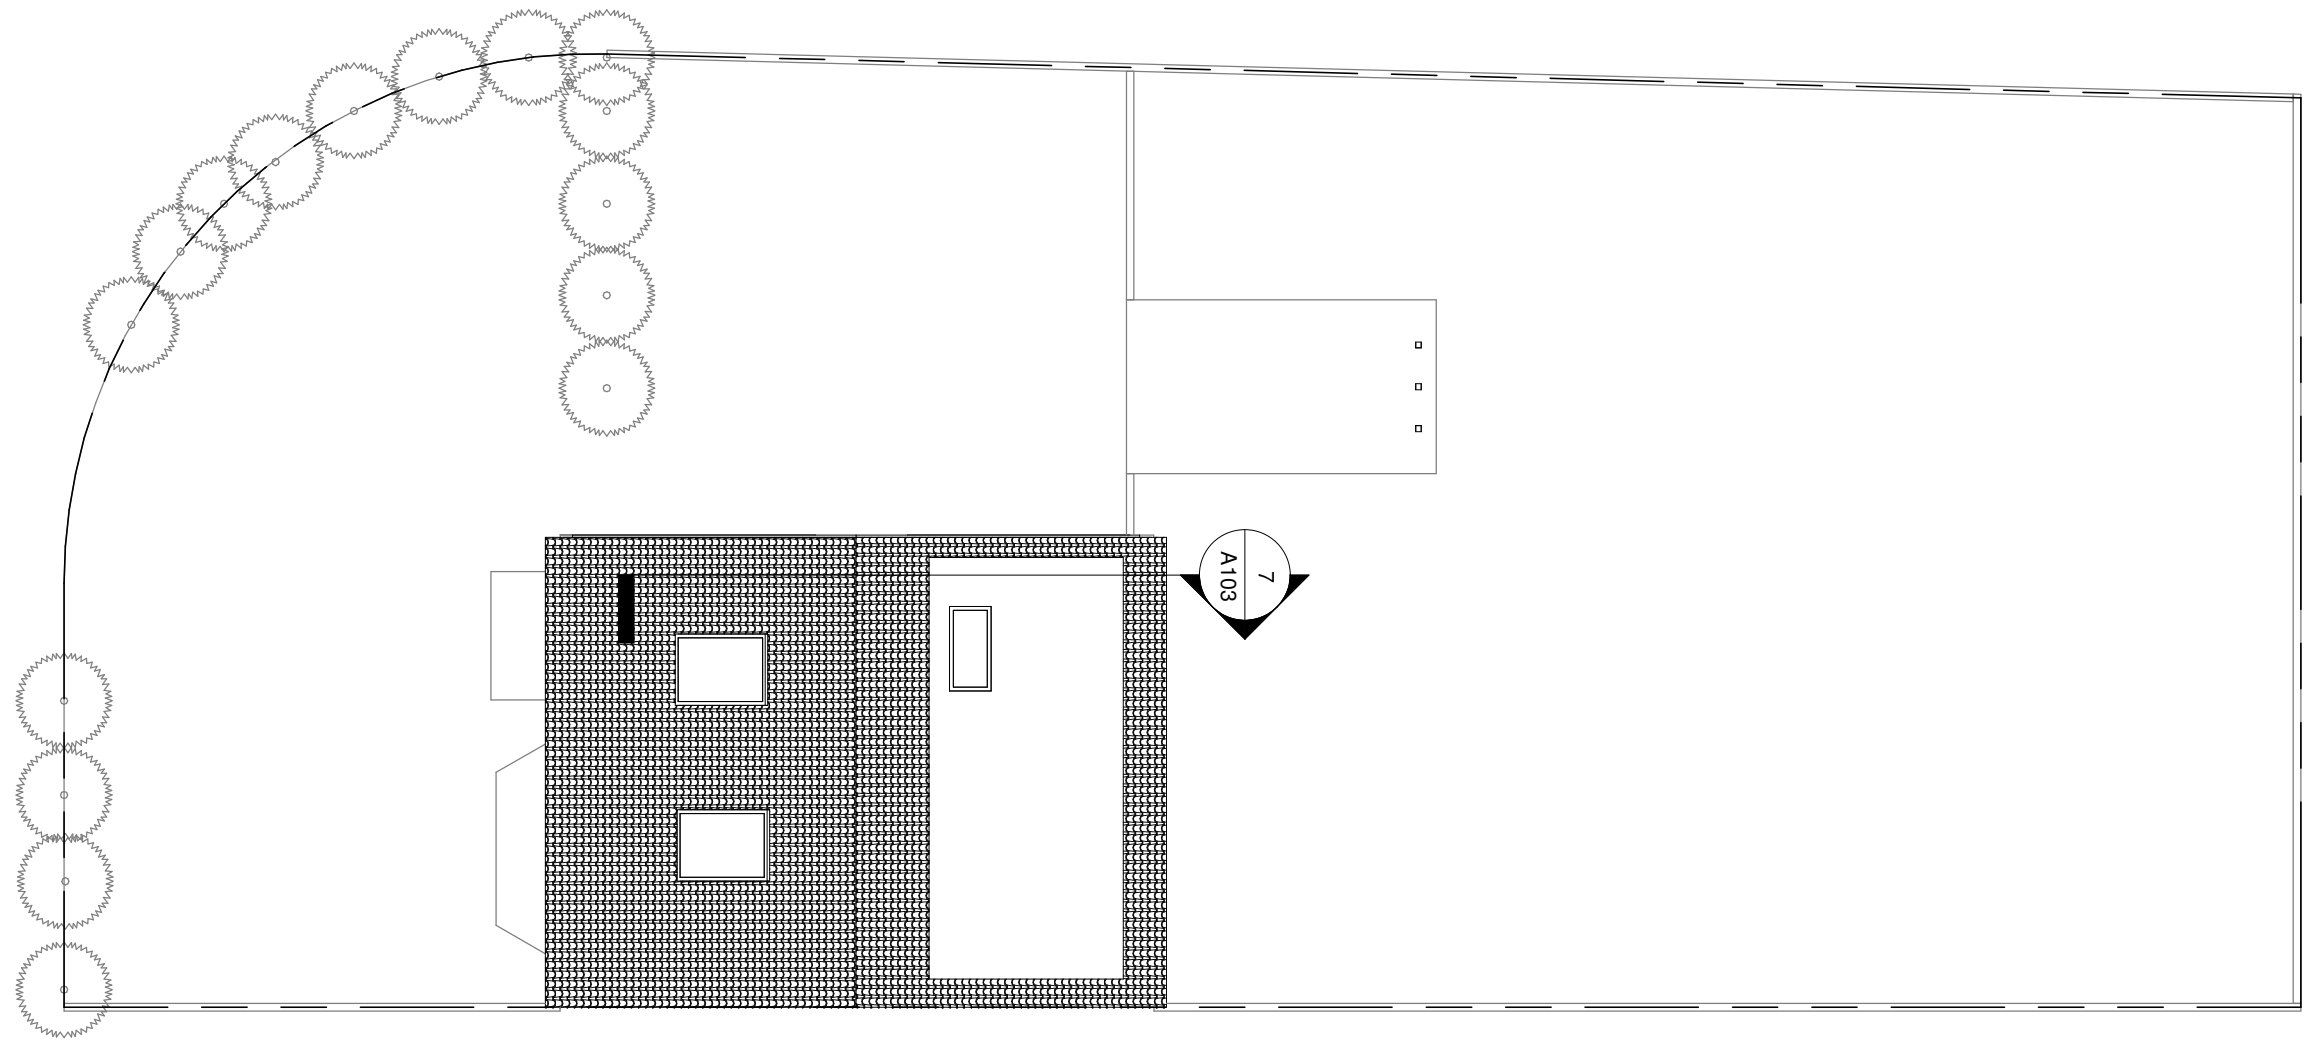

1
1 : 100
Site Loft

General Notes
The contractor must check all dimensions on site before commencing work and discrepancies must be immediately brought to the attention of OriginCustom Homes
All work must conform to current building regulations, BS Standards and NHBC standards
These drawings are to be read in conjunction with all relevant designer, engineer or specialist drawings and specifications.
All dimensions are in millimeters unless stated otherwise
All materials are to be used and installed in strict compliance with the relevant manufacturer's recommendations
The Drawings are not to be reproduced/copied by any party prior to written consent being issued by Origin Custom Homes.
All intellectual property remains ownership of Origin Custom Homes. Any use of drawings without appropriate fees being paid by client/third party will bear interest of contract value by 20% per month.





ORIGIN
CUSTOM HOMES
Design | Project Management | Build

www.origincustomhomes.com

Gurdeep		Loft Conversion	
22 Chestnut Close		Version 1	A104
		Date Issue Date	
		Scale (A3)	1 : 100