




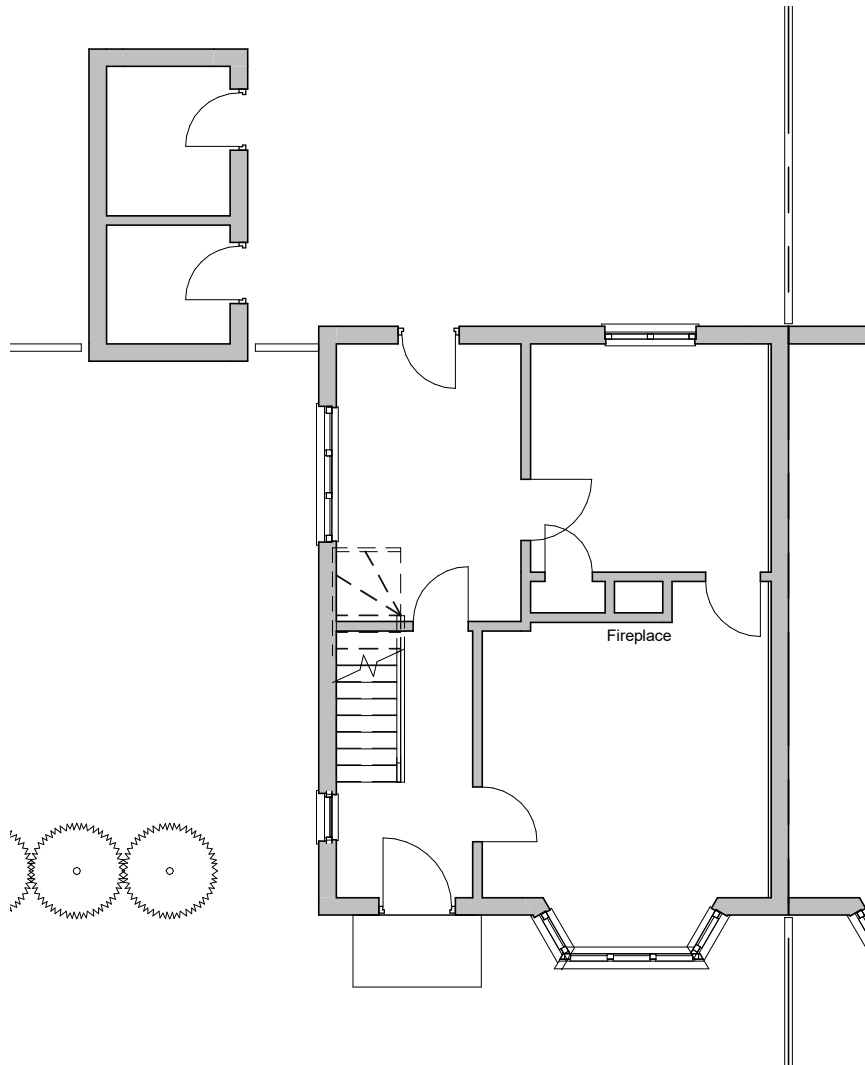


1 **Ground Floor**
1 : 100

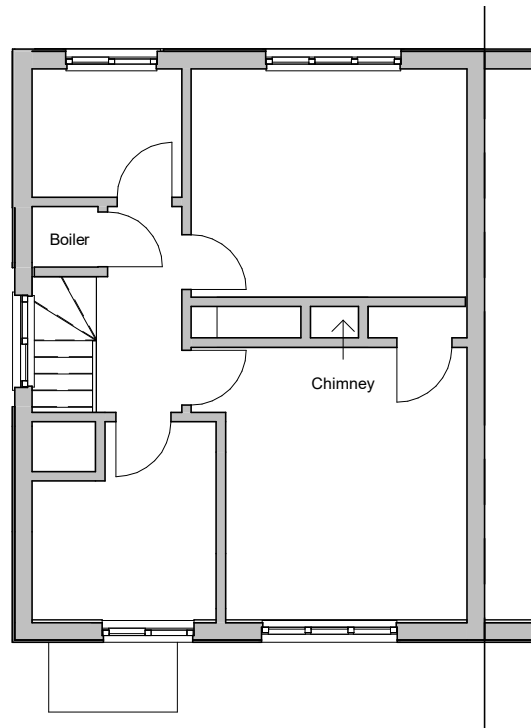


2 **First Floor**
1 : 100

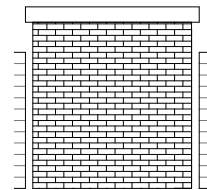


6 **Garage Front**
1 : 100

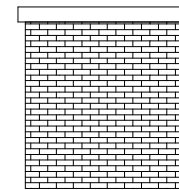

8 **Garage Rear**
1 : 100

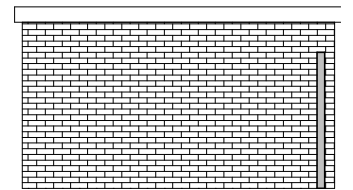


7 **Garage Left**
1 : 100

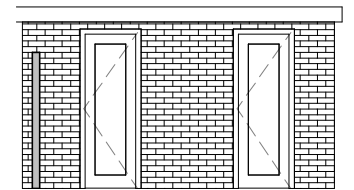

9 **Garage Right**
1 : 100

General Notes
The contractor must check all dimensions on site before commencing work and discrepancies must be immediately brought to the attention of Origin Custom Homes
All work must conform to current building regulations, BS Standards and NHBC standards
These drawings are to be read in conjunction with all relevant designer, engineer or specialist drawings and specifications.
All dimensions are in millimeters unless stated otherwise
All materials are to be used and installed in strict compliance with the relevant manufacturer's recommendations
The Drawings are not to be reproduced/copied by any party prior to written consent being issued by Origin Custom Homes.
All intellectual property remains ownership of Origin Custom Homes. Any use of drawings without appropriate fees being paid by client/third party will bear interest of contract value by 20% per month.

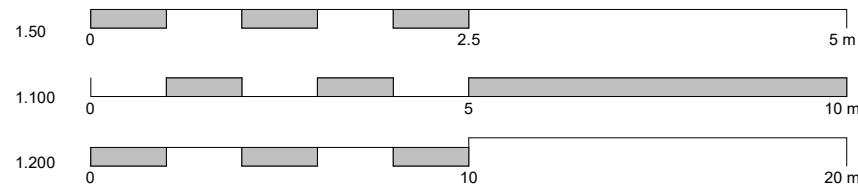

www.origincustomhomes.com

Gurdeep


22 Chestnut Close

Existing - Elevations and floorplans

A101

22/05/2019 9:36:24 AM


Document (A3)

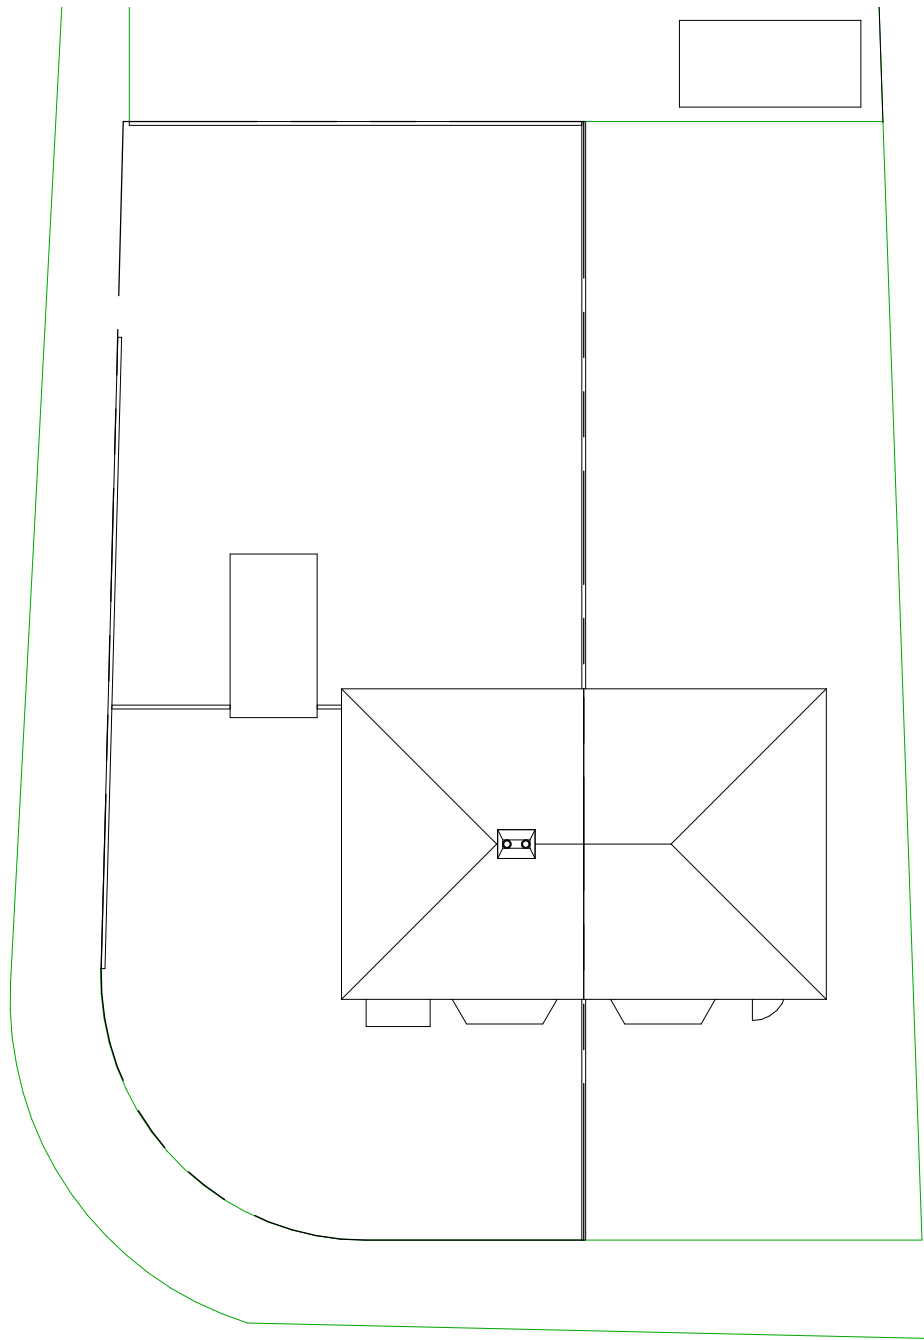


1 Site
1 : 200



2 Front Elevation
1 : 100

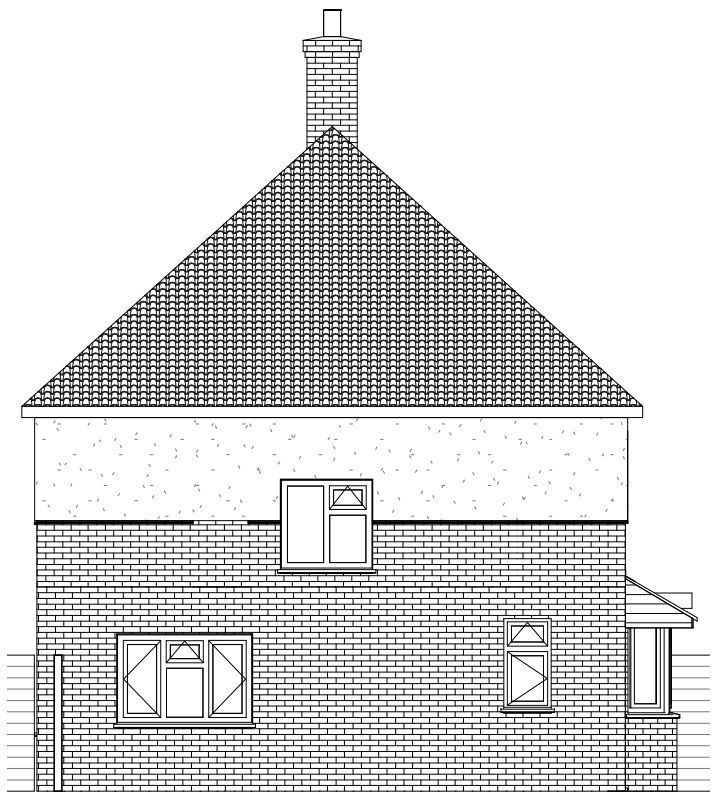


3 Left Elevation
1 : 100

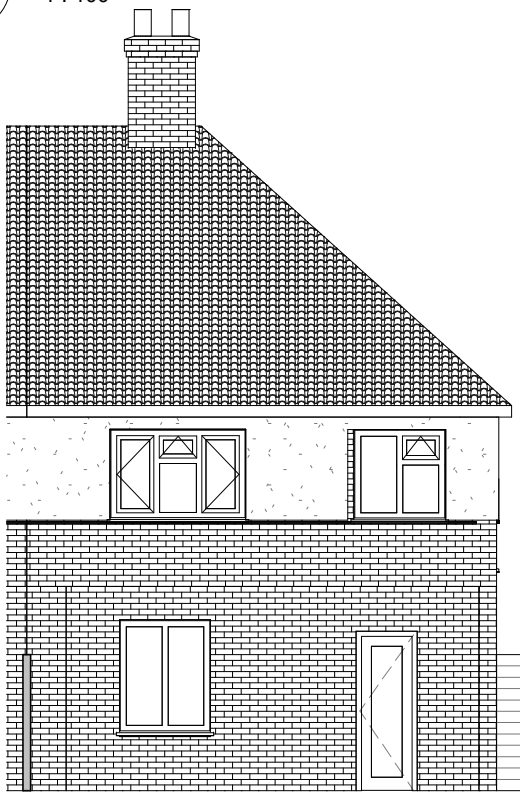

4 Rear Elevation
1 : 100

General Notes
The contractor must check all dimensions on site before commencing work and discrepancies must be immediately brought to the attention of Origin Custom Homes
All work must conform to current building regulations, BS Standards and NHBC standards
These drawings are to be read in conjunction with all relevant designer, engineer or specialist drawings and specifications.
All dimensions are in millimeters unless stated otherwise
All materials are to be used and installed in strict compliance with the relevant manufacturer's recommendations
The Drawings are not to be reproduced/copied by any party prior to written consent being issued by Origin Custom Homes.
All intellectual property remains ownership of Origin Custom Homes. Any use of drawings without appropriate fees being paid by client/third party will bear interest of contract value by 20% per month.

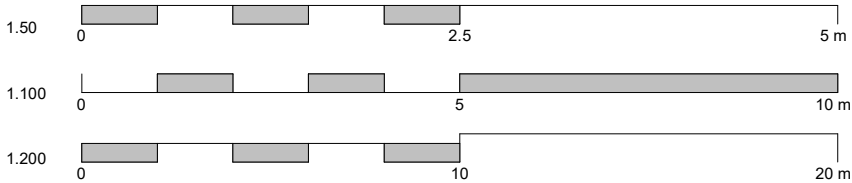

Design | Project Management | Build

www.origincustomhomes.com

Gurdeep


22 Chestnut Close

Existing - Site plan and Elevations


A102

22/05/2019 9:36:26 AM

Document (A3)

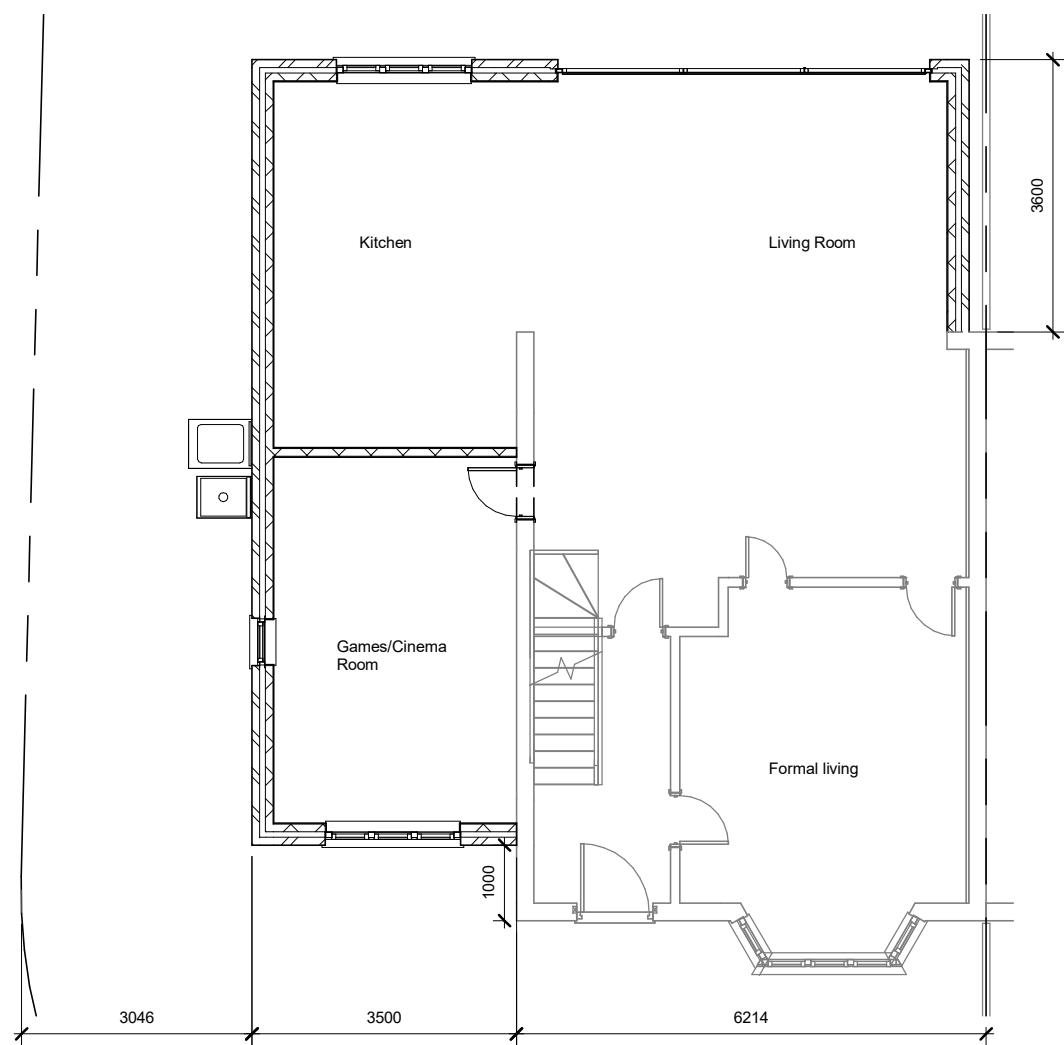


1 **Ground Floor**
1 : 100

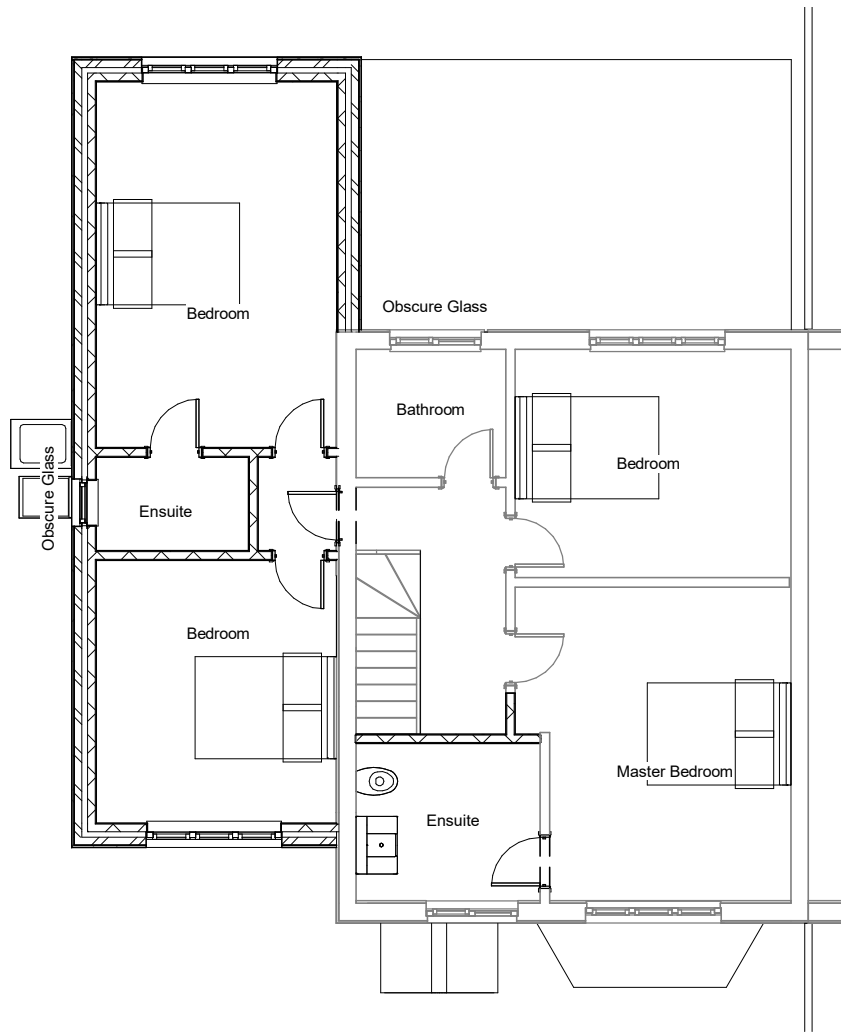

2 **First Floor**
1 : 100

General Notes
The contractor must check all dimensions on site before commencing work and discrepancies must be immediately brought to the attention of Origin Custom Homes
All work must conform to current building regulations, BS Standards and NHBC standards
These drawings are to be read in conjunction with all relevant designer, engineer or specialist drawings and specifications.
All dimensions are in millimeters unless stated otherwise
All materials are to be used and installed in strict compliance with the relevant manufacturer's recommendations
The Drawings are not to be reproduced/copied by any party prior to written consent being issued by Origin Custom Homes.
All intellectual property remains ownership of Origin Custom Homes. Any use of drawings without appropriate fees being paid by client/third party will bear interest of contract value by 20% per month.

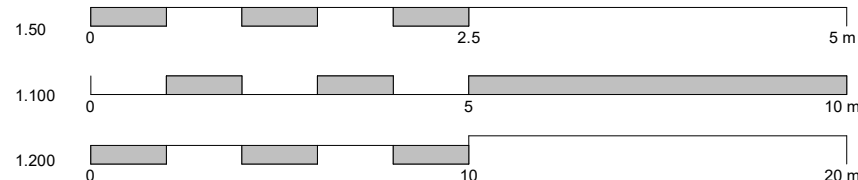



ORIGIN
CUSTOM HOMES
Design | Project Management | Build

www.origincustomhomes.com

Gurdeep		22 Chestnut Close	
Proposed - Floorplans		A105	
		Document (A3)	
22/05/2019 9:36:29 AM			




22 Chestnut Close

1

Front Elevation


1 : 100

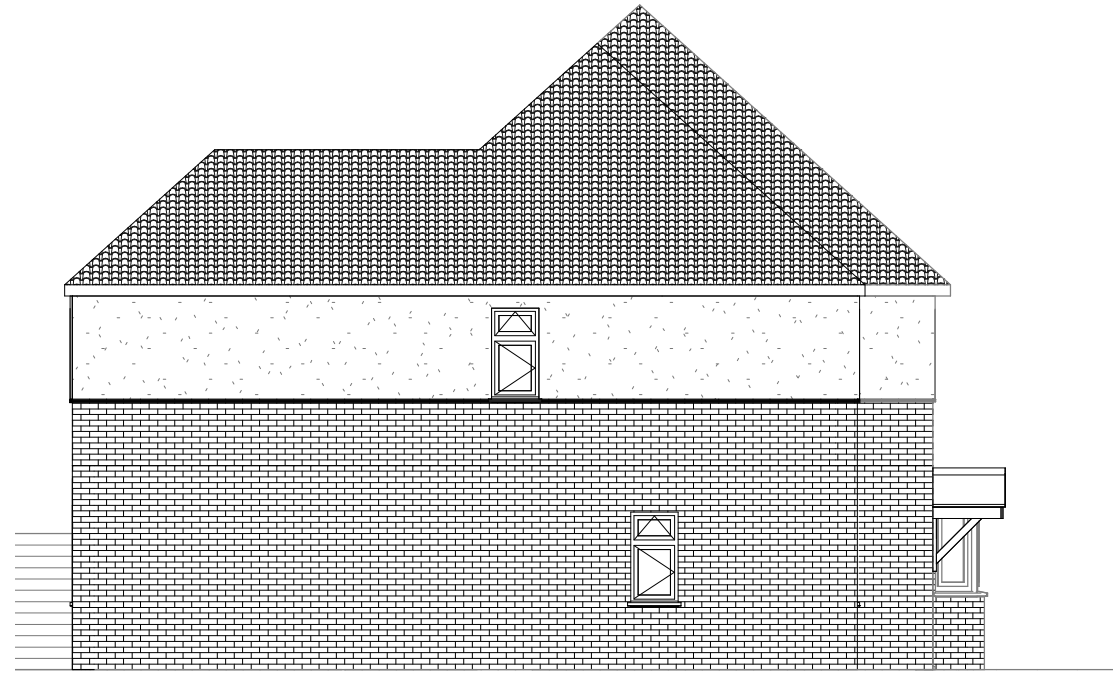

2

Left Elevation


1 : 100

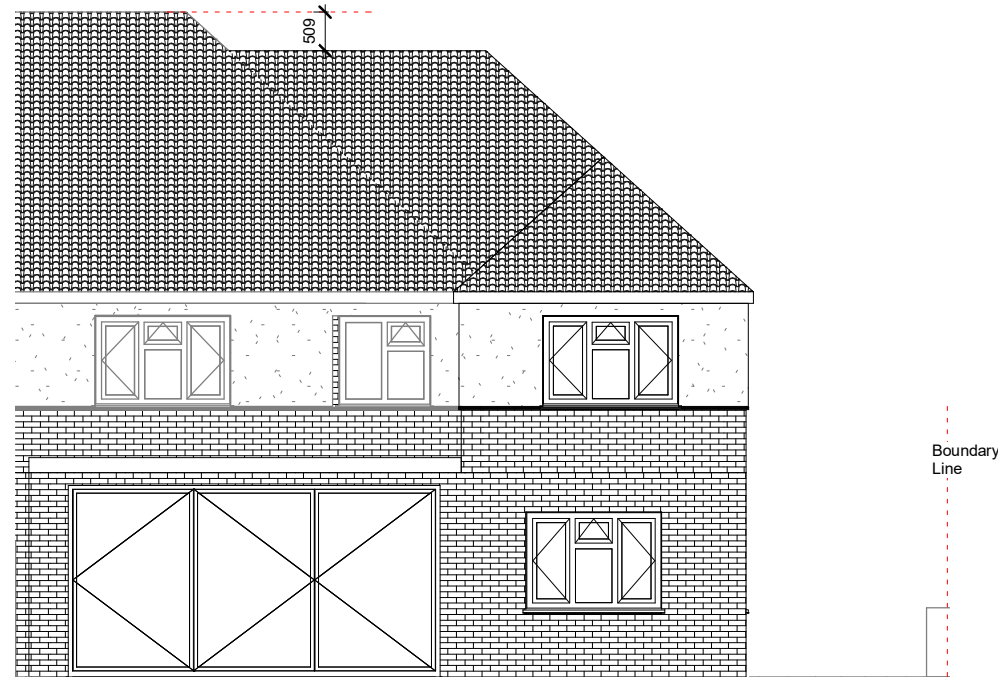

3

Rear Elevation

1 : 100

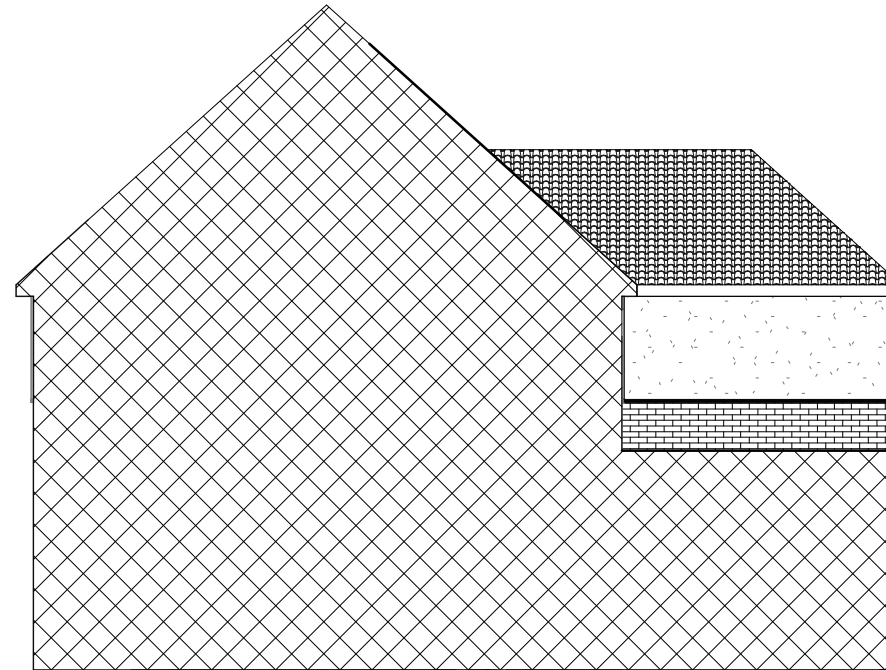


4

Right Elevation

1 : 100

General Notes
The contractor must check all dimensions on site before commencing work and discrepancies must be immediately brought to the attention of Origin Custom Homes
All work must conform to current building regulations, BS Standards and NHBC standards
These drawings are to be read in conjunction with all relevant designer, engineer or specialist drawings and specifications.
All dimensions are in millimeters unless stated otherwise
All materials are to be used and installed in strict compliance with the relevant manufacturer's recommendations
The Drawings are not to be reproduced/copied by any party prior to written consent being issued by Origin Custom Homes.
All intellectual property remains ownership of Origin Custom Homes. Any use of drawings without appropriate fees being paid by client/third party will bear interest of contract value by 20% per month.

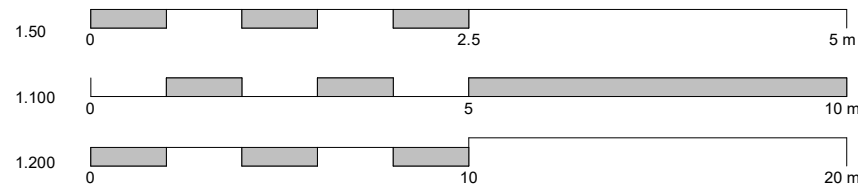

Design | Project Management | Build

www.origincustomhomes.com

Gurdeep


22 Chestnut Close

Proposed - Elevations

22/05/2019 9:36:31 AM

A106

Document (A3)

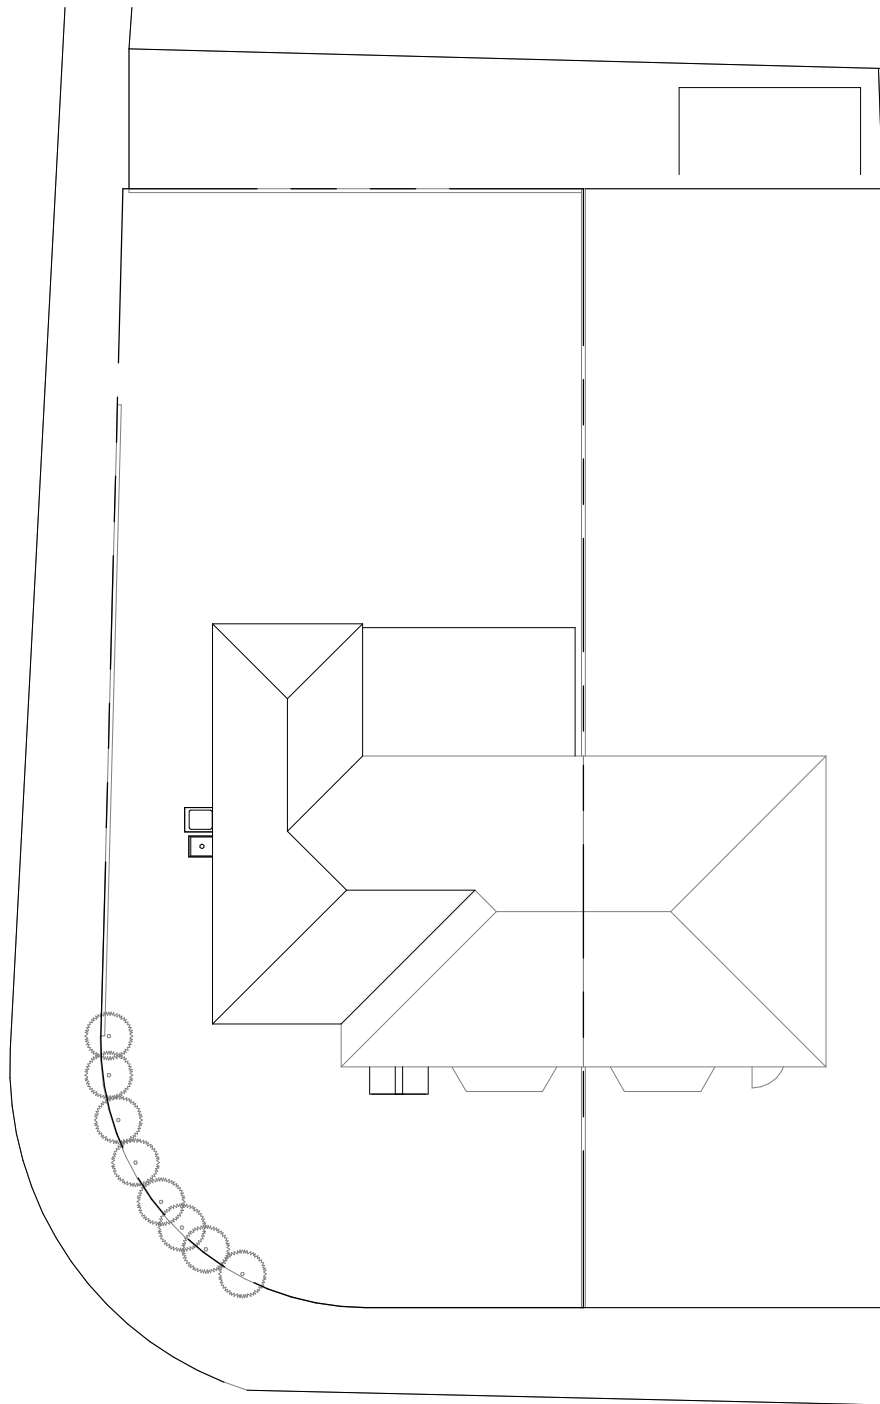

1

Site Plan


1 : 200



2

3D View 2

General Notes
The contractor must check all dimensions on site before commencing work and discrepancies must be immediately brought to the attention of Origin Custom Homes
All work must conform to current building regulations, BS Standards and NHBC standards
These drawings are to be read in conjunction with all relevant designer, engineer or specialist drawings and specifications.
All dimensions are in millimeters unless stated otherwise
All materials are to be used and installed in strict compliance with the relevant manufacturer's recommendations
The Drawings are not to be reproduced/copied by any party prior to written consent being issued by Origin Custom Homes.
All intellectual property remains ownership of Origin Custom Homes. Any use of drawings without appropriate fees being paid by client/third party will bear interest of contract value by 20% per month.

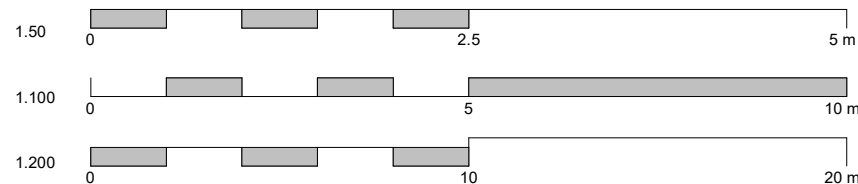

Design | Project Management | Build

www.origincustomhomes.com

Gurdeep

22 Chestnut Close


Proposed - Site plan

22/05/2019 9:36:36 AM

A107

Document (A3)

General Notes
The contractor must check all dimensions on site before commencing work and discrepancies must be immediately brought to the attention of Origin Custom Homes
All work must conform to current building regulations, BS Standards and NHBC standards
These drawings are to be read in conjunction with all relevant designer, engineer or specialist drawings and specifications.
All dimensions are in millimeters unless stated otherwise
All materials are to be used and installed in strict compliance with the relevant manufacturer's recommendations
The Drawings are not to be reproduced/copied by any party prior to written consent being issued by Origin Custom Homes.
All intellectual property remains ownership of Origin Custom Homes. Any use of drawings without appropriate fees being paid by client/third party will bear interest of contract value by 20% per month.

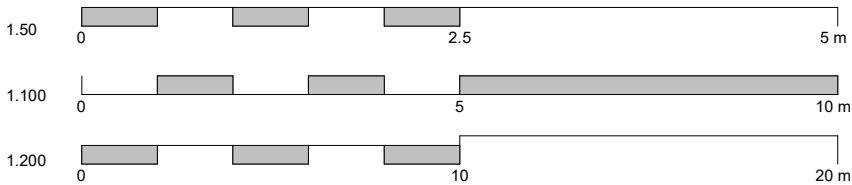

Design | Project Management | Build

www.origincustomhomes.com

Gurdeep


22 Chestnut Close

Proposed Sight/Building Lines

A109

22/05/2019 9:36:37 AM

Document (A3)

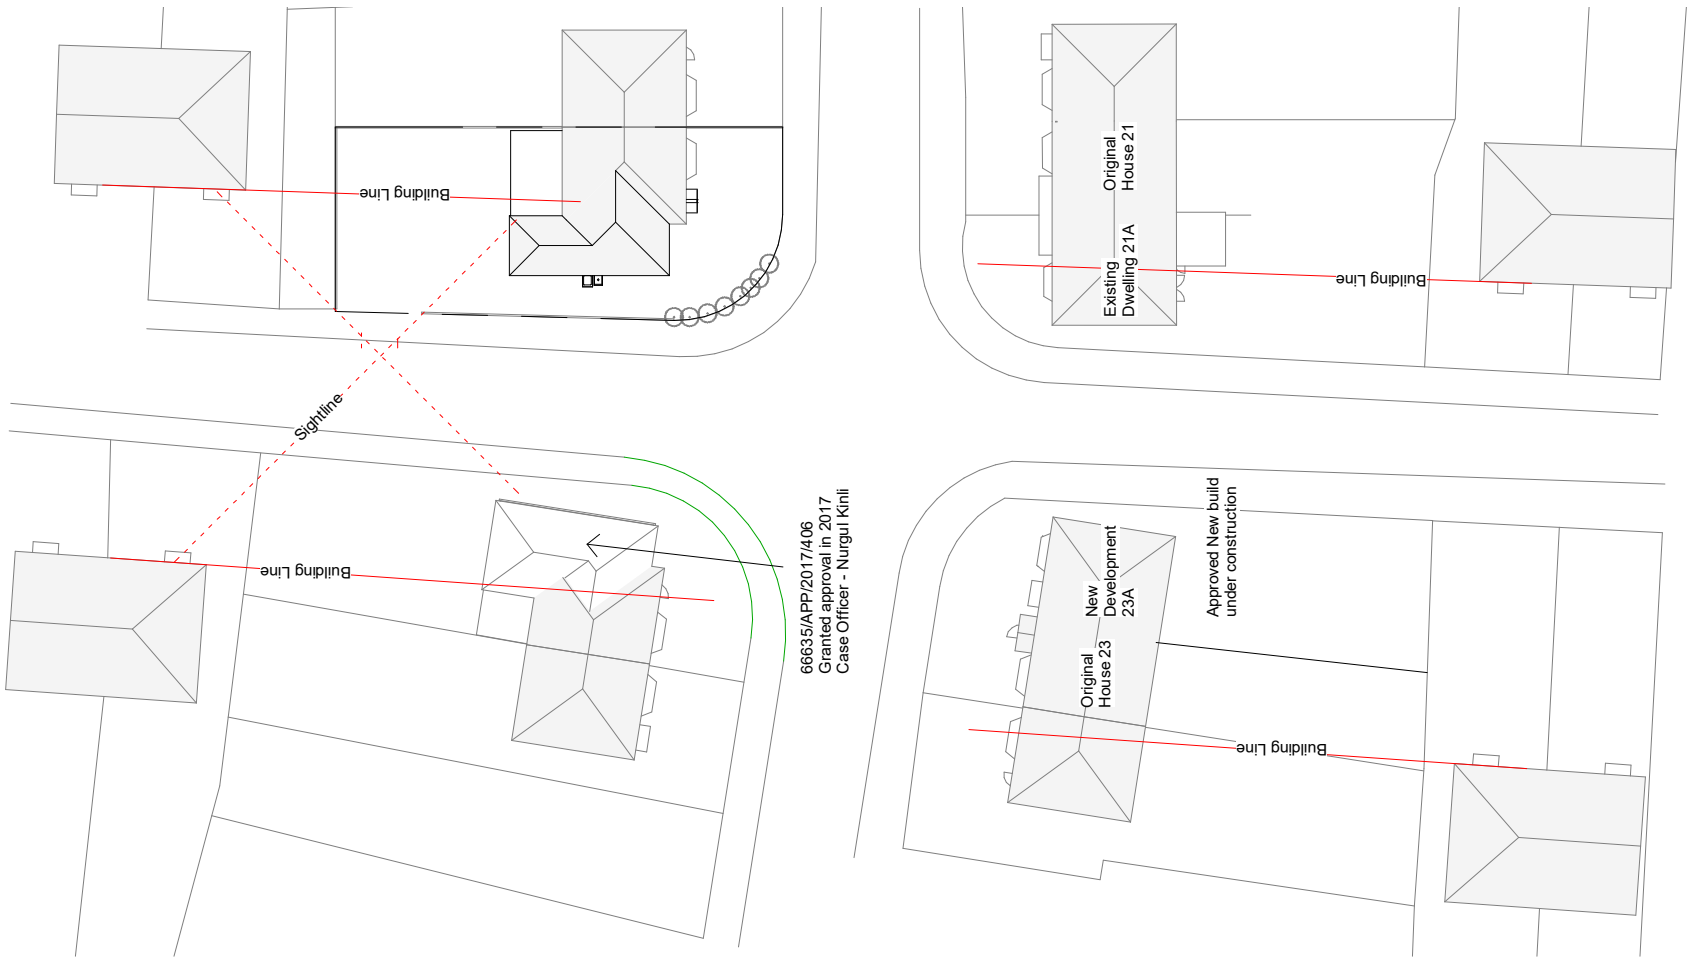

66635/APP/2017/4/06
Granted approval in 2017
Case Officer - Nurgul Kihli

1
Sight/Building Line
1 : 500