




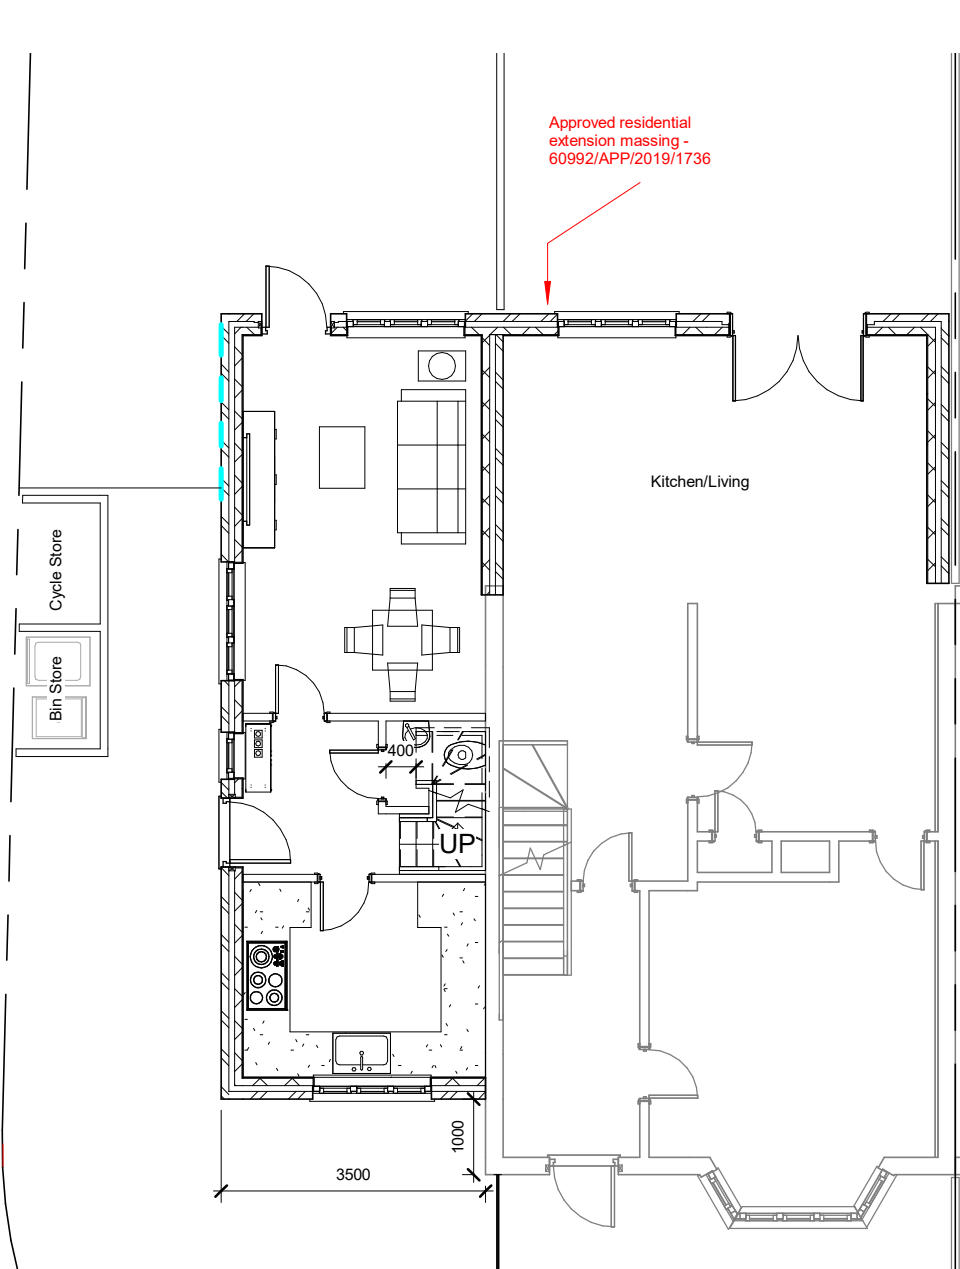


1 Ground Floor
1 : 100

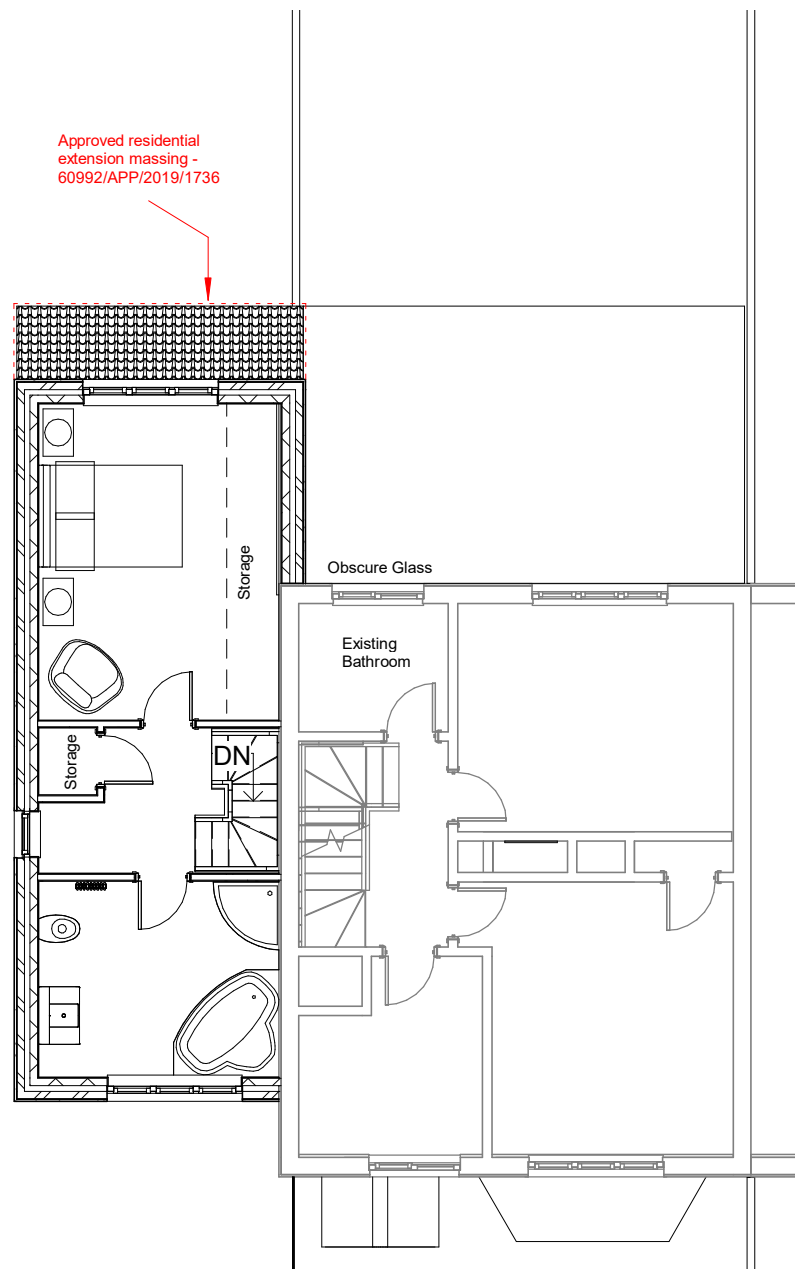

2 First Floor
1 : 100

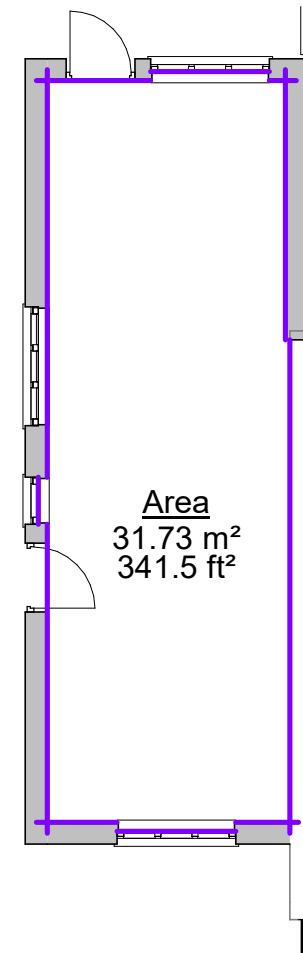


4 Ground Area
1 : 100

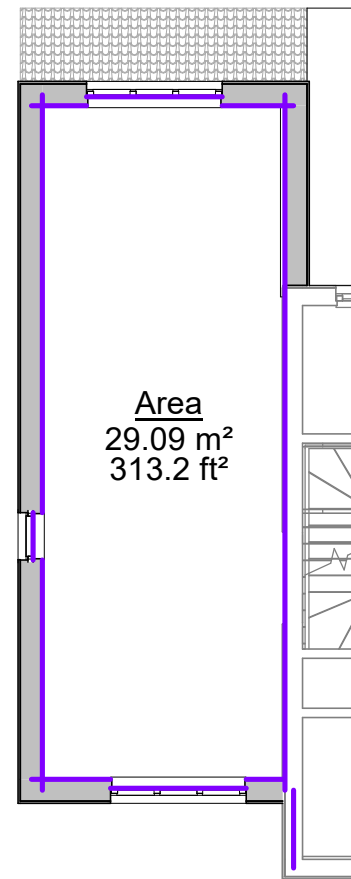

5 First Area
1 : 100

60.82m2 Internal Area
1B2P (2 Storey)= 58m2

General Notes
The contractor must check all dimensions on site before commencing work and discrepancies must be immediately brought to the attention of Origin Custom Homes.
All work must conform to current building regulations, BS Standards and NHBC standards.
These drawings are to be read in conjunction with all relevant designer, engineer or specialist drawings and specifications.
All dimensions are in millimeters unless stated otherwise.
All materials are to be used and installed in strict compliance with the relevant manufacturer's recommendations.
The Drawings are not to be reproduced/copied by any party prior to written consent being issued by Origin Custom Homes.
All intellectual property remains ownership of Origin Custom Homes. Any use of drawings without appropriate fees being paid by client/third party will bear interest of contract value by 20% per month.

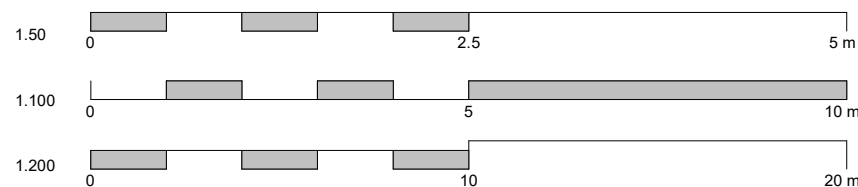

Design | Project Management | Build

www.origincustomhomes.com

Gurdeep

22 Chestnut Close

Proposed - Floorplans


11/10/2019 1:39:58 PM

A105


Document (A3)




1 Front Elevation
1 : 100

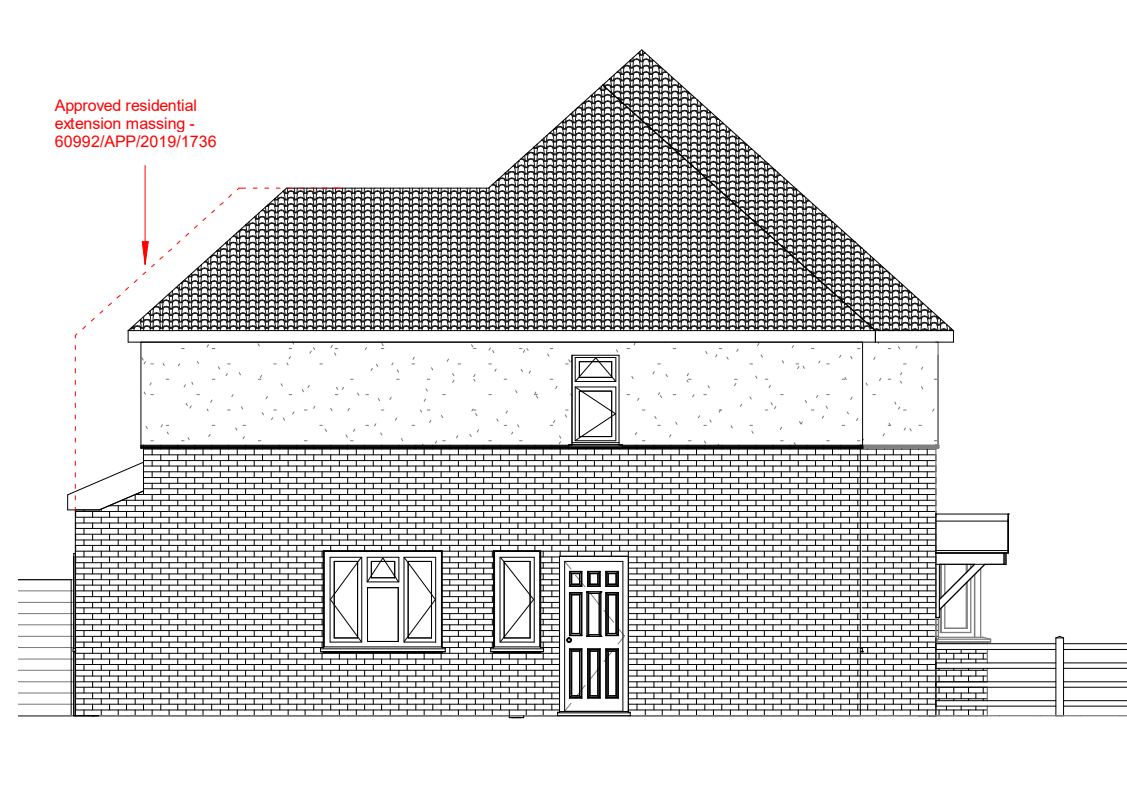

2 Left Elevation
1 : 100

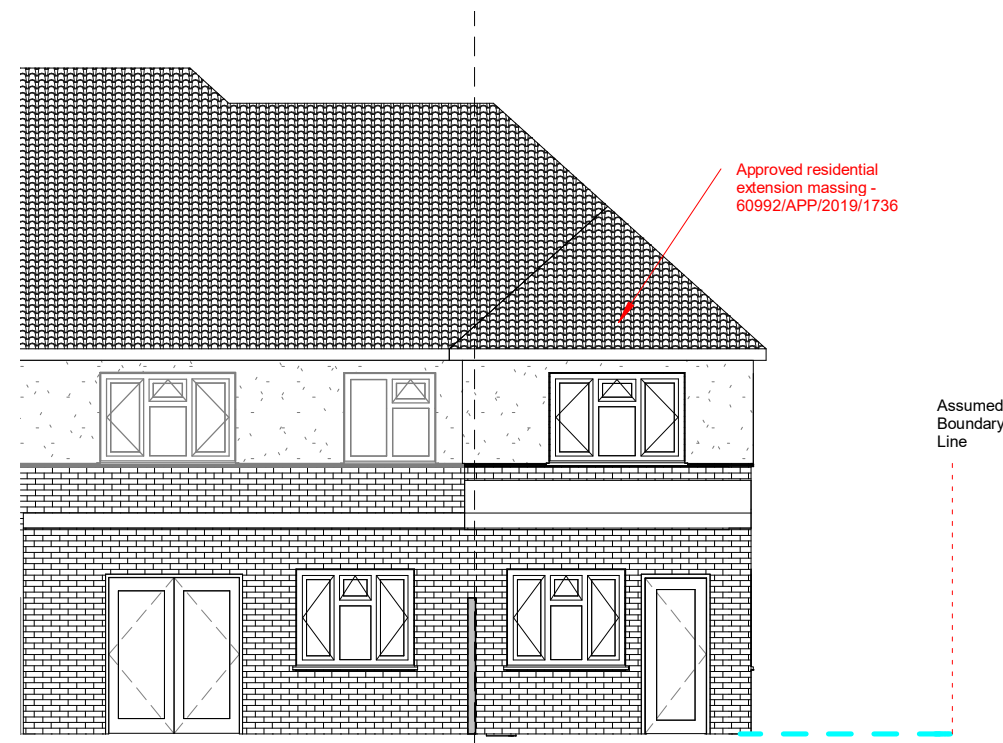


3 Rear Elevation
1 : 100

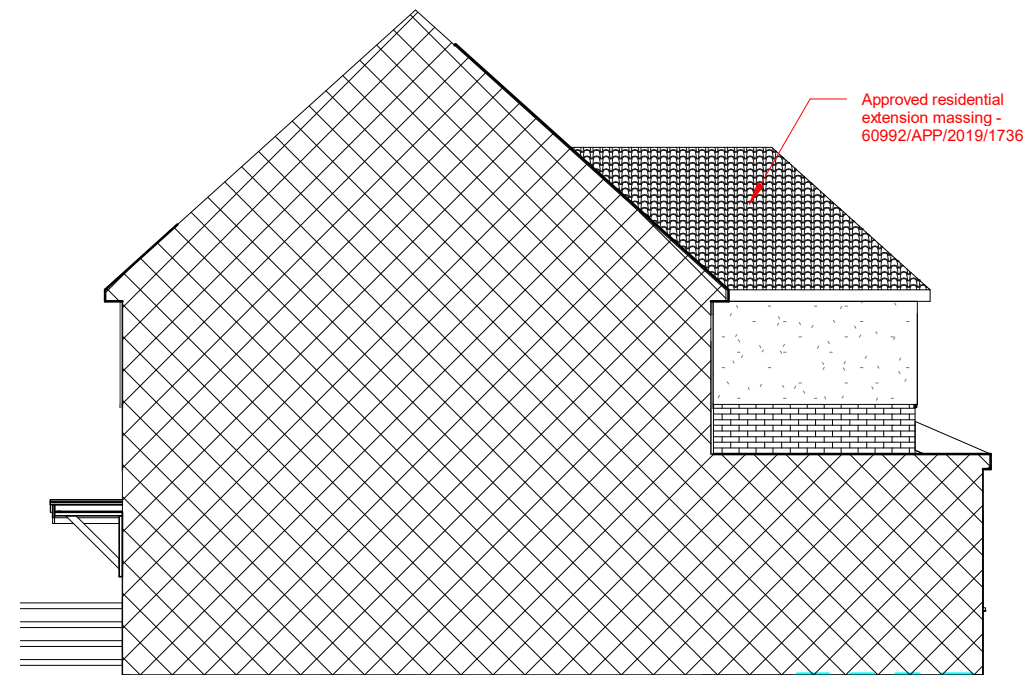

4 Right Elevation
1 : 100

General Notes
The contractor must check all dimensions on site before commencing work and discrepancies must be immediately brought to the attention of Origin Custom Homes.
All work must conform to current building regulations, BS Standards and NHBC standards.
These drawings are to be read in conjunction with all relevant designer, engineer or specialist drawings and specifications.
All dimensions are in millimeters unless stated otherwise.
All materials are to be used and installed in strict compliance with the relevant manufacturer's recommendations.
The Drawings are not to be reproduced/copied by any party prior to written consent being issued by Origin Custom Homes.
All intellectual property remains ownership of Origin Custom Homes. Any use of drawings without appropriate fees being paid by client/third party will bear interest of contract value by 20% per month.

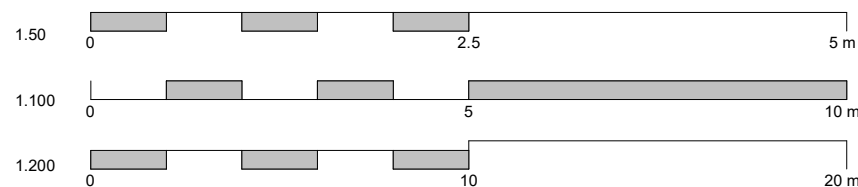

www.origincustomhomes.com

Gurdeep


22 Chestnut Close

Proposed - Elevations


A106

11/10/2019 1:40:01 PM

Document (A3)

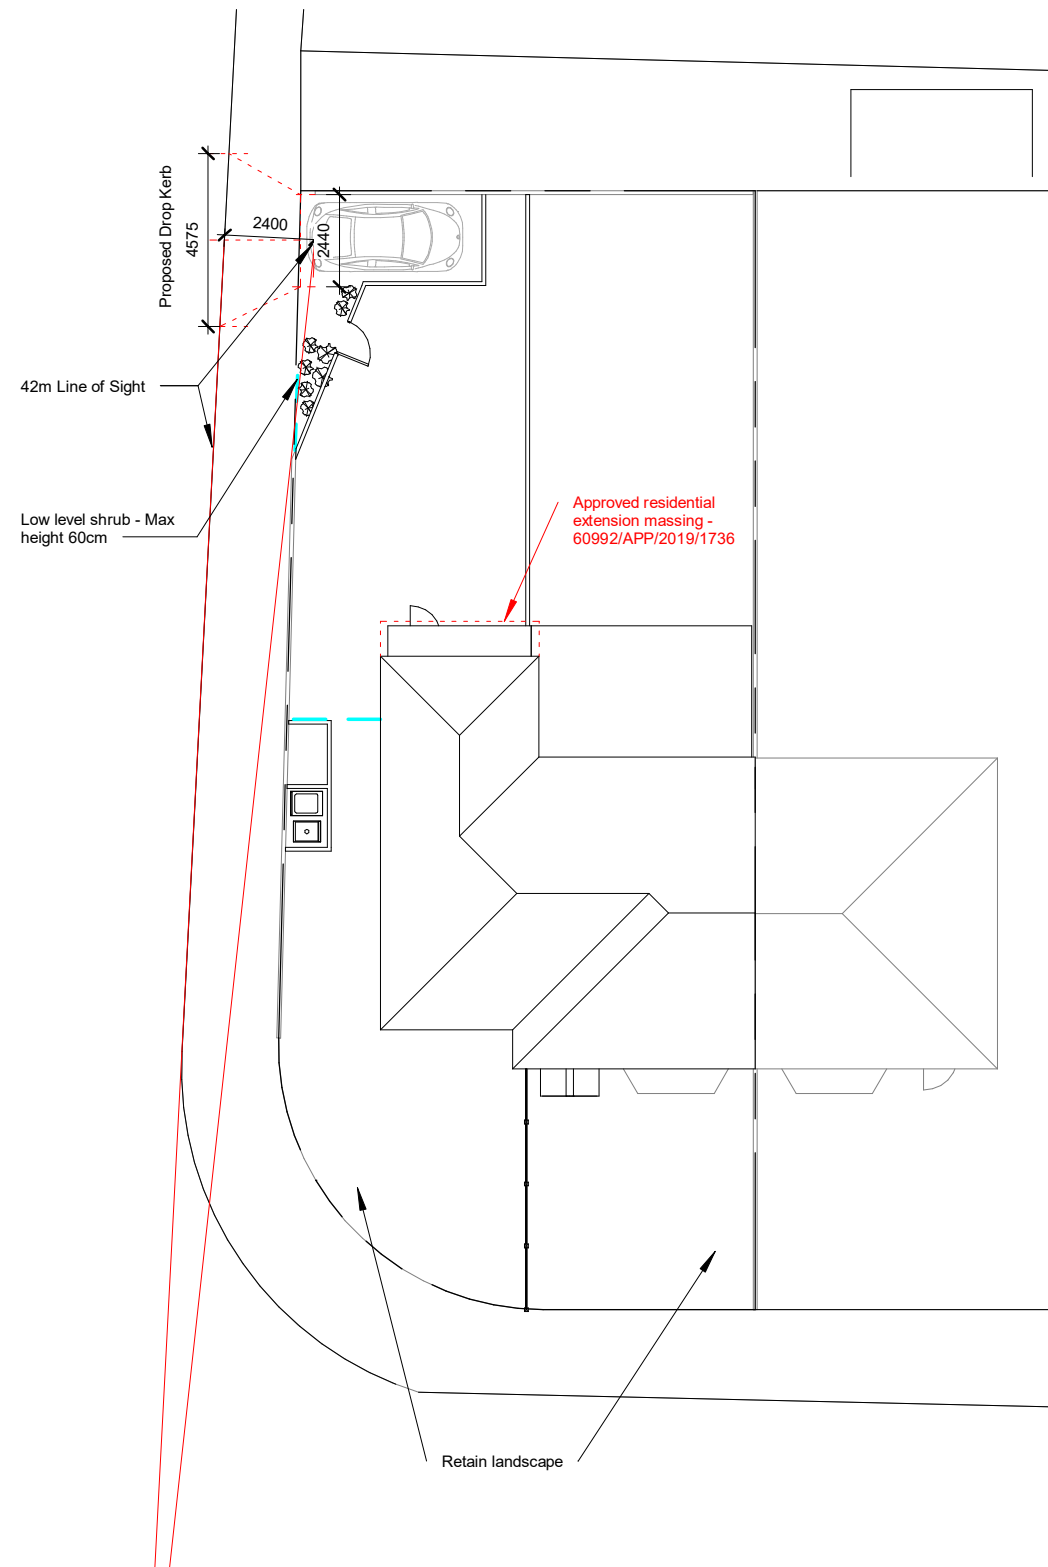


1 Site Plan
1 : 200

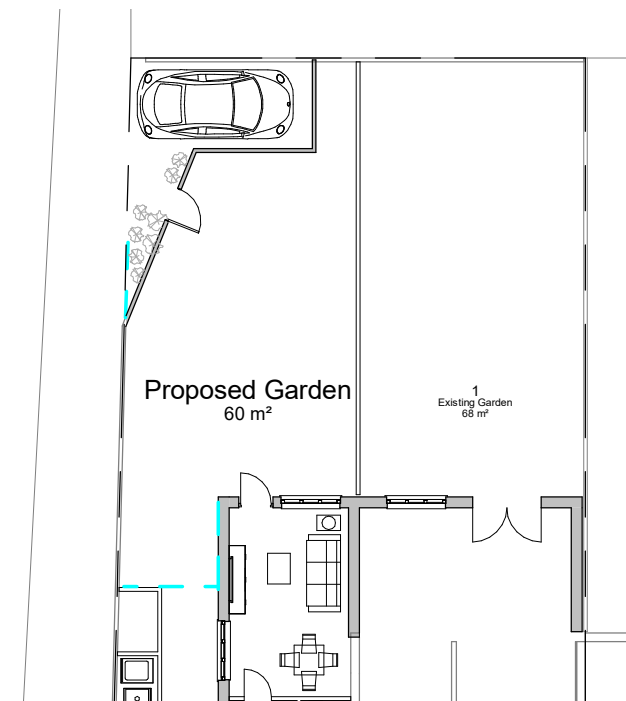

3 Amenity Space
1 : 200

General Notes
The contractor must check all dimensions on site before commencing work and discrepancies must be immediately brought to the attention of Origin Custom Homes
All work must conform to current building regulations, BS Standards and NHBC standards
These drawings are to be read in conjunction with all relevant designer, engineer or specialist drawings and specifications.
All dimensions are in millimeters unless stated otherwise
All materials are to be used and installed in strict compliance with the relevant manufacturer's recommendations
The Drawings are not to be reproduced/copied by any party prior to written consent being issued by Origin Custom Homes.
All intellectual property remains ownership of Origin Custom Homes. Any use of drawings without appropriate fees being paid by client/third party will bear interest of contract value by 20% per month.

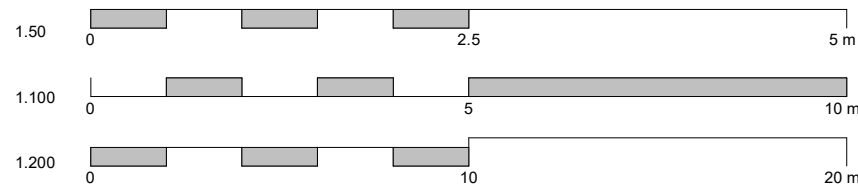

www.origincustomhomes.com

Gurdeep

22 Chestnut Close


Proposed - Site plan

11/10/2019 1:40:05 PM

A107

Document (A3)

General Notes
The contractor must check all dimensions on site before commencing work and discrepancies must be immediately brought to the attention of Origin Custom Homes
All work must conform to current building regulations, BS Standards and NHBC standards
These drawings are to be read in conjunction with all relevant designer, engineer or specialist drawings and specifications.
All dimensions are in millimeters unless stated otherwise
All materials are to be used and installed in strict compliance with the relevant manufacturer's recommendations
The Drawings are not to be reproduced/copied by any party prior to written consent being issued by Origin Custom Homes.
All intellectual property remains ownership of Origin Custom Homes. Any use of drawings without appropriate fees being paid by client/third party will bear interest of contract value by 20% per month.

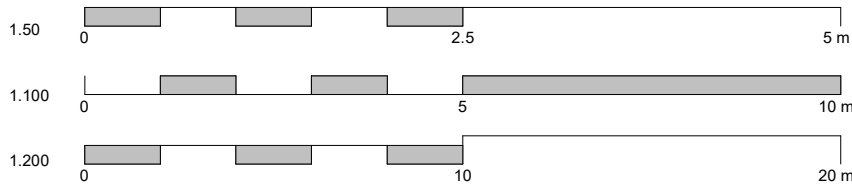

Design | Project Management | Build

www.origincustomhomes.com

Gurdeep


22 Chestnut Close

Proposed Sight/Building Lines

A108

11/10/2019 1:40:06 PM

Document (A3)

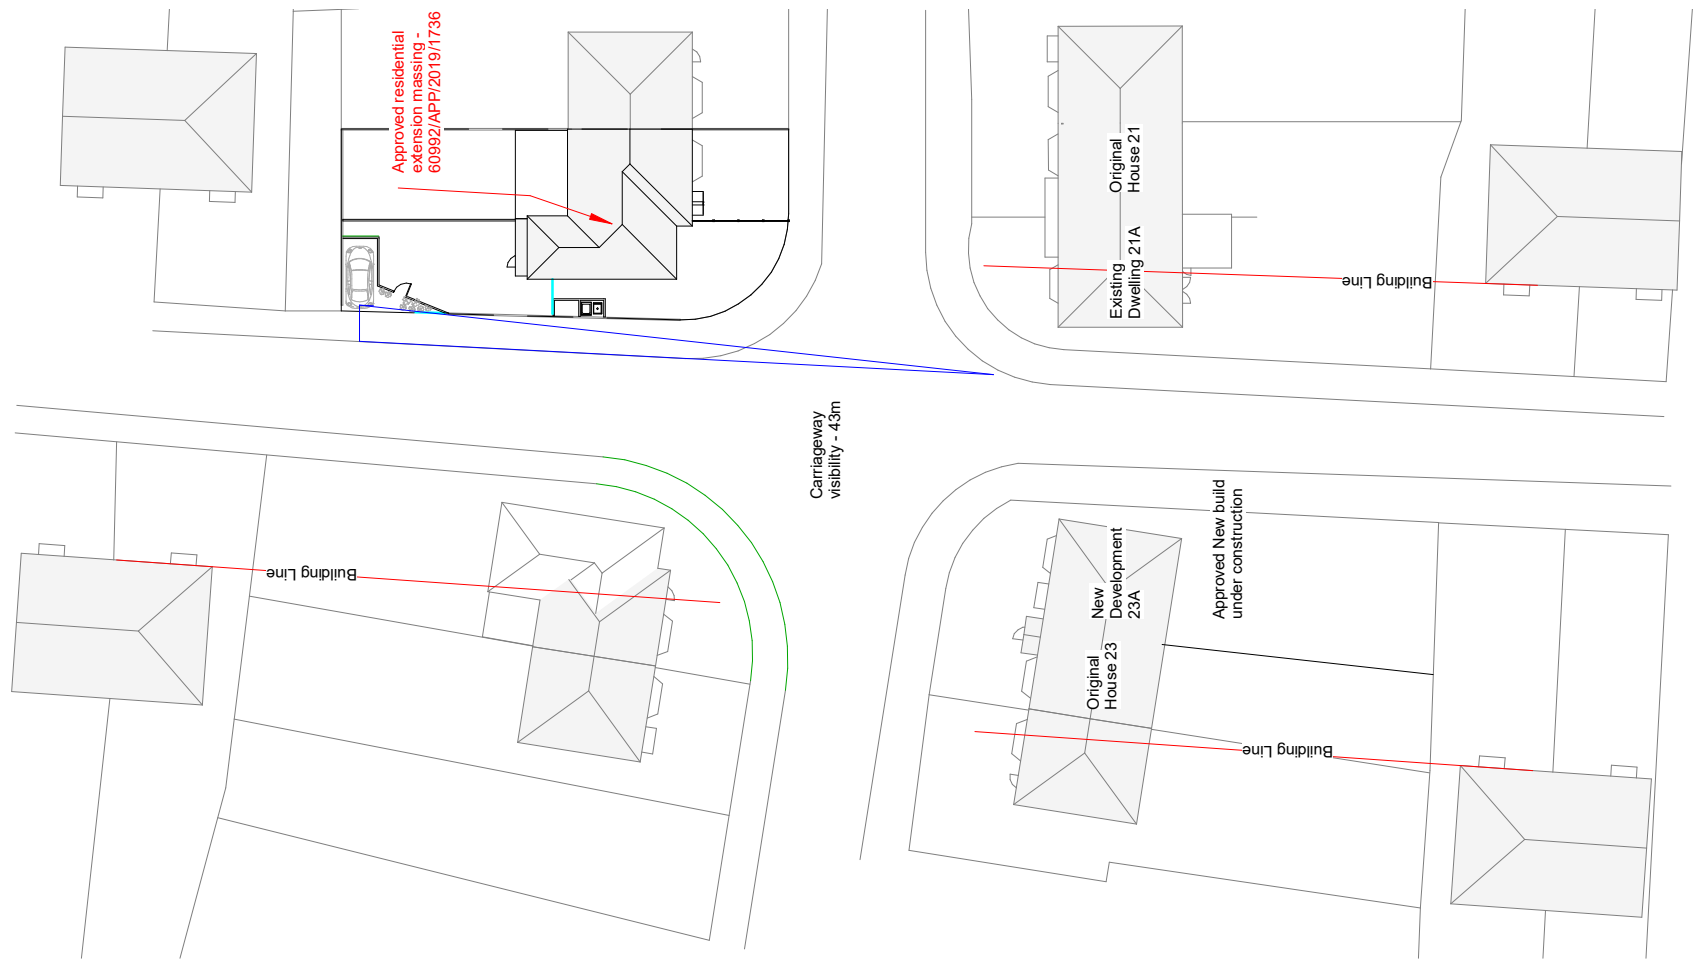

1

Sight/Building Line

1 : 500