

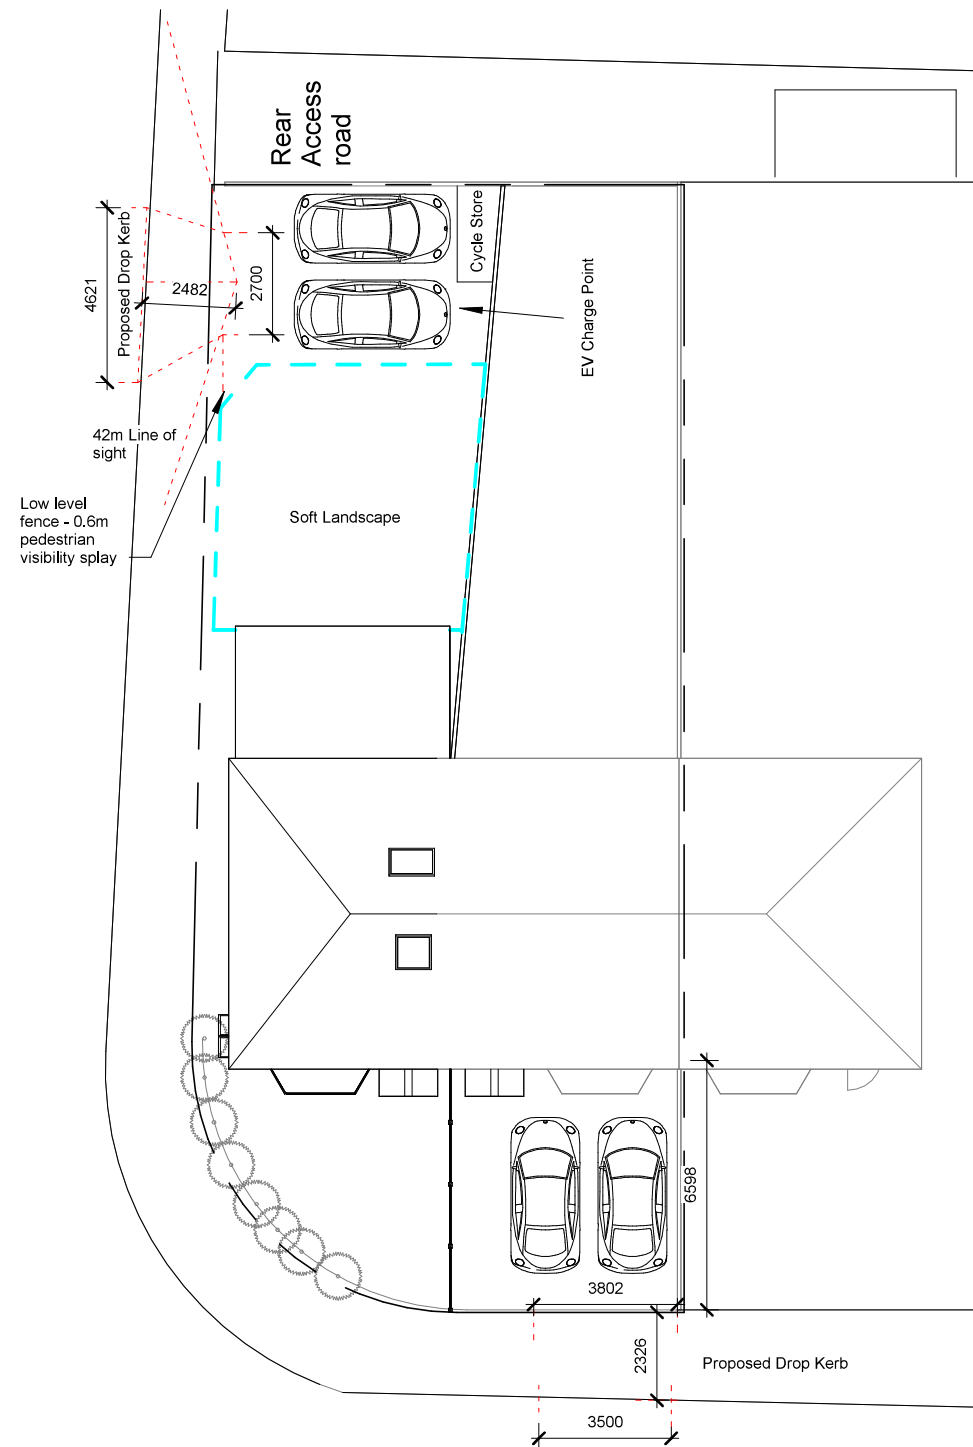


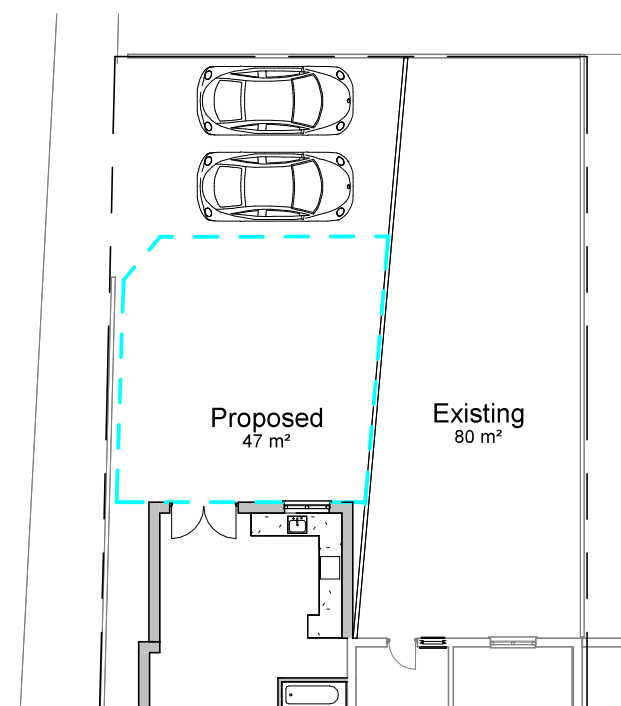

1 Site Plan
1 : 200


2 3D View 2

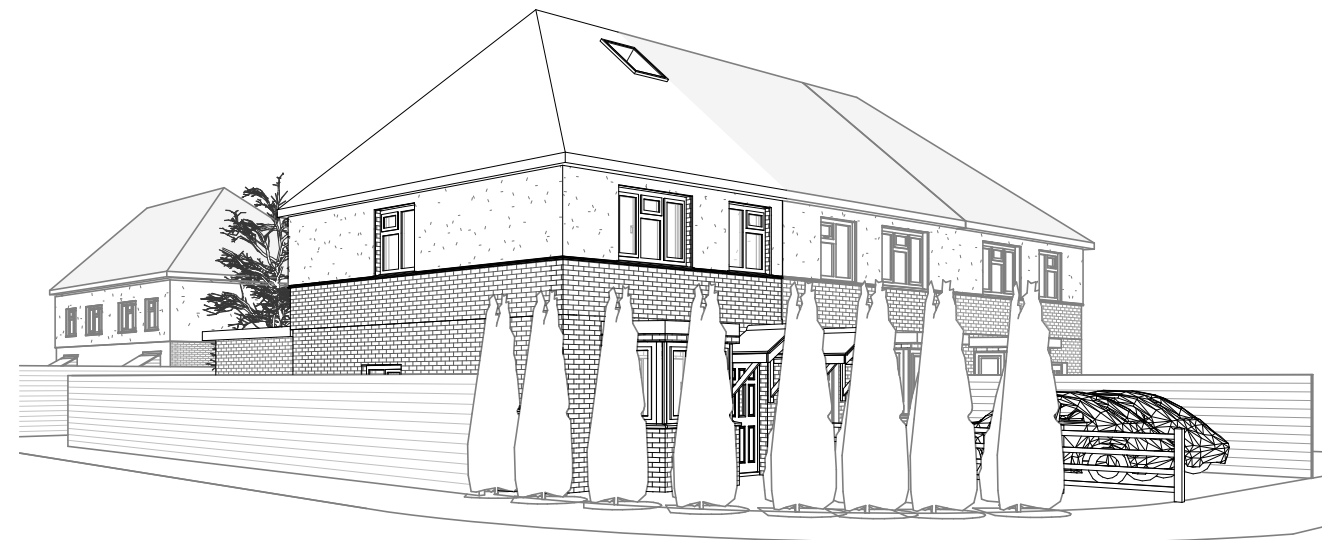

3 Amenity Space
1 : 200

Planning Approved
Appeal:
60992/APP/2020/3354

General Notes
The contractor must check all dimensions on site before commencing work and discrepancies must be immediately brought to the attention of Origin Custom Homes.
All work must conform to current building regulations, BS Standards and NHBC standards.
These drawings are to be read in conjunction with all relevant designer, engineer or specialist drawings and specifications.
All dimensions are in millimeters unless stated otherwise.
All materials are to be used and installed in strict compliance with the relevant manufacturer's recommendations.
The Drawings are not to be reproduced/copied by any party prior to written consent being issued by Origin Custom Homes.
All intellectual property remains ownership of Origin Custom Homes. Any use of drawings without appropriate fees being paid by client/third party will bear interest of contract value by 20% per month.

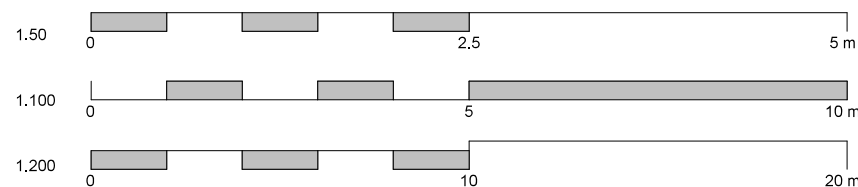

ORIGIN
CUSTOM HOMES
Design | Project Management | Build

www.origincustomhomes.com

Gurdeep		Land Adjacent to 22 Chestnut Close	
Proposed - Site plan		A107	
29/09/2021 02:48:32 PM		Document (A3)	