


19 MARVELL AVENUE, HAYES, UB4 0QR

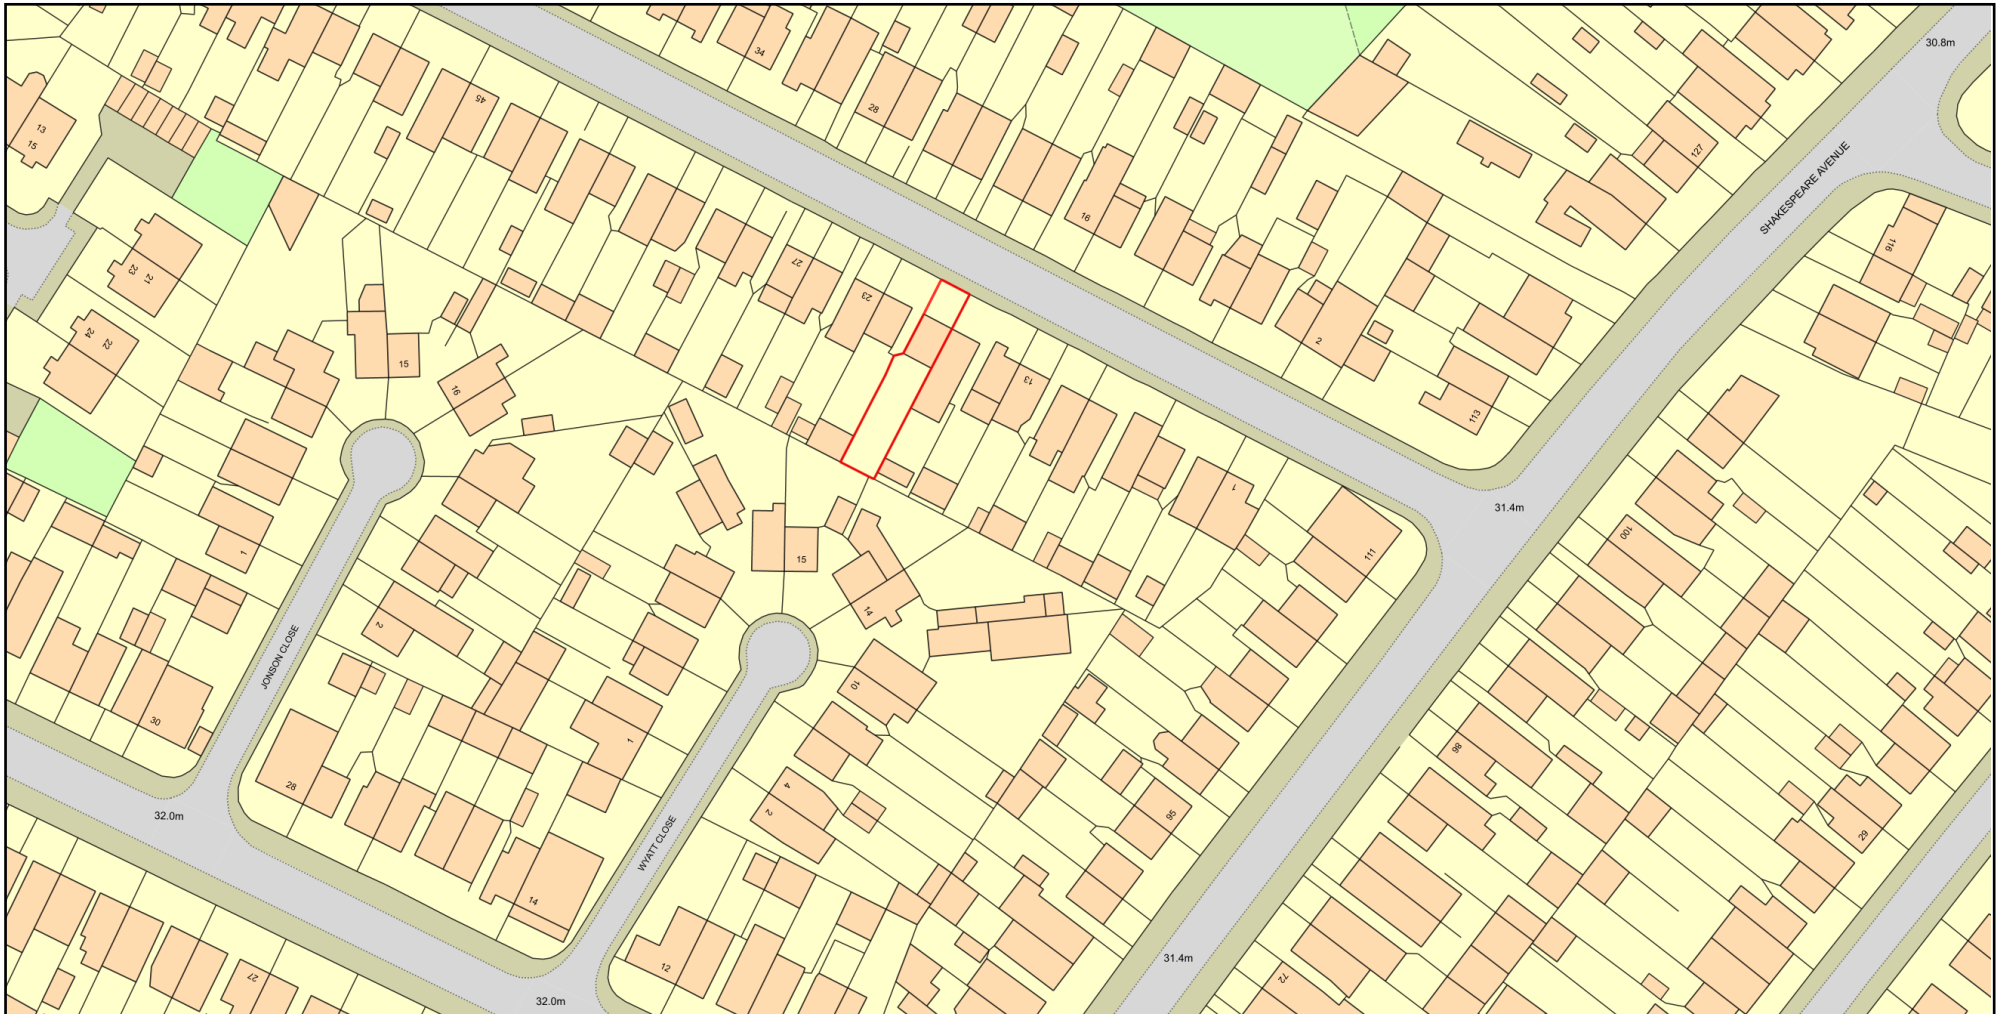

Plan Produced for: AVIM CONSULTANCY LTD

Date Produced: 21 Sep 2021

Plan Reference Number: TQRQM21264165633023

Scale: 1:1250 @ A4

© Crown copyright and database rights 2021 OS 100042766