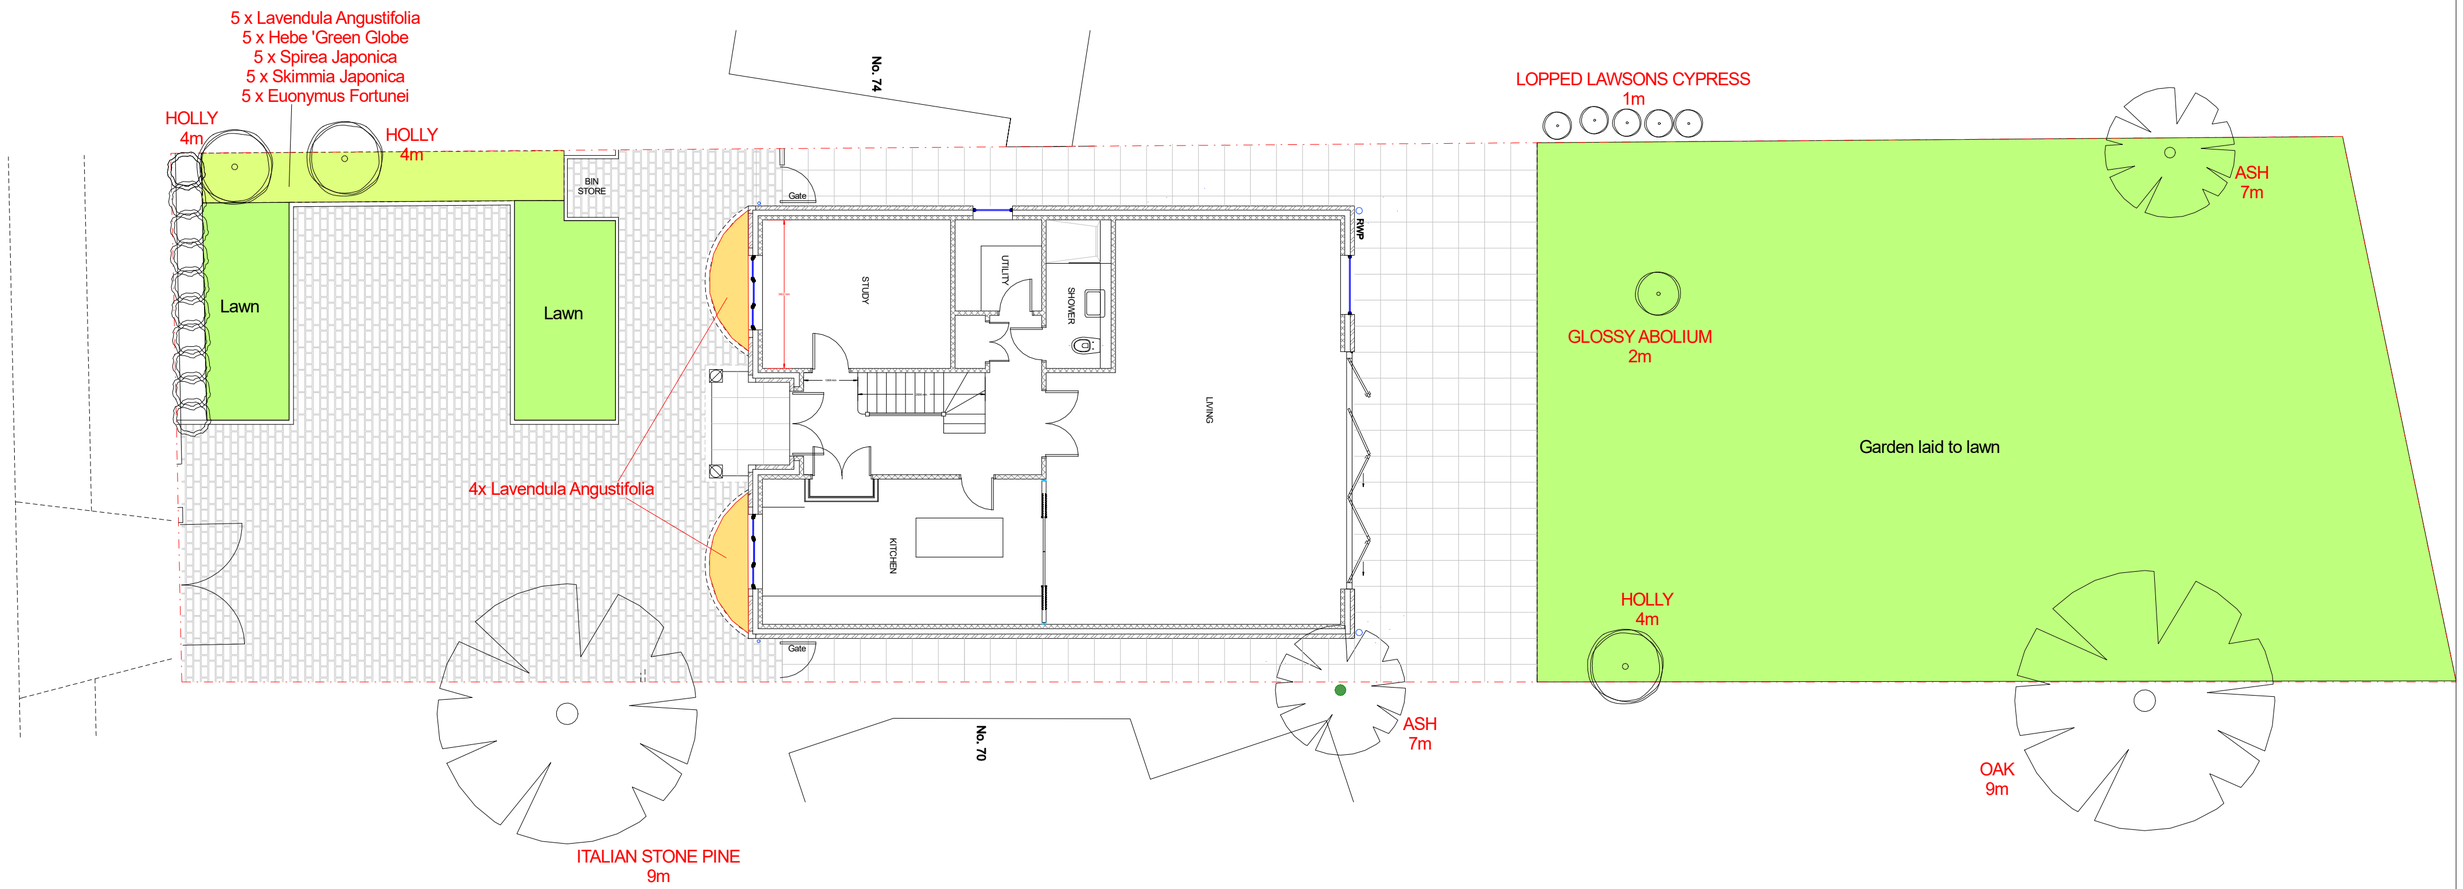


| | | | |
|---|---|---|---|
| PROJECT<br>72 Sweetcroft Lane<br>Hillingdon | SCALE: 1-100 @ A2 | LANDSCAPE PROPOSAL | |
| | DRAWN: Andy Wilcock | | |
| | DATE: 26th November 2025 | | |
| PROPOSAL<br>NEW 4 BEDROOM HOUSE | DRAWING NUMBER<br>534 - 14 | REV | REV / DESCRIPTION / DATE |

0m 1m 2m 3m 4m 5m 6m 7m 8m 9m 10m

Highford
Design and Build Limited
Highford, 9 Copes Shroves, Haslemere, Buckinghamshire
email: info@highforddesign.co.uk - web: www.highforddesign.co.uk
mobile: 07551 380205