


55 HUGHES ROAD UB3 3AP

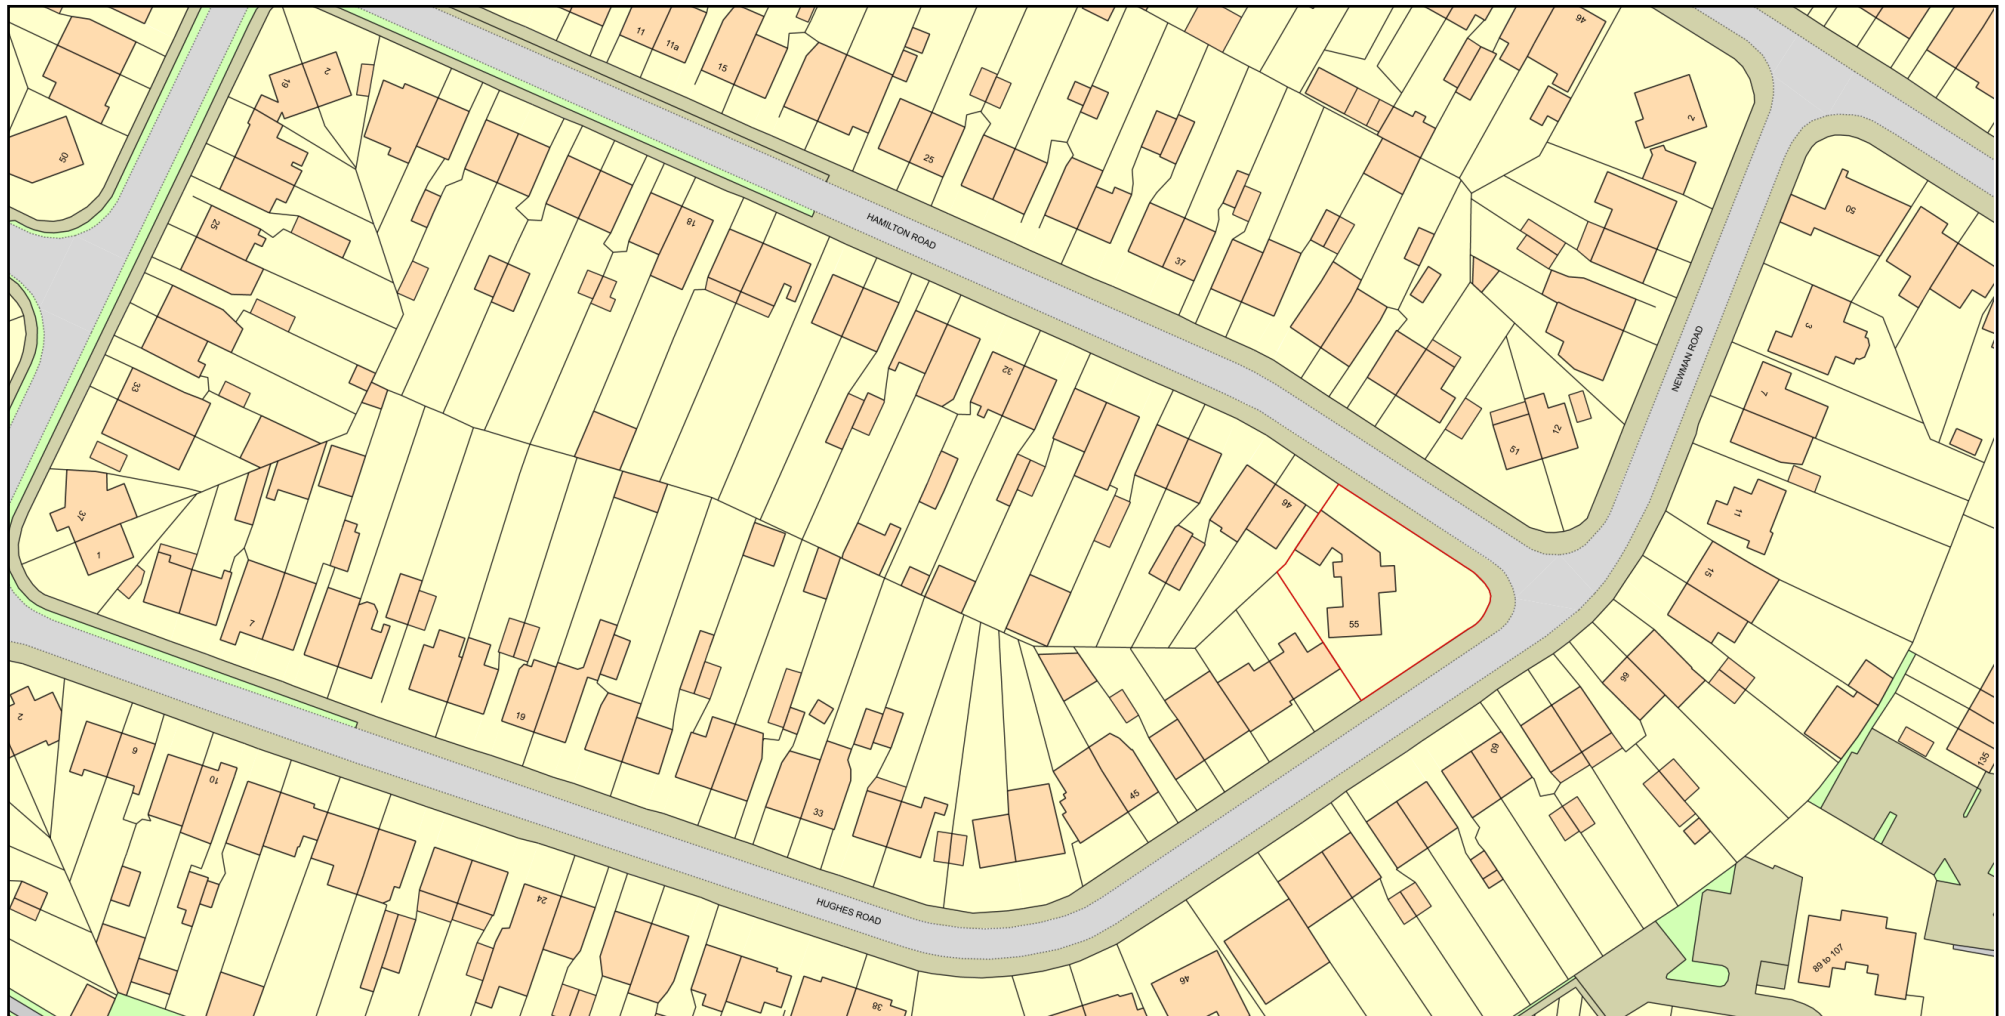

0 50
Metres



Plan Produced for: G Toor
Date Produced: 28 Apr 2019
Plan Number/Project ID: TQRQM19118083731968
Scale: 1:1250 @ A4

