



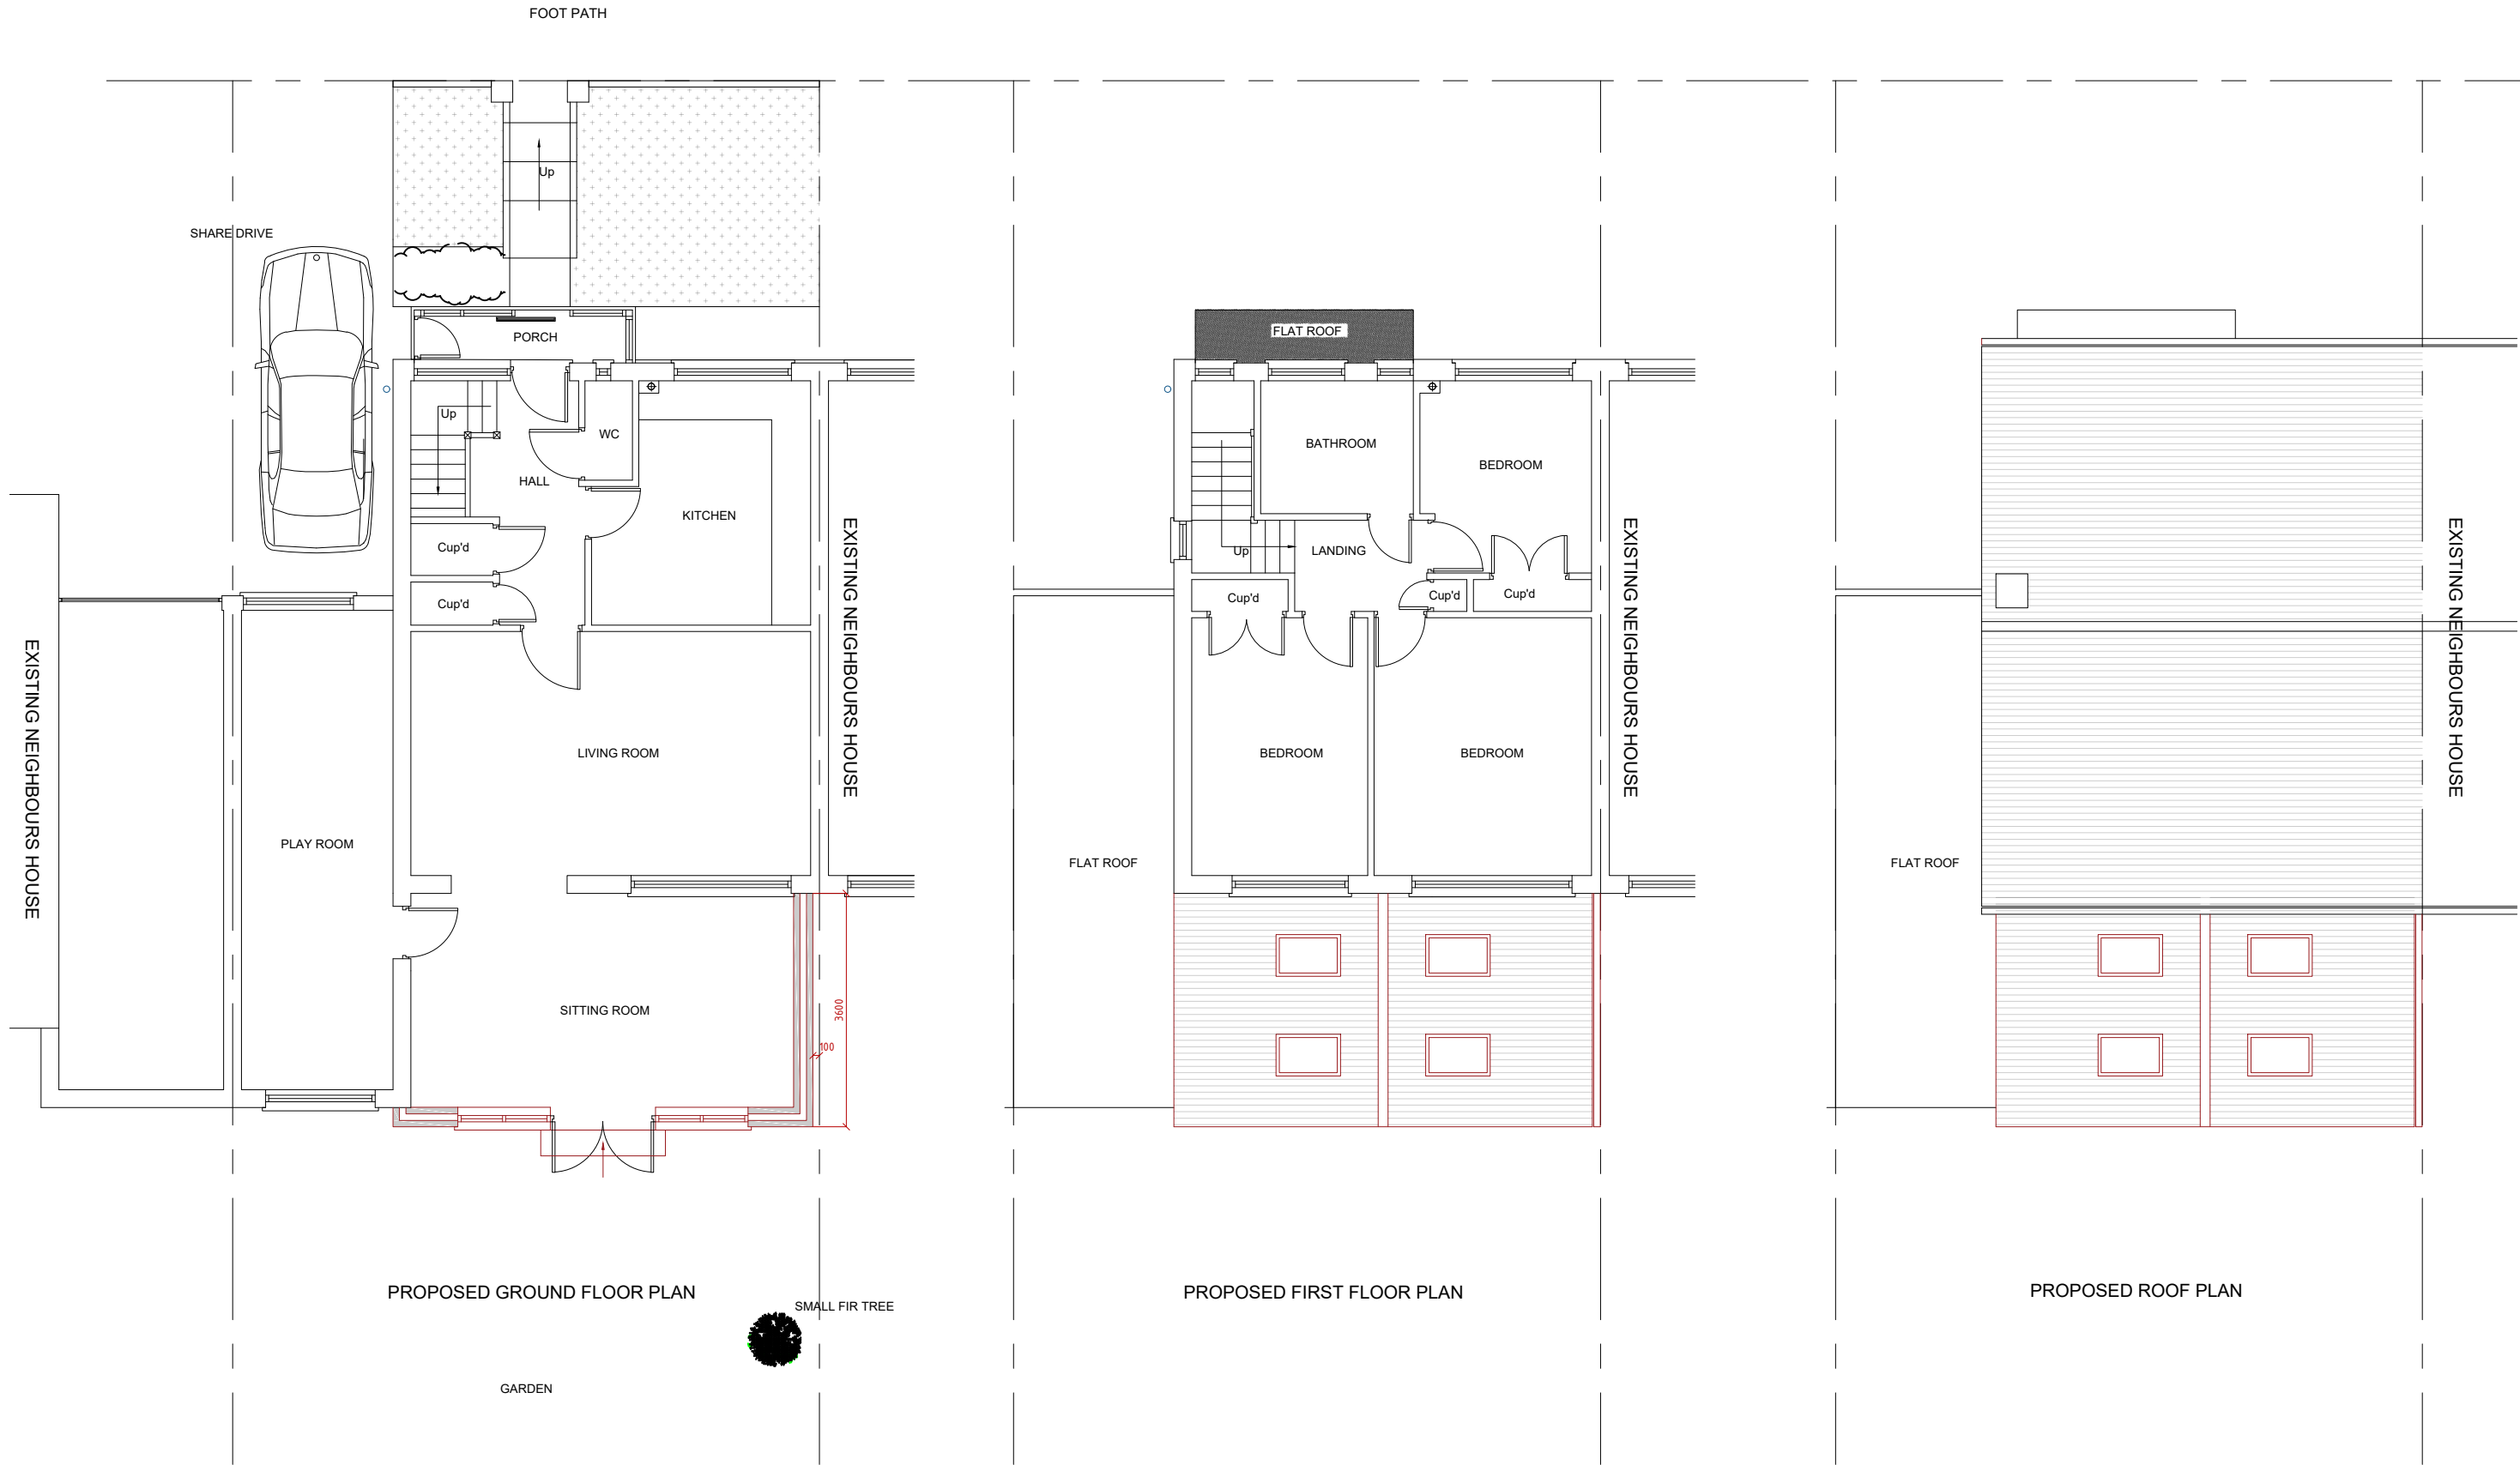

REVISION	

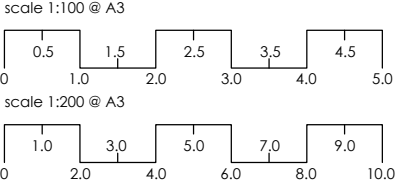

THE CONTRACTOR SHOULD CHECK ALL DIMENSIONS ON SITE.
NO DIMENSIONS TO BE SCALED FROM THIS DRAWING (EXPECT FOR PLANNING PURPOSES).
NO PART OF THE DRAWING IS TO BE COPIED OR REPRODUCED WITHOUT CONSENT OF THE ARCHITECT.
IT IS THE CONTRACTORS RESPONSIBILITY TO ENSURE COMPLIANCE WITH BUILDING REGULATIONS & CDM.

Project: 34 Farmlands, Northwood Hills, HA5 2LW

PROPOSED FLOOR PLANS

Client: Mr Linay Khambhaita

Scale @ A3: 1:100. Date: JAN '22 Drw No: 2022/P/34-104

31 KNOLL CRESCENT, NORTHWOOD, HA6 1HH T: 0759 053 1795 E: MAIL@: bd.designsltd@outlook.com

bd
CONSULTANCY

NOT FOR CONSTRUCTION