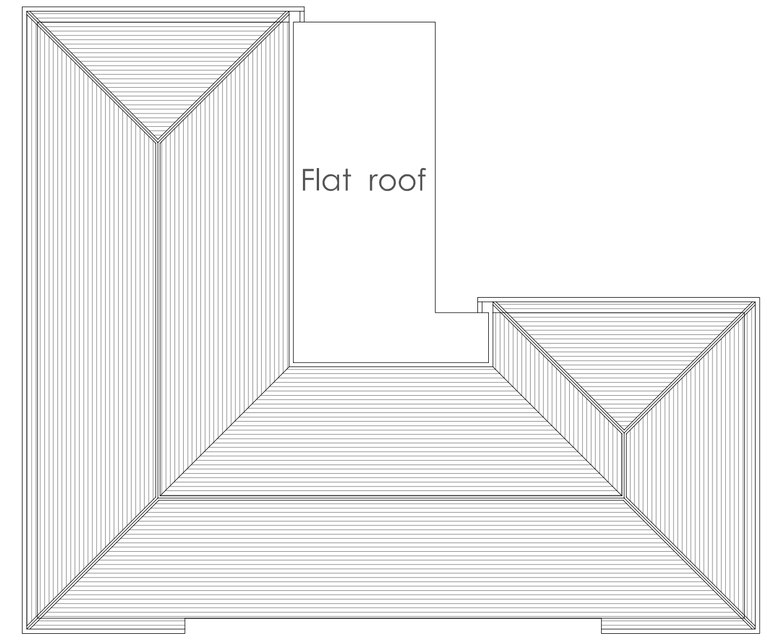

ROOF PLAN

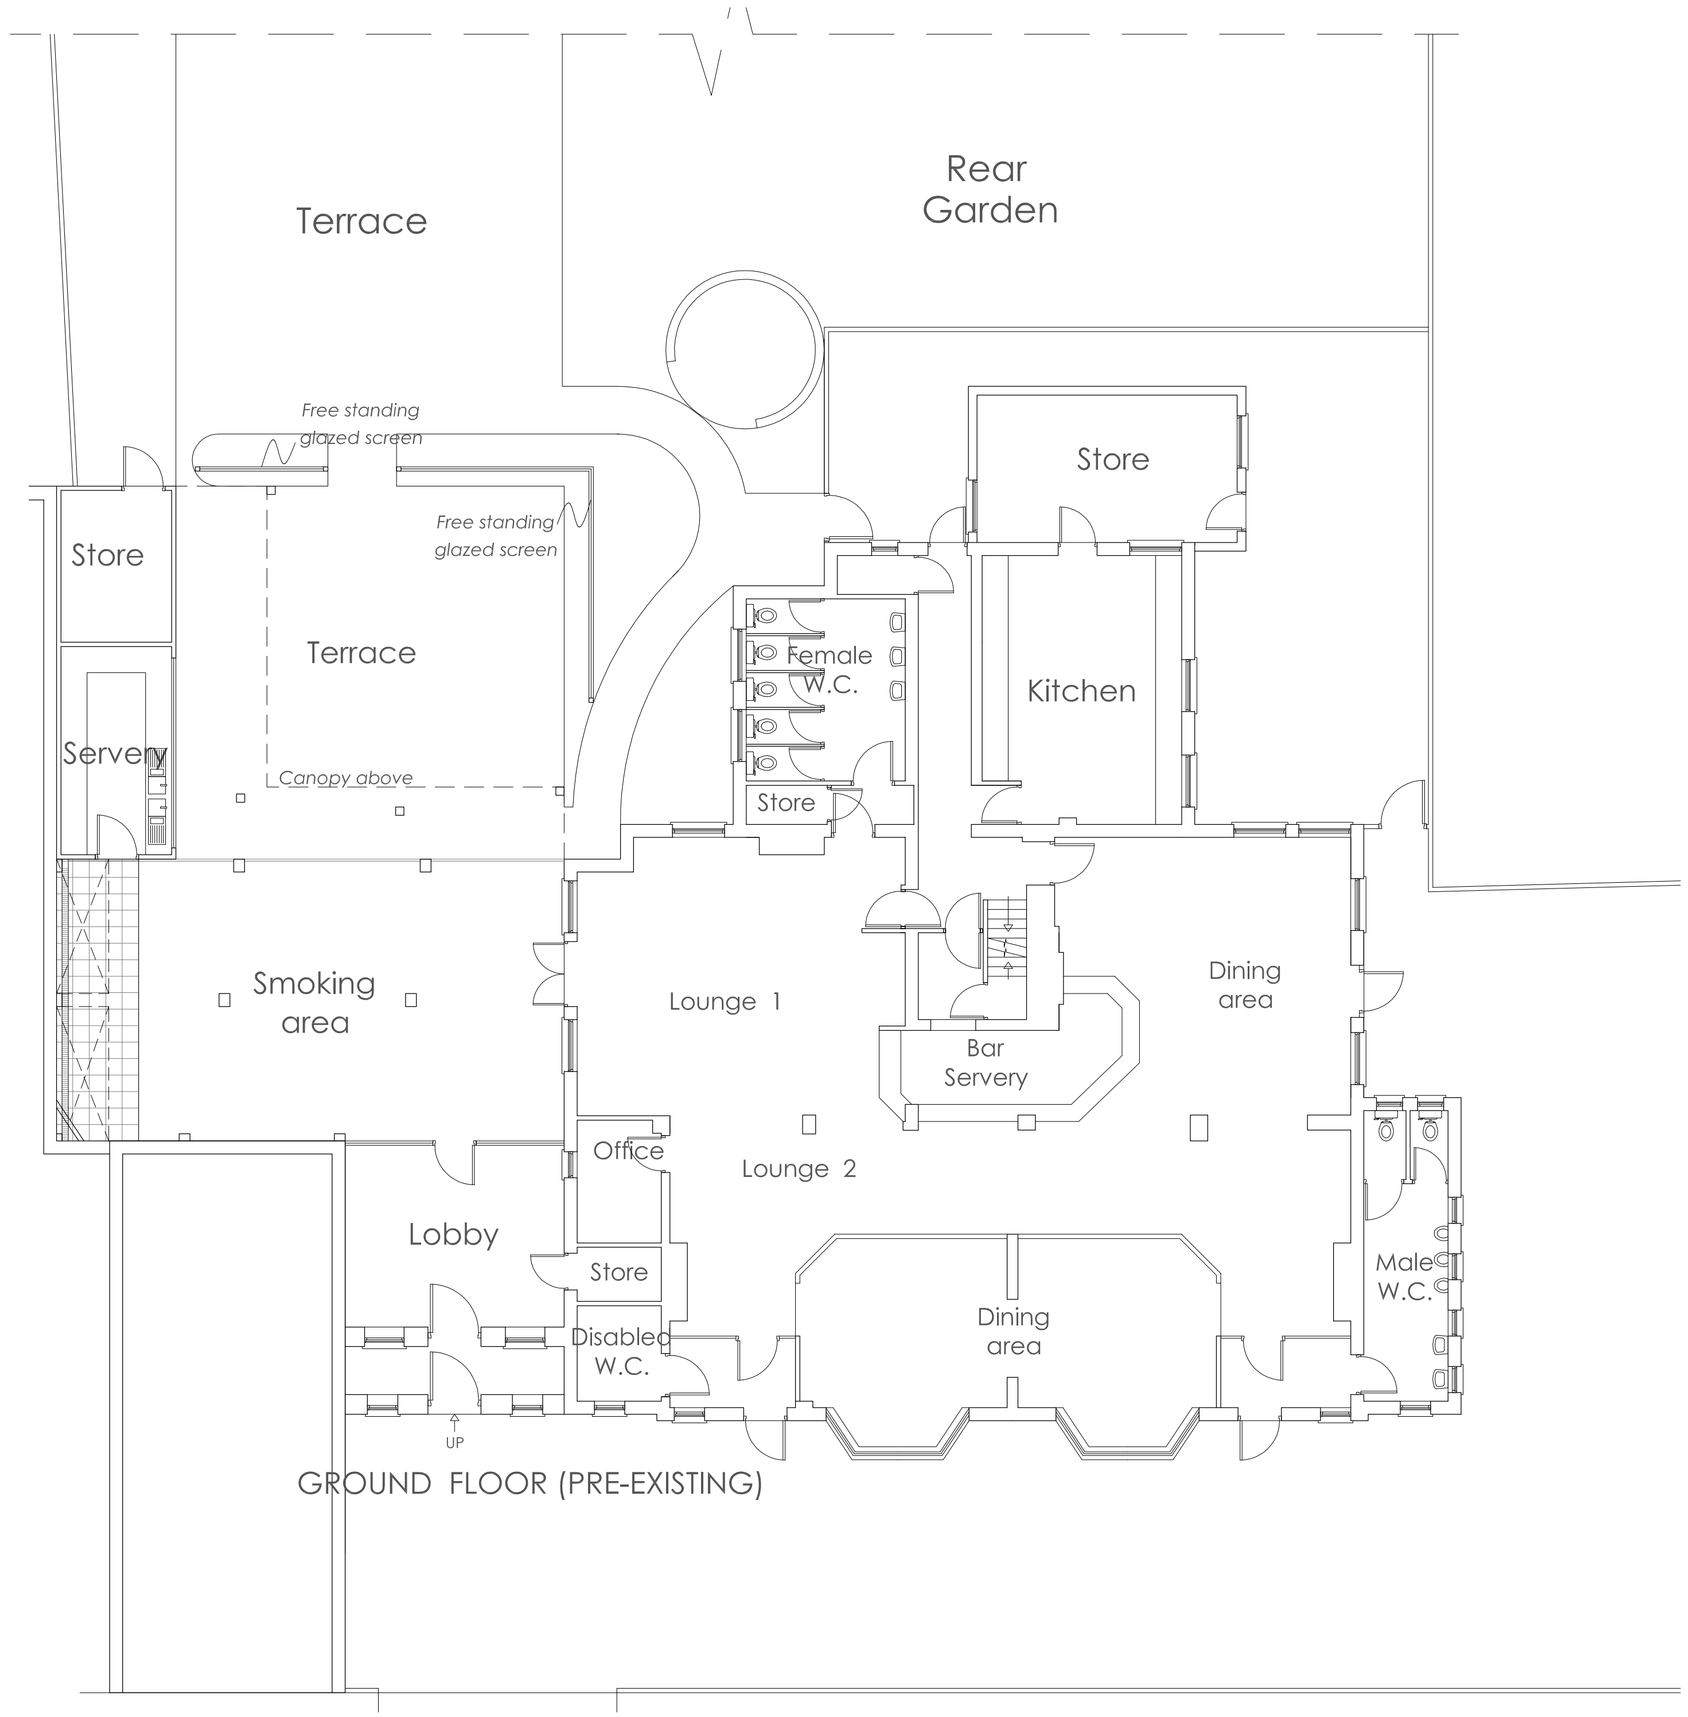

GROUND FLOOR (PRE-EXISTING)

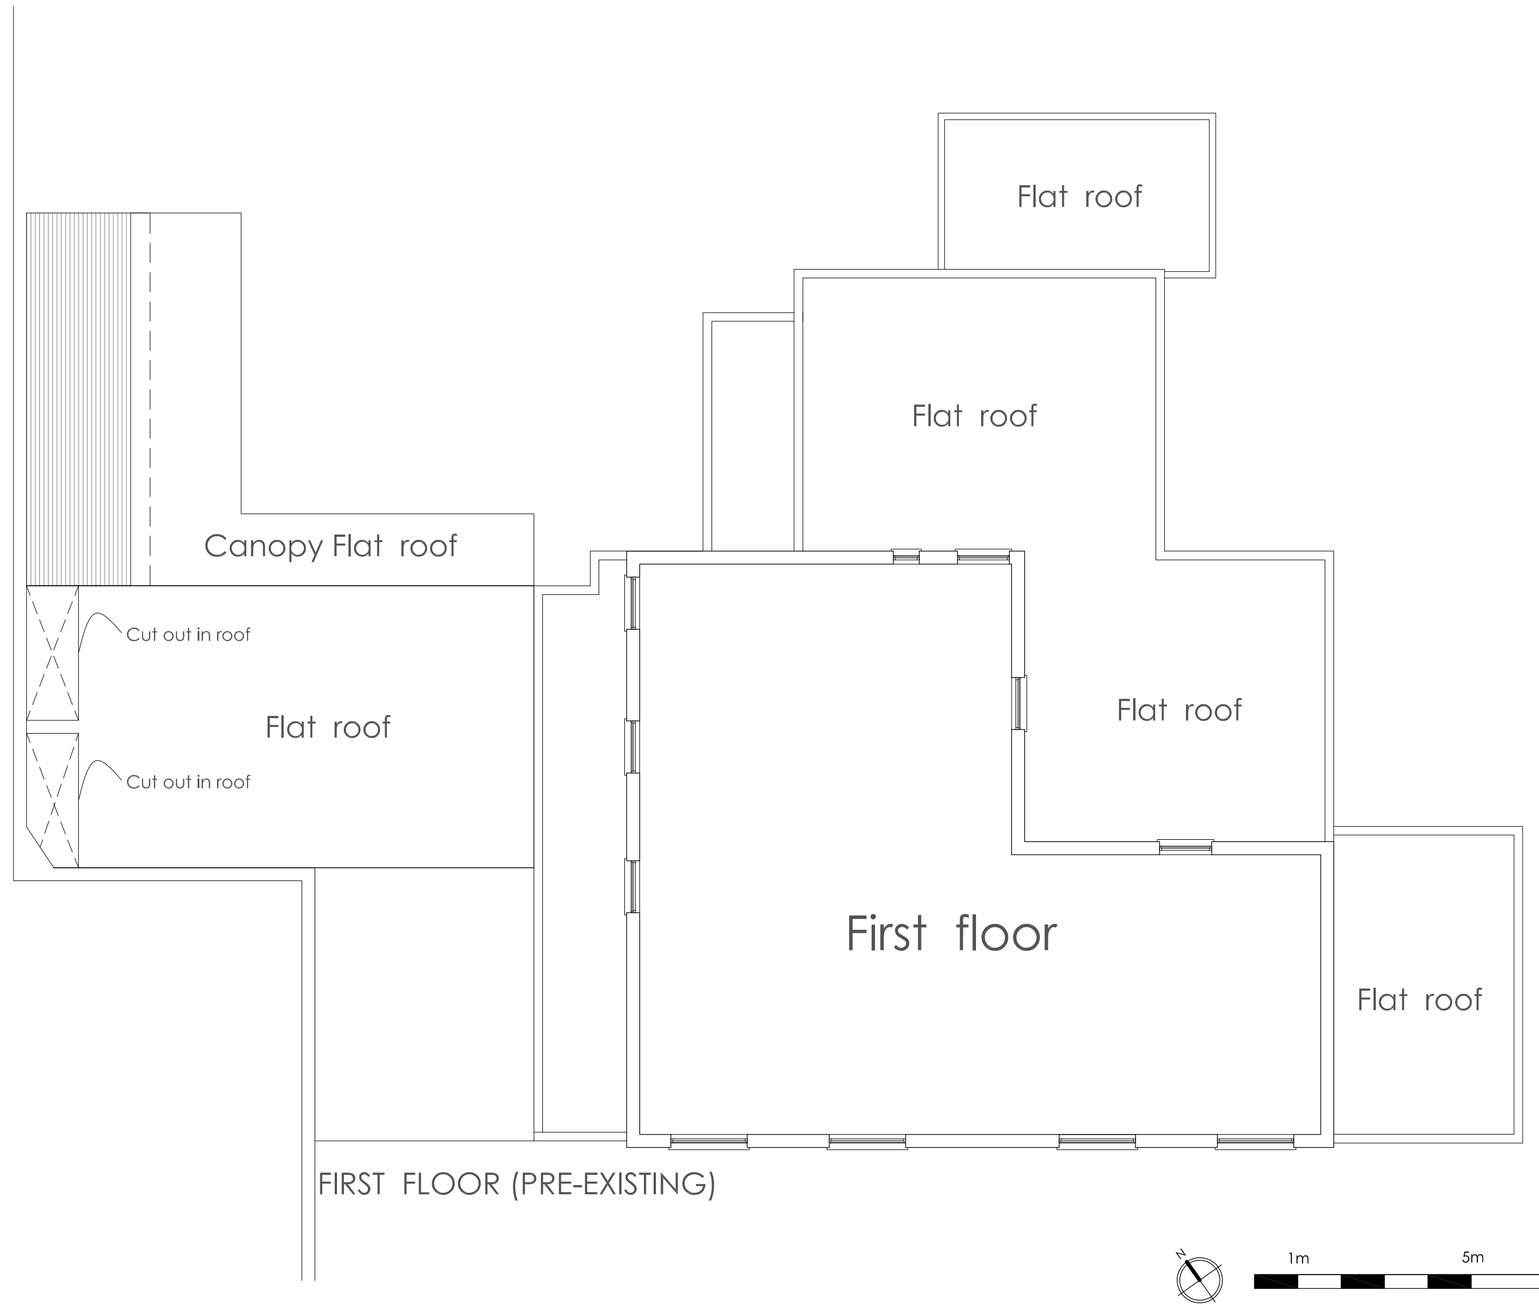

FIRST FLOOR (PRE-EXISTING)

N

1m 5m 10m

PROJECT	DWG NO.	SCALE	DETAIL	15.09.2016						PROJECT NO.
TAMARA LOUNGE, 4 BYRON PARADE, UXBRIDGE ROAD EXISTING BUILDING	02	1:100 @ A1	EXISTING FLOOR PLANS	SUBMITTED TO RETROSPECTIVE DEPT. HILLINGDON						15.53

PR Architecture ltd.
Chartered Architect
120, Pinner Road, Harrow, HA1 4JD.
Tel: 0208 357 2304