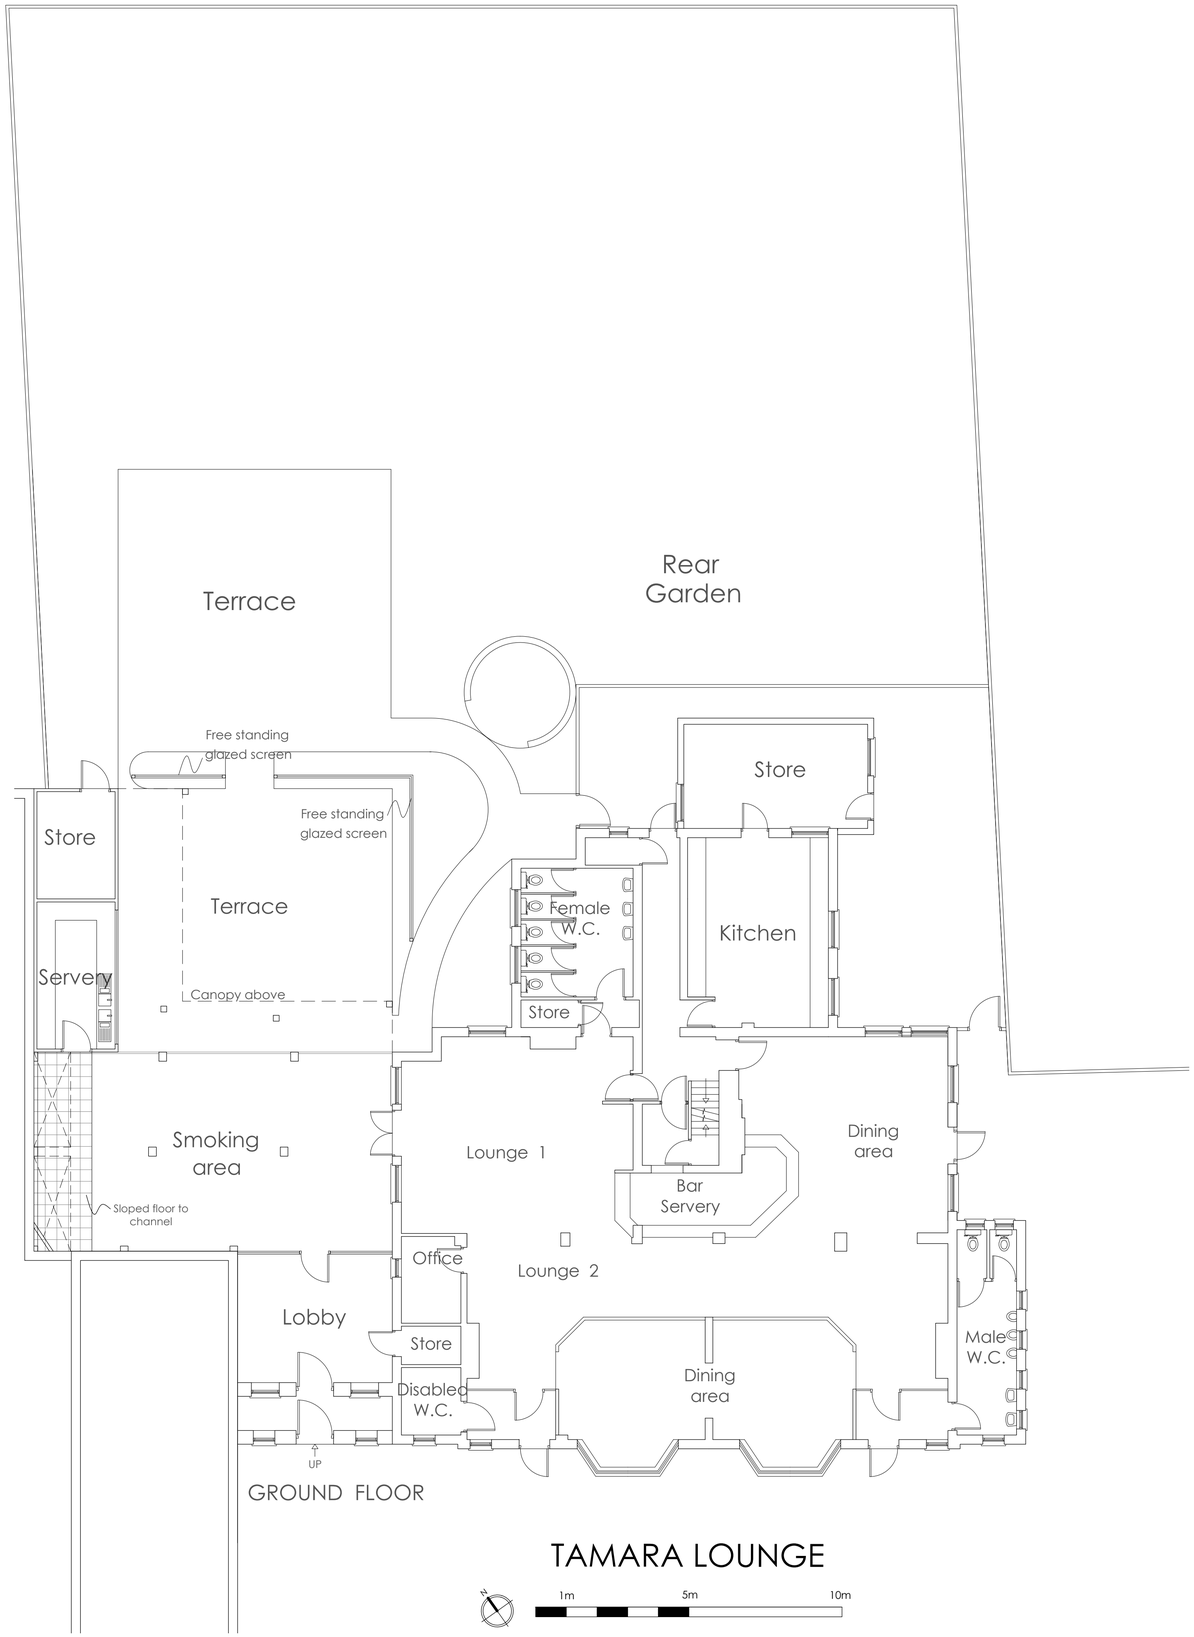

GROUND FLOOR

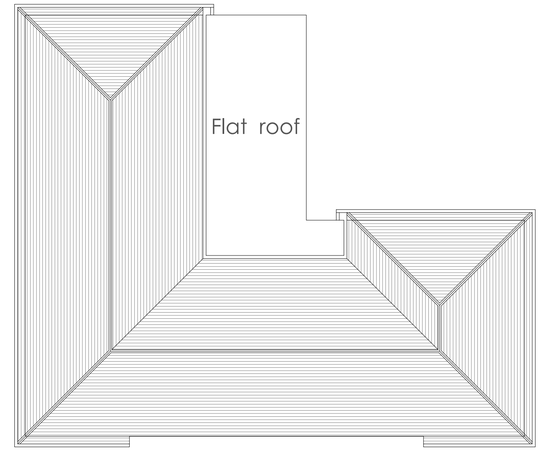

ROOF PLAN



FIRST FLOOR

TAMARA LOUNGE

N

1m 5m 10m

PROJECT	DWG NO.	SCALE	DETAIL	02.05.2017						PROJECT NO.
TAMARA LOUNGE, 4 BYRON PARADE, UXBRIDGE ROAD PROPOSED TEMPORARY MARQUEE	02	1:100 @ A1	EXISTING FLOOR PLANS	SUMITTED TO PLANNING DEPT. HILLINGDON						15.53

PR Architecture ltd.
Chartered Architect
120, Pinner Road, Harrow, HA1 4JD.
Tel: 0208 357 2304