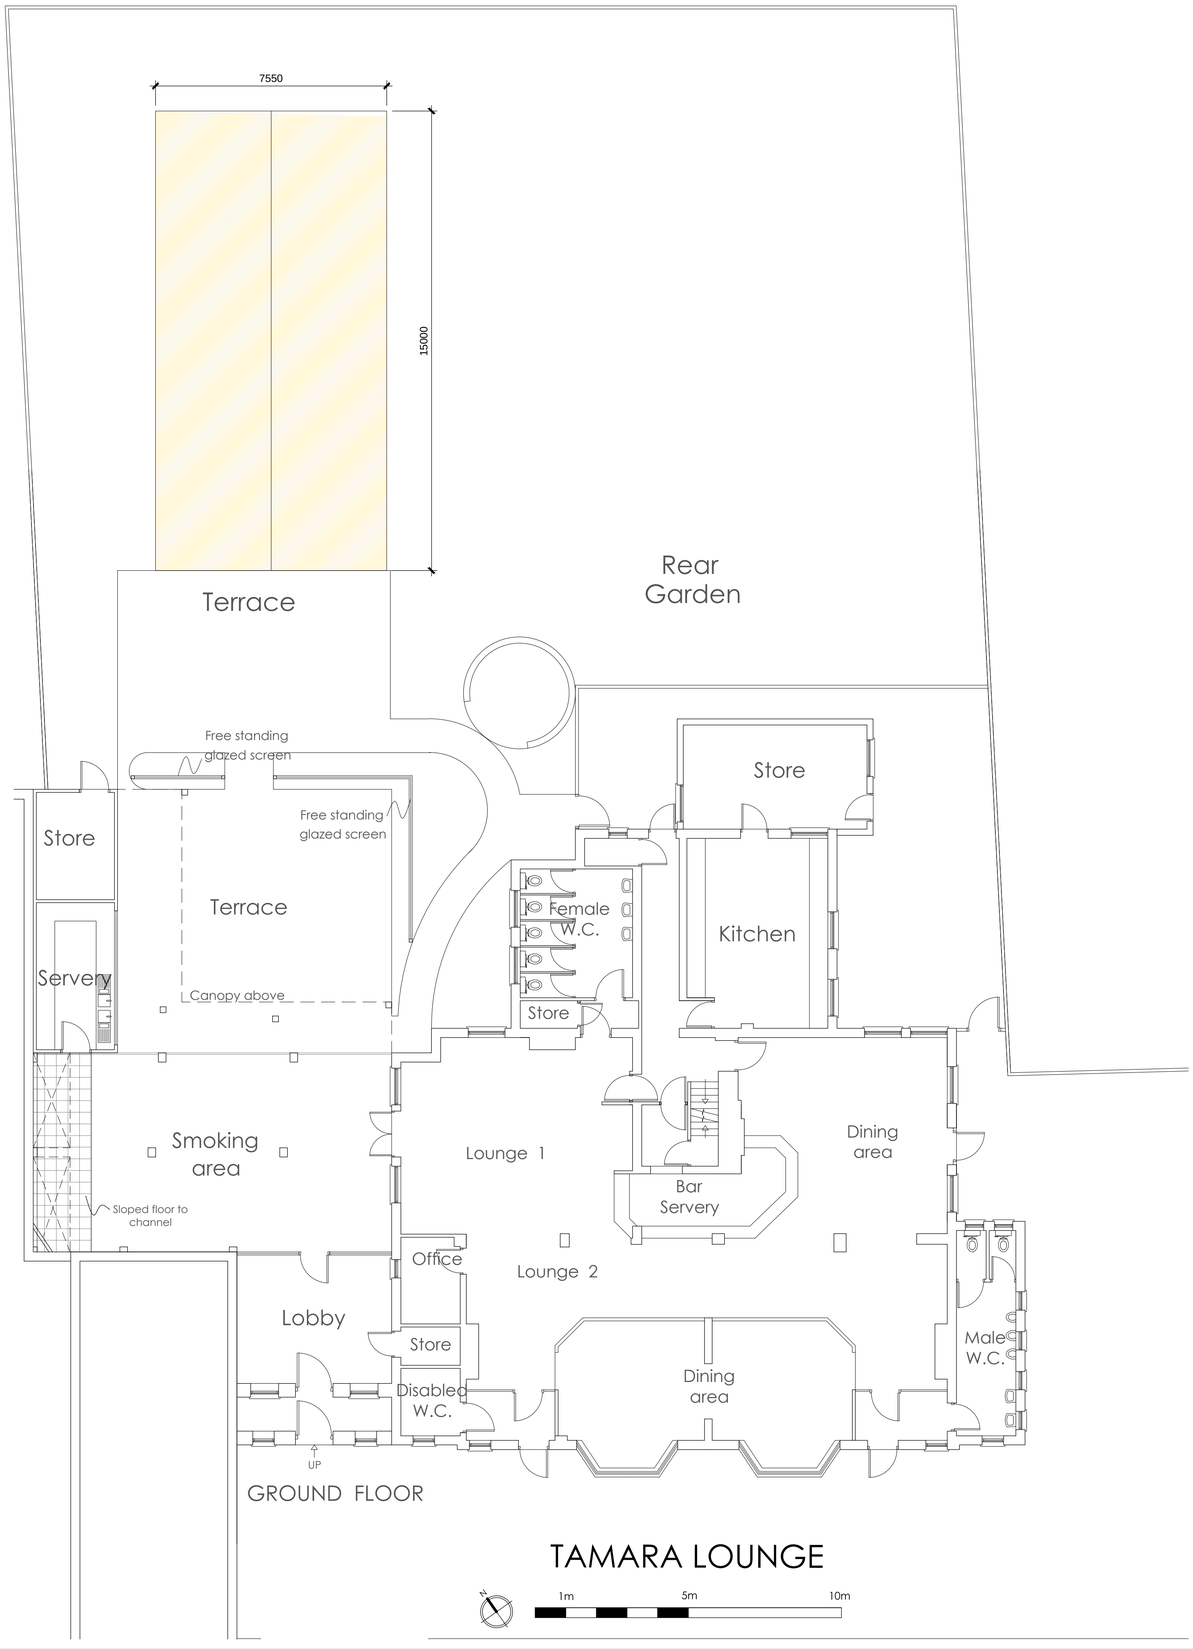

TAMARA LOUNGE

1m 5m 10m

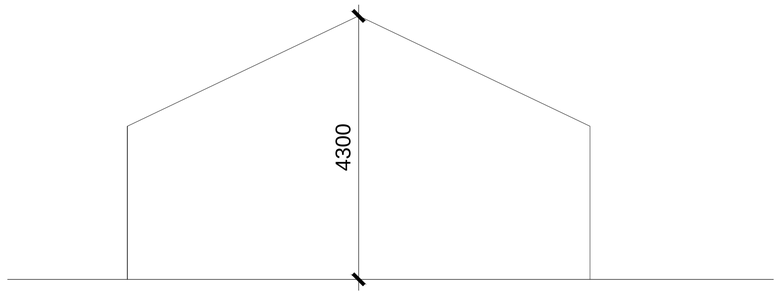

FRONT ELEVATION. SCALE 1:50

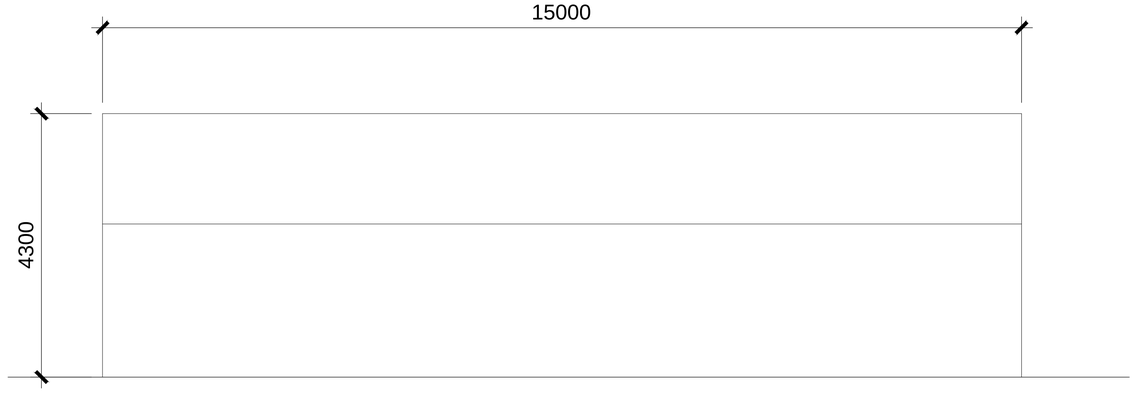

SIDE ELEVATION. SCALE 1:50

1m 5m 10m

PROJECT	DWG NO.	SCALE	DETAIL	02.05.2017						PROJECT NO.
TAMARA LOUNGE, 4 BYRON PARADE, UXBRIDGE ROAD PROPOSED TEMPORARY MARQUEE	03	1:100 & 1:50 @ A1	PROPOSED MARQUEE	SUMITTED TO PLANNING DEPT. HILLINGDON						15.53

PR Architecture ltd.
Chartered Architect
120, Pinner Road, Harrow, HA1 4JD.
Tel: 0208 357 2304