RevNo	Revision note	Date	Signature	Checked

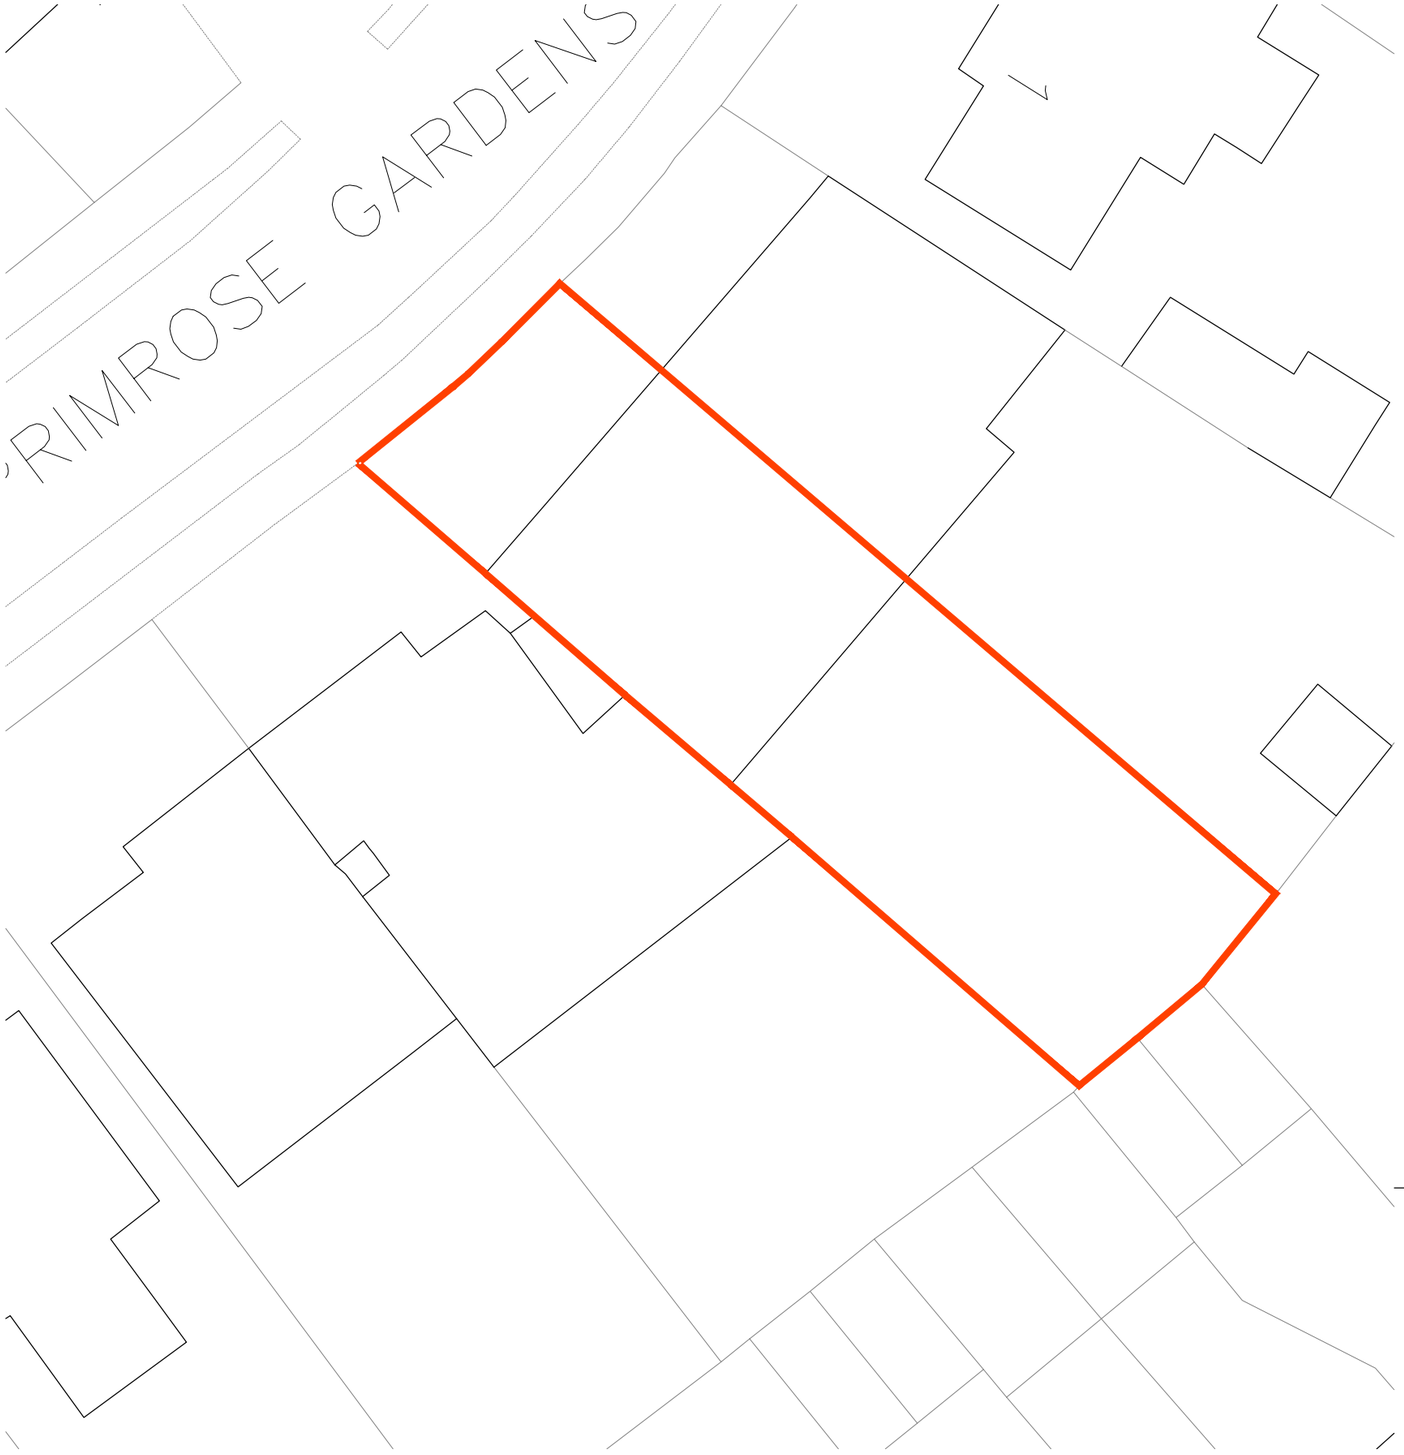

2 SITE PLAN - EXISTING
Scale: 1:200

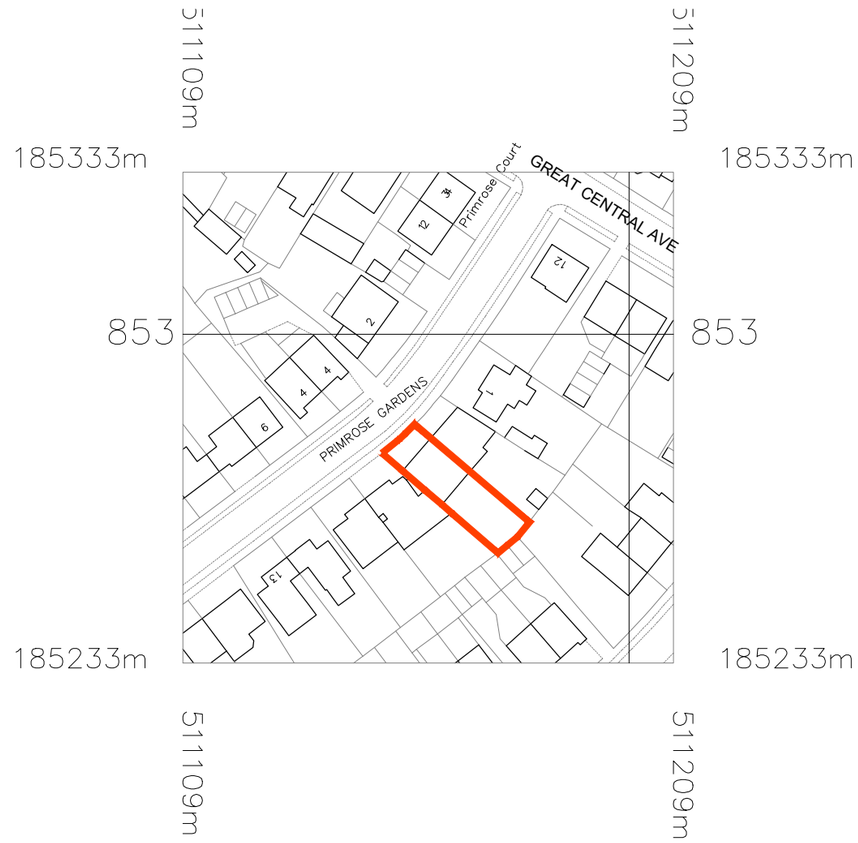

1 LOCATION PLAN - EXISTING
Scale: 1:1250

20 0 20 40 60 80 100

YOUR LIVING SPACE ©

GPDO
18.04.18

SINGLE STOREY SIDE EXTENSION
5 Primrose Gardens,South Ruislip. HA4 7TY

LOCATION/SITEPLAN - PROPOSED

Scale: 1:1250/1:200 @ A3	MAR 2018	Dwg. 17/033_P0

0 5m 15m 20m

A1

General Notes: 1. Copyright: this drawing cannot be reproduced without the consent of the owner; 2. Do not scale from this drawing. All dimension are to be checked on site; 3. All dimensions, levels and drain lines to be checked on site prior to commencement of work. Any discrepancies should be brought to the designers attention.