




AS PROPOSED SINGLE STOREY SIDE EXTENSION AND FRONT PORCH PROPOERTY PLANS AND ELEVATIONS

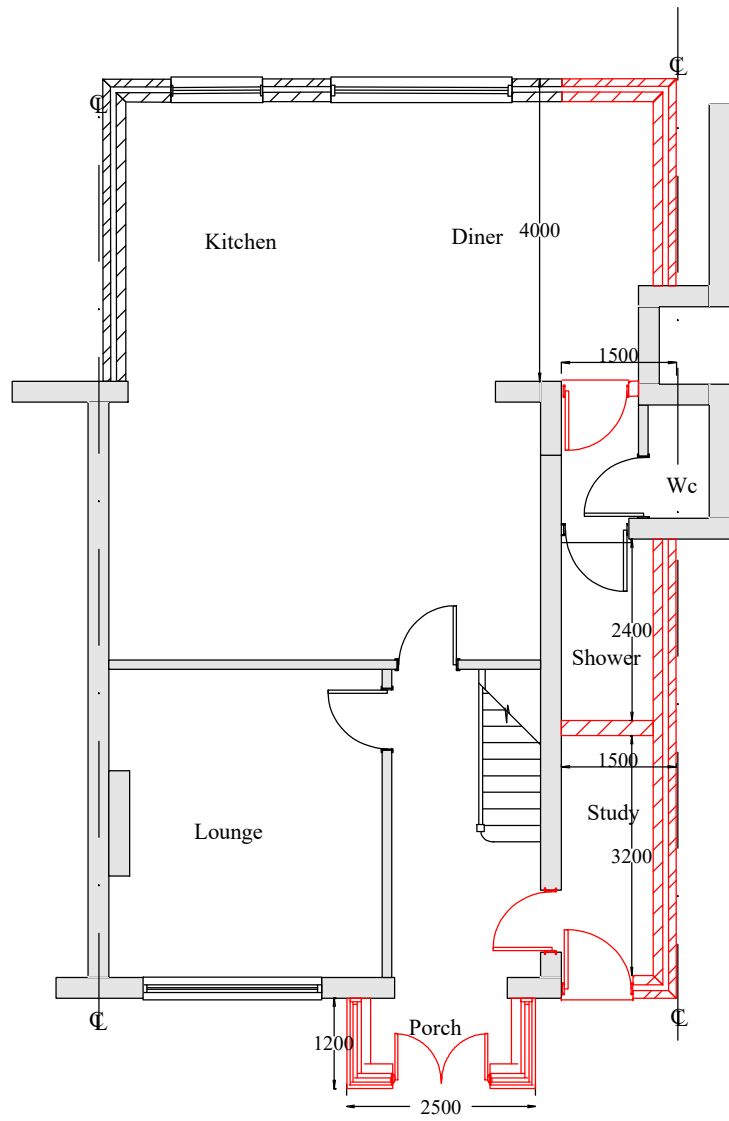


PROPOSED GF PLAN

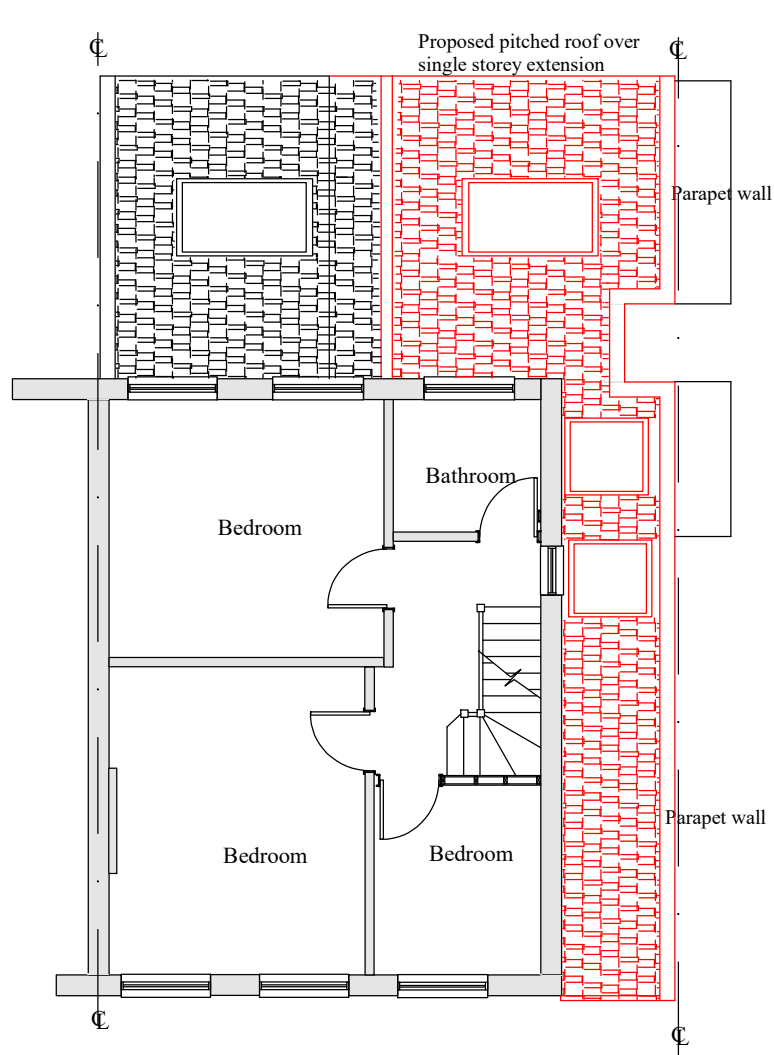


PROPOSED FF PLAN

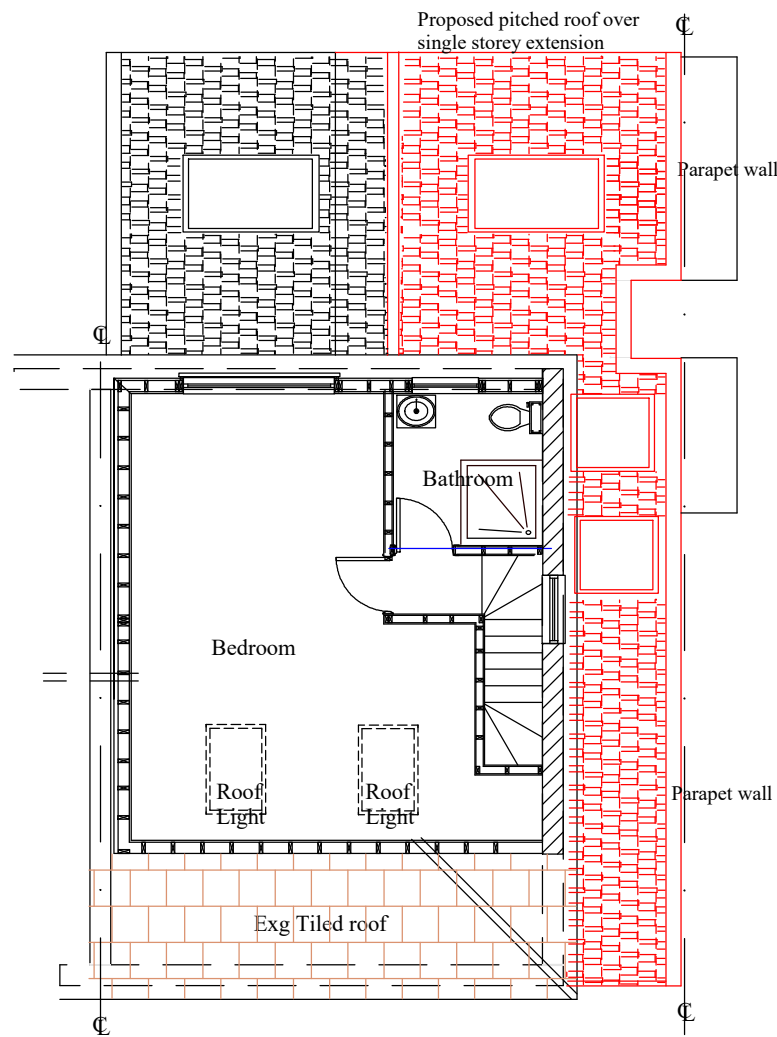


PROPOSED LOFT FLOOR PLAN

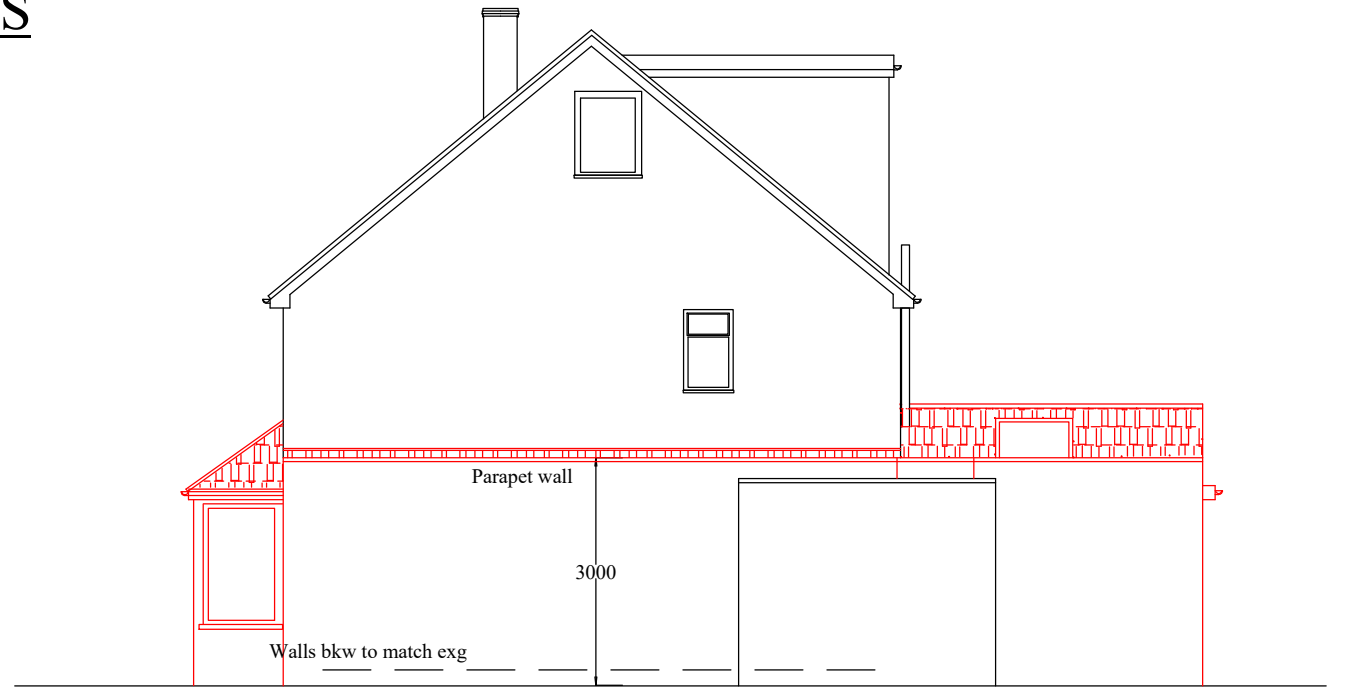


PROPOSED SIDE ELEVATION

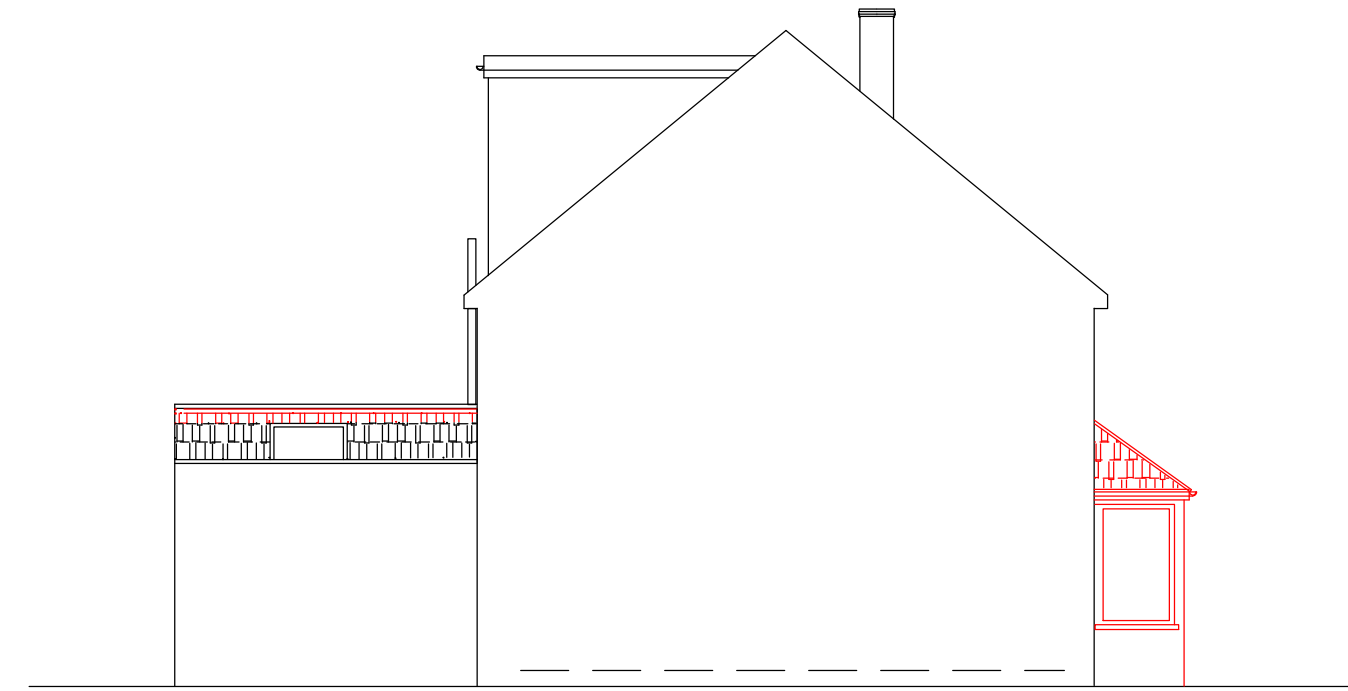

PROPOSED SIDE ELEVATION

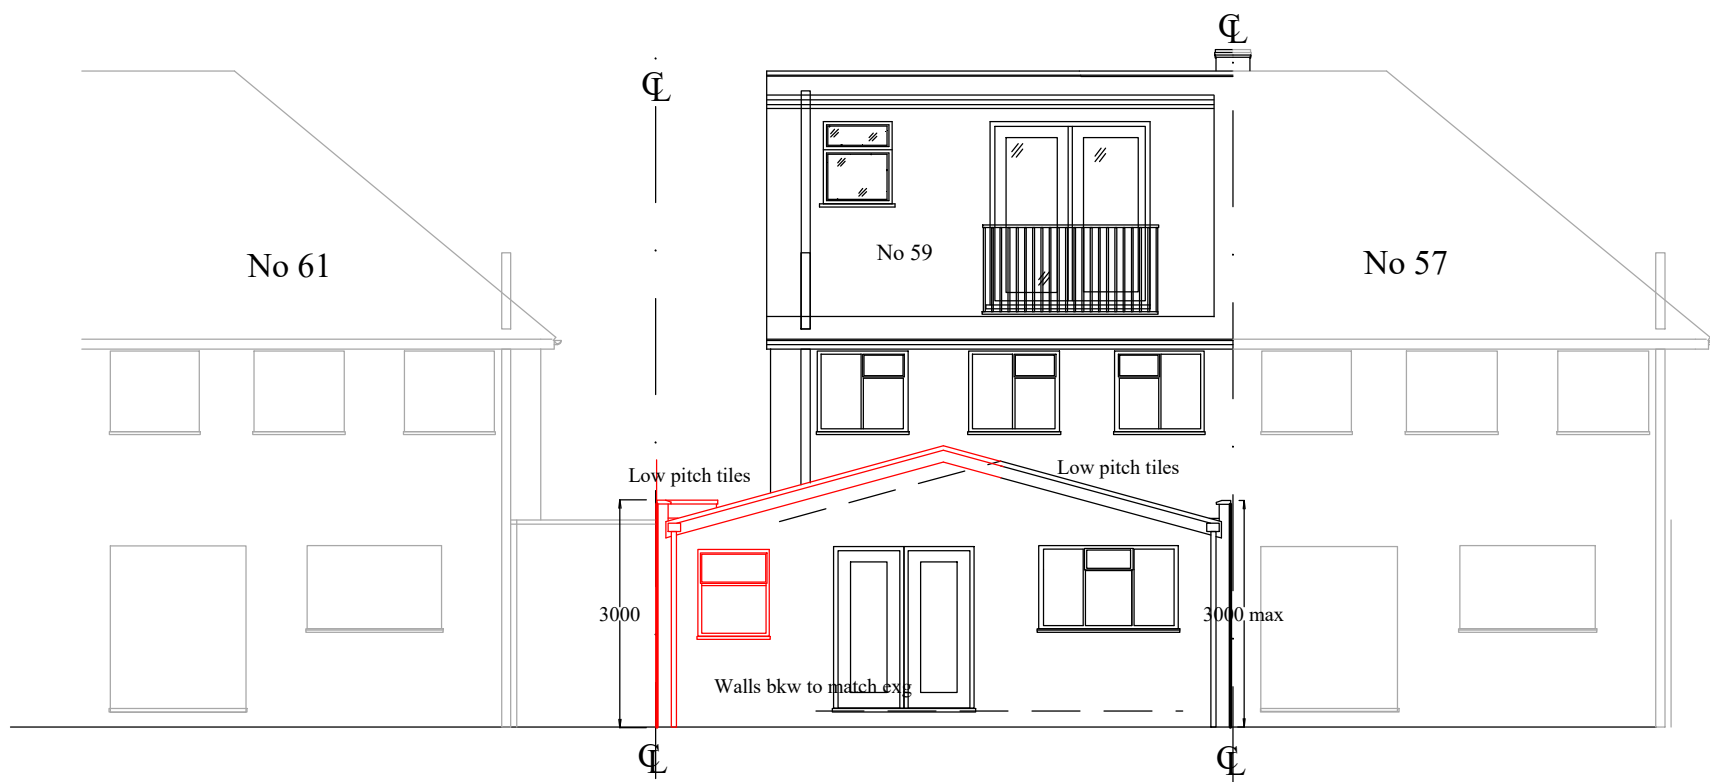

PROPOSED REAR ELEVATION

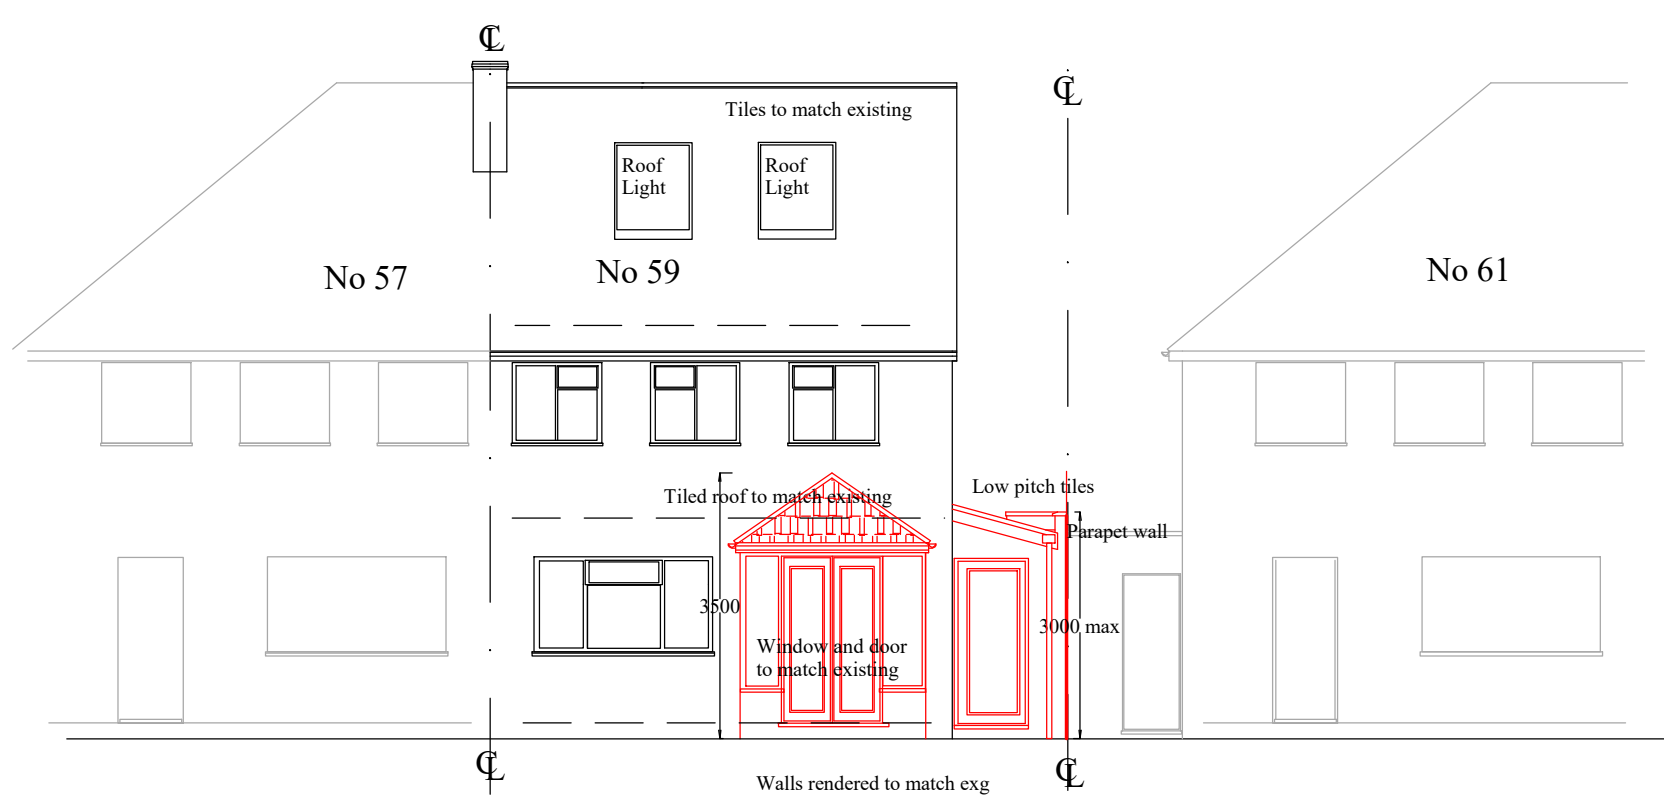

PROPOSED FRONT ELEVATION

- Notes;
- 1 This drawing is a copy right of Line Design Ltd
- 2 All dimensions must be checked before commencement of any works
- 3 Do Not scale of the drawing
- 4 This drawing may not be copied without prior approval from Line Design Limited
- 5 All building works to comply with Building regulations
- 6 These drawings are prepared taking pre-construction design as to CDM 2015 regulations. The client is required to comply with pre-construction and construction phase of the CDM 2015 regulations
- 7 Contractor to check all specifications and drawings prior to commencement of works and inform the client of any discrepancies.
- 8 Refer to structural, mechanical, electrical specifications and clients instructions

Issue	Planning	Date; 06/02/20
-------	----------	----------------

Drawing; 59 Regent Avenue,
Uxbridge
UB10 9AN

Project; Single Storey Rear
Extension

Scale 1/100	Drw No P5903
-------------	--------------

Date	fEB 2020	Rev
------	----------	-----

Dwn	MK	Size	A2
-----	----	------	----

Line Design Ltd Tel: 05601 941254, Mobile 07904 579357,
email: linedesign20@gmail.com

Scale 1/100 0m 2m 4m 6m 8m 10m