



6 Badgers Close,
Hayes, UB3 1LQ

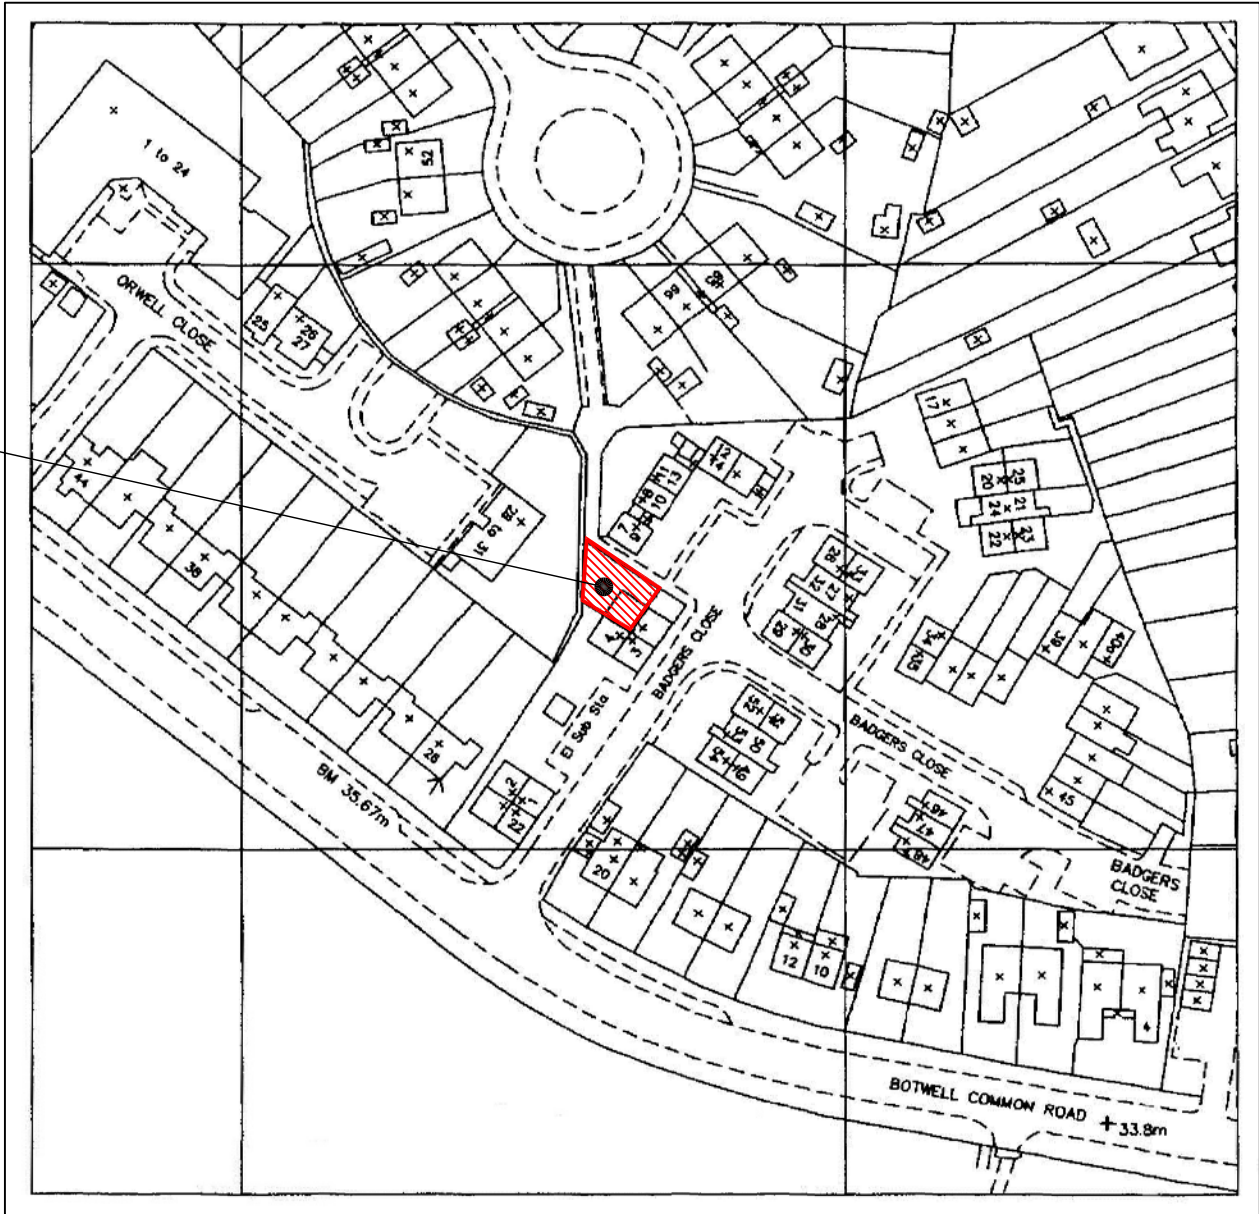

LOCATION PLAN
[scale 1:1250]

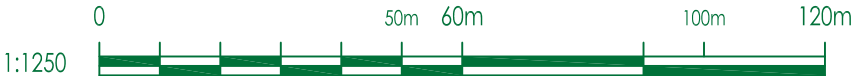

for approval

B	11-16	Scale denotation corrected	
rev.	date	description	chk.

client:
Mr Biswanath Ghoorun

job title:
6 BADGERS CLOSE
HAYES, UB3 1LQ
Proposed First Floor Extension

drawing title:
LOCATION PLAN

scale:	date:	drawn by:	checked by:
1:1250@A3	Dec 2015	MRH	
job number:	drawing number:	revision:	
09-299	100	B	