


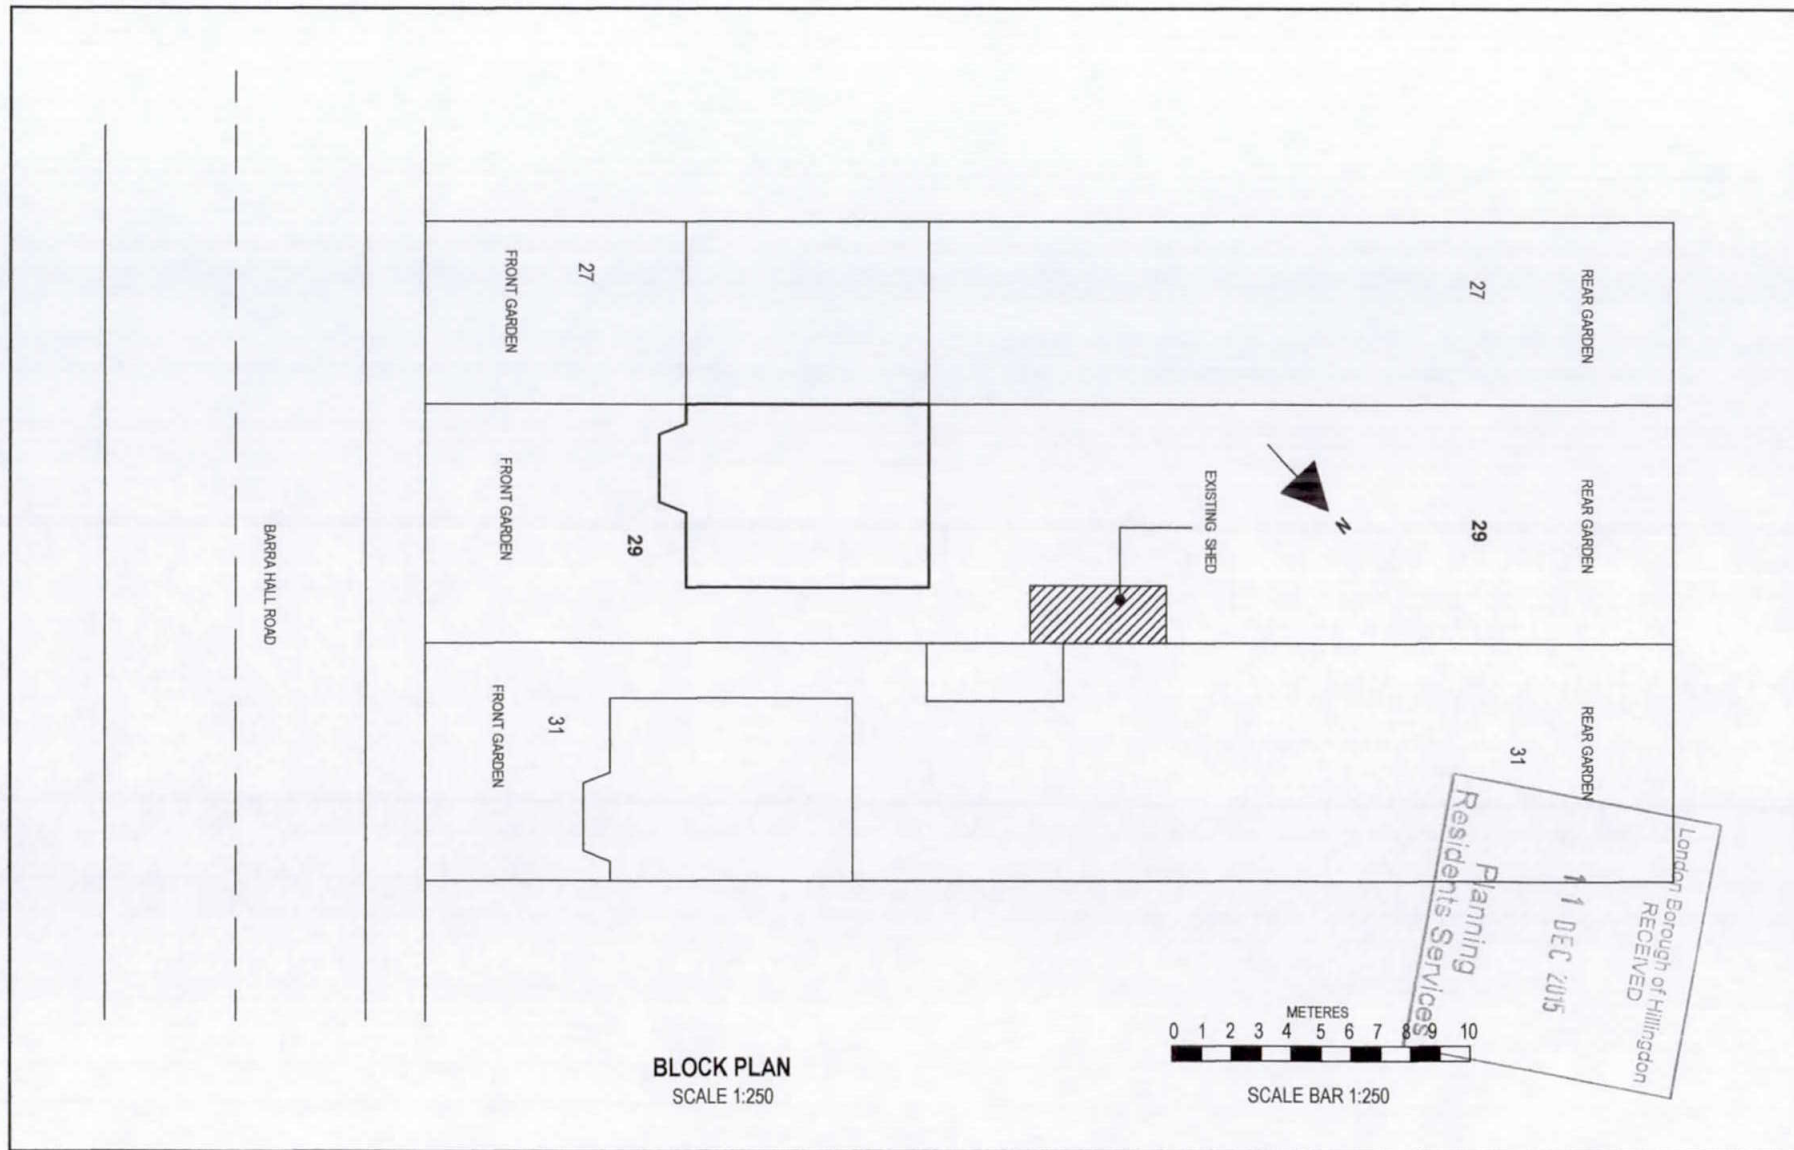

BLOCK PLAN
SCALE 1:250



NOTE

SITE AREA (EXCLUDING ORIGINAL DWELLING) = 195M²
EXTENSION FOOTPRINT = 24.16 M²
= 12.37%

SCALE: AS SHOWN	DATE: NOV 2015
DRAWING NO: 2015/BR29/002	REV