




EXISTING SIDE ELEVATION R/H SIDE

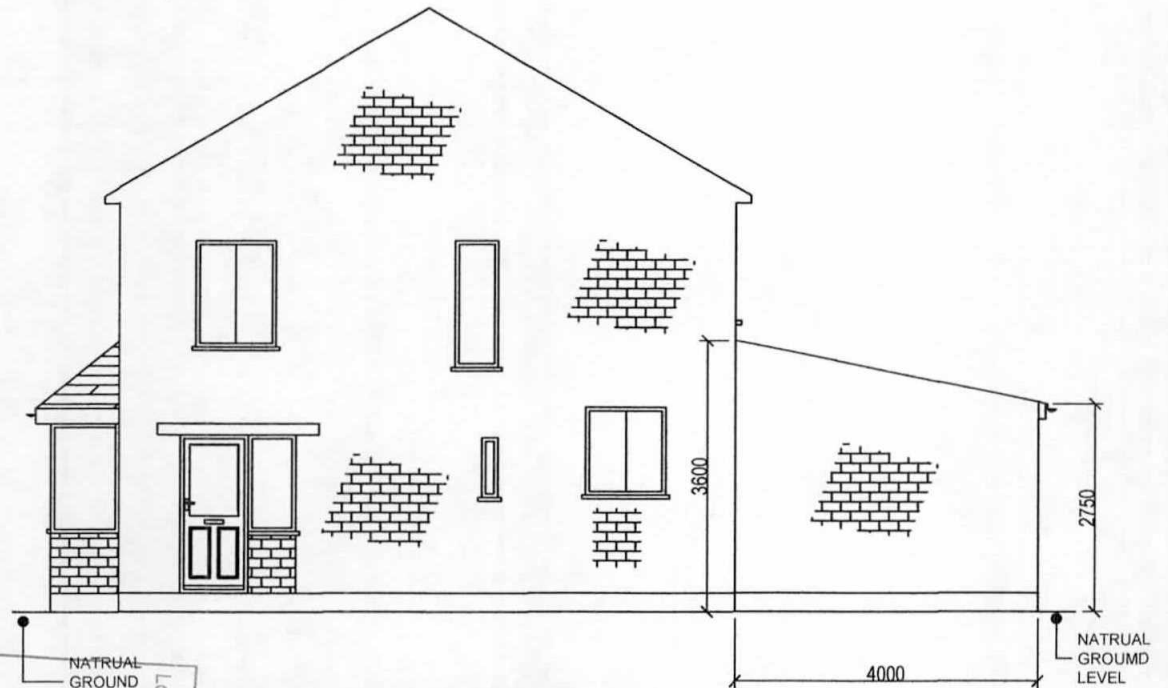

PROPOSED SIDE ELEVATION R/H SIDE

London Borough of Hillingdon
RECEIVED
11 DEC 2015
Planning
Residents Services

METRES
0 1 2 3
SCALE BAR 1:100

SCALE: 1:100	DATE: NOV 2015
DRAWING NO: 2015/BR29/004	REV