




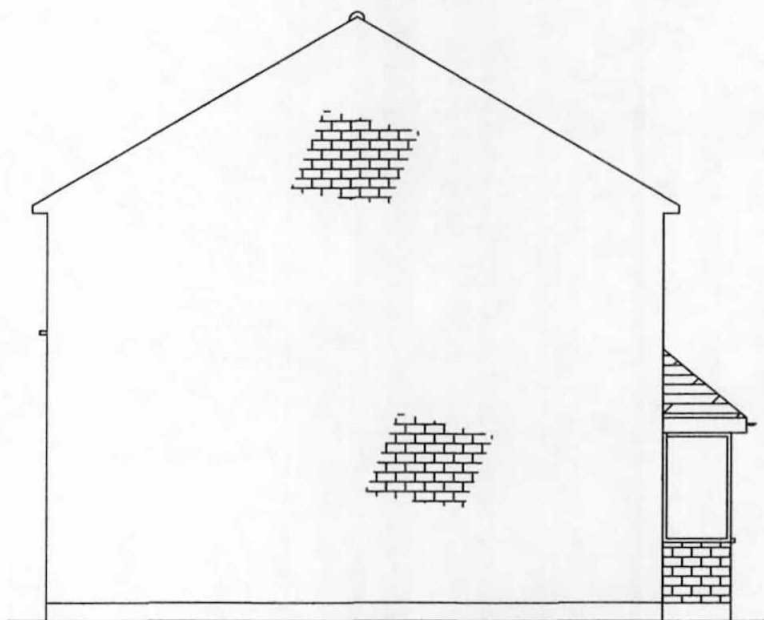

EXISTING SIDE ELEVATION L/H SIDE

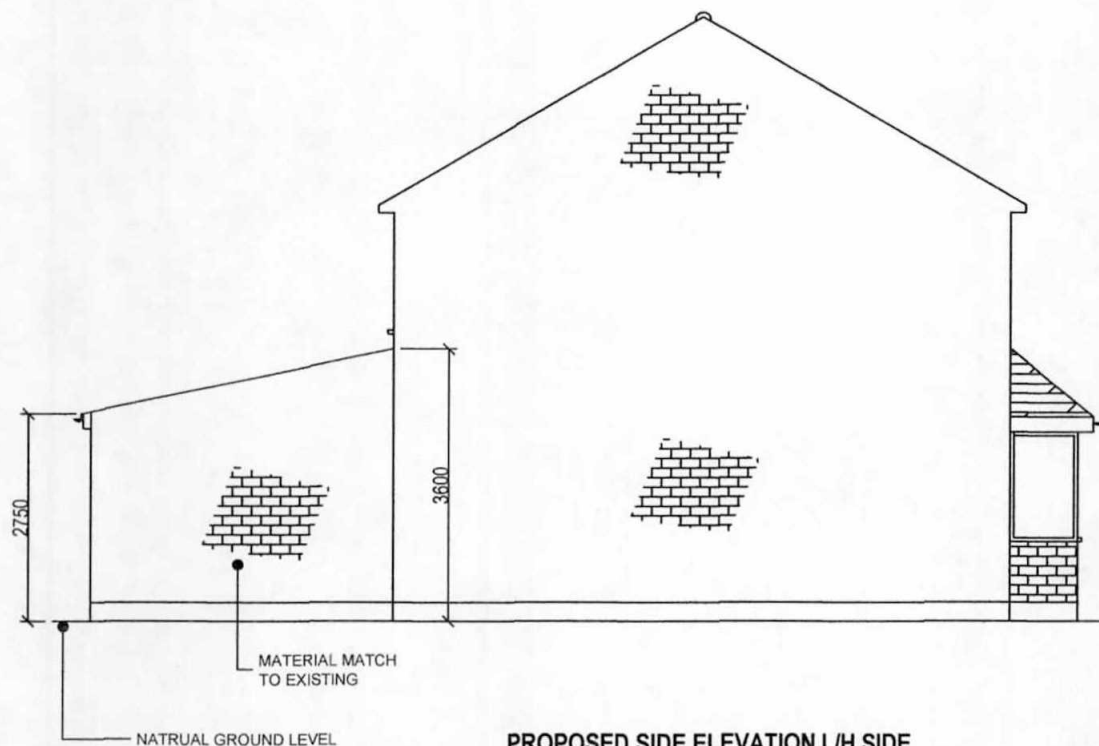

PROPOSED SIDE ELEVATION L/H SIDE

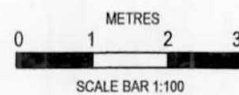

|                           |                |
|---------------------------|----------------|
| SCALE: 1:100              | DATE: NOV 2015 |
| DRAWING NO: 2015/BR29/005 | REV            |