


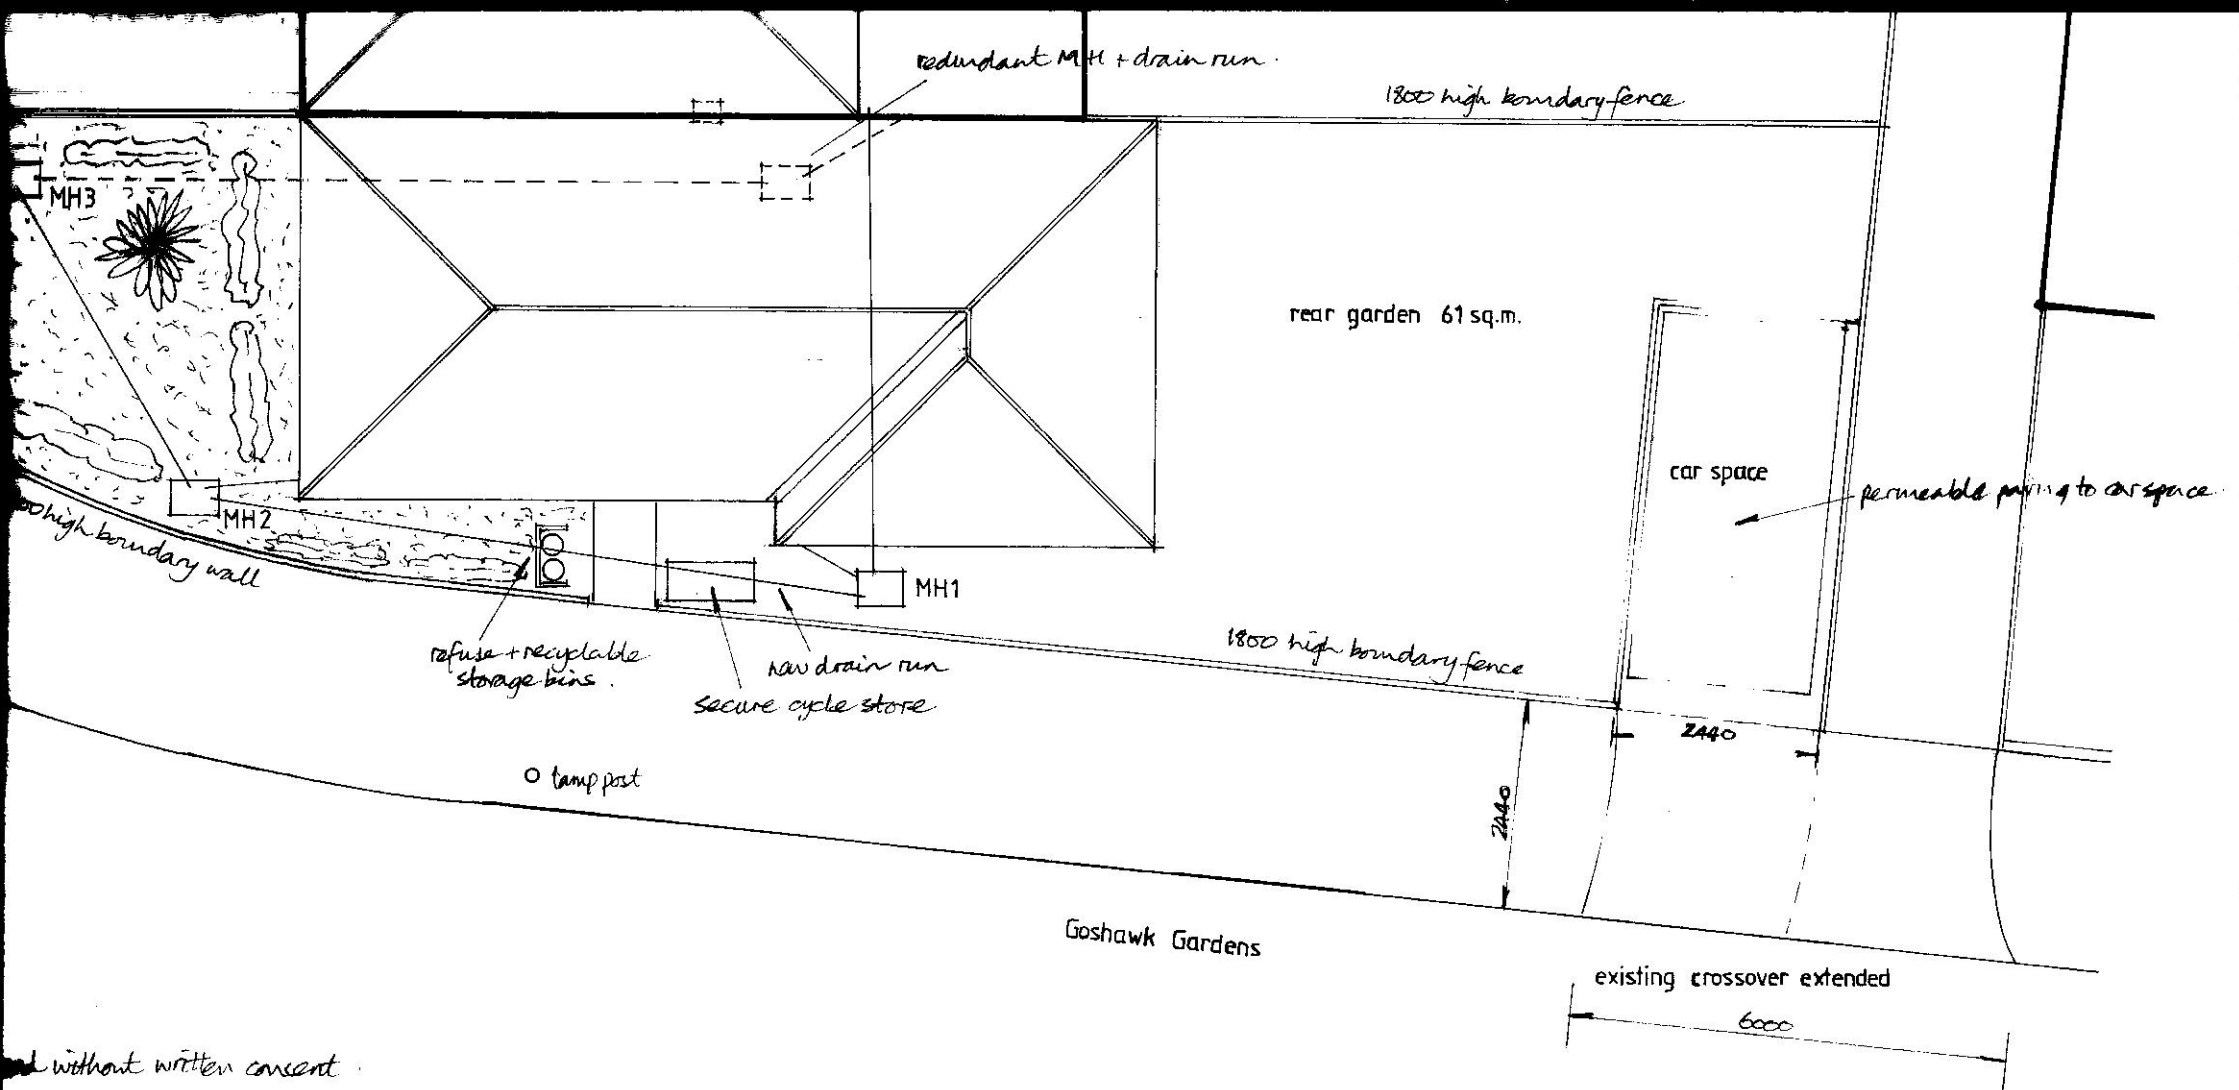

and without written consent
 owned at A3.
 front and rear gardens.
 fencing to rear gardens.
 vehicular access blocked.
 receipt of planning approval.
 over for 114 Goshawk Gardens.
 at landscaping and
 car space to be permeable.
 existing main sewer in front.
 existing storm system.
 etc.
 in plan.

71 Weymouth Road Hayes UB4 8NG

site layout plan

Mr & Mrs J O'Callaghan


job no. 21612

dwg.no. 02

scale 1:100

may 2016

±A3

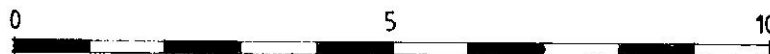

PHILIP M NORVILL

Chartered Builder and Chartered Surveyor

7 Fairfield Lane Farnham Royal

Buckinghamshire SL2 3BX

07801 665905

philipnorvill@hotmail.co.uk