



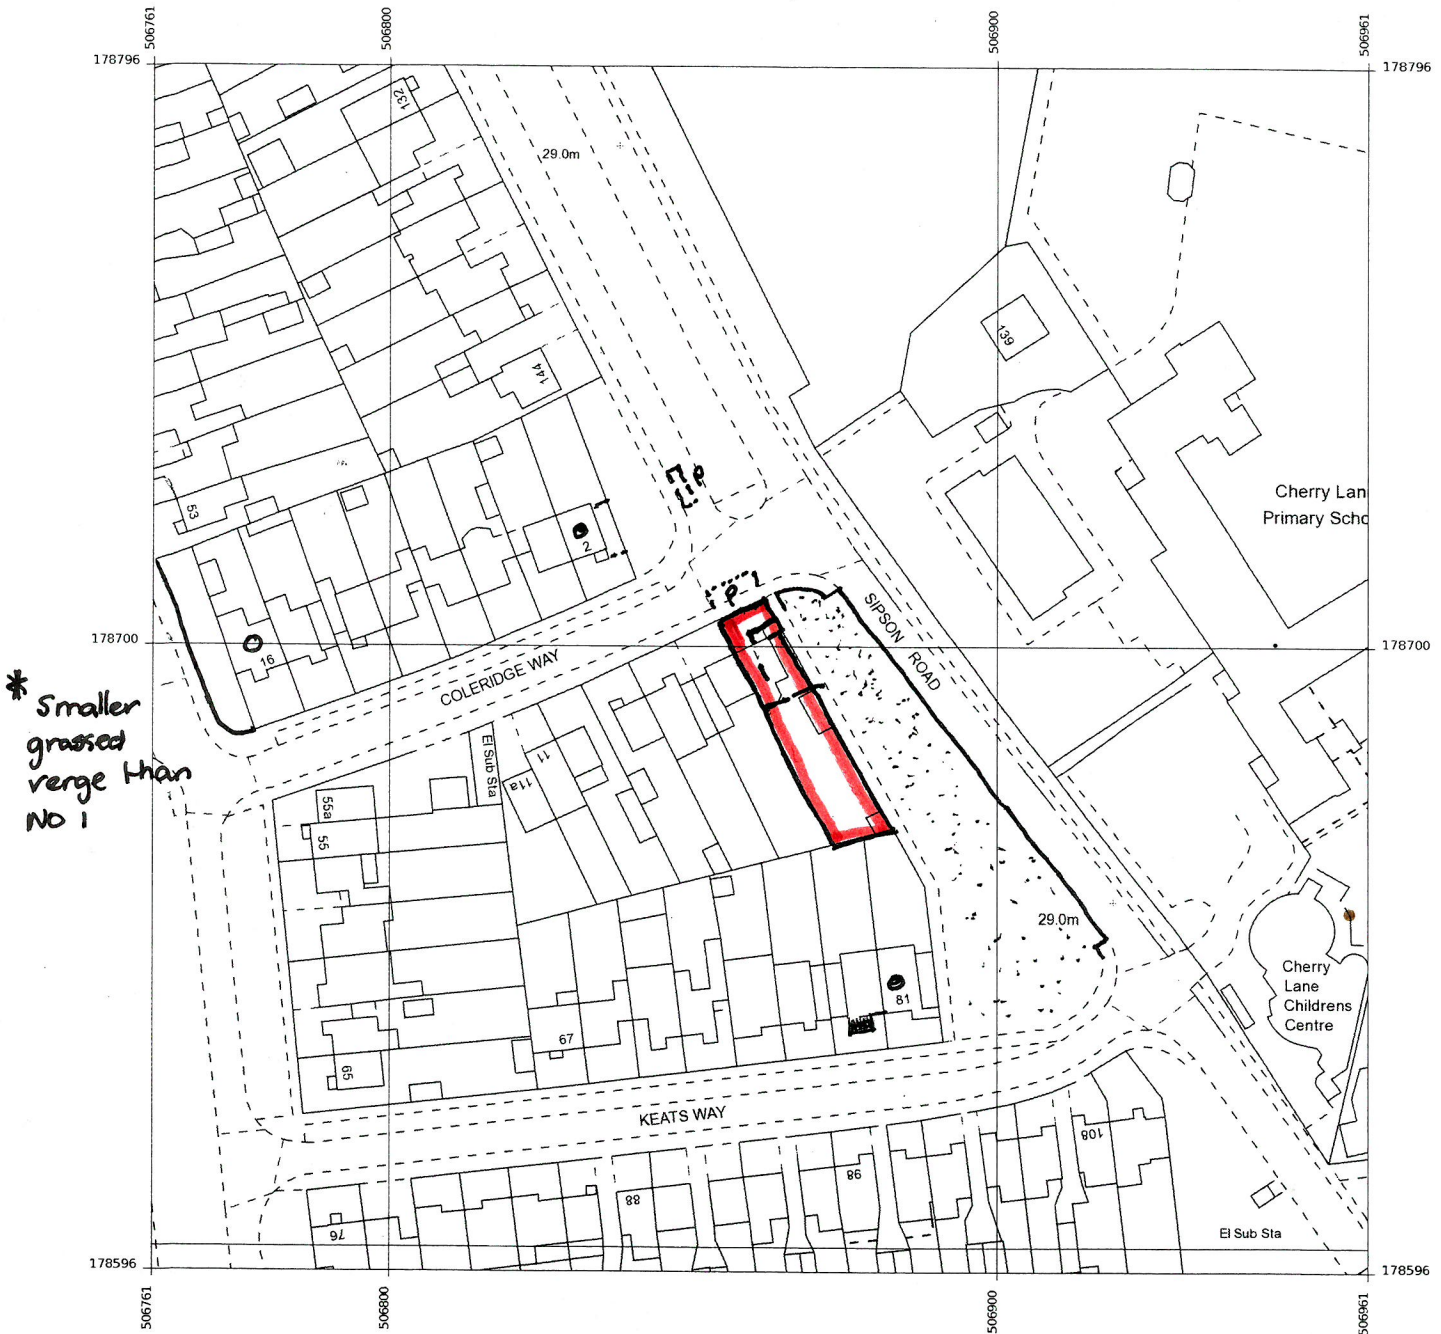

Produced 24 Oct 2019 from the Ordnance Survey MasterMap (Topography) Database and incorporating surveyed revision available at this date.

The representation of a road, track or path is no evidence of a right of way. The representation of features as lines is no evidence of a property boundary.

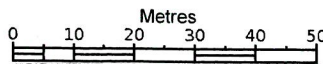

1:1250



PROPOSAL AT.

1, Coleridge Way, West Drayton
UB7 9HP

Supplied by: Stanfords 24 Oct 2019
Licence: © Crown Copyright and
database rights 2019 OS100035409
Order Licence Reference: OI1357065
Centre coordinates: 506861 178696

NO. END/LAST HOUSE SIDING TO LARGER OPEN COUNCIL LAND
ON EAST SIDE.

0 NEAREST SIMILAR EXTENSIONS. 16. + (2) + 81 - Keats way