



DISCLAIMER: This drawing is issued for the project named and for the purposes stated. It is not to be used for any other purpose without the written consent of the architect. The architect shall not be responsible for any errors or omissions in this drawing or for any consequences arising from its use. The client shall be responsible for the accuracy of the information provided and for the results of any construction work carried out in accordance with this drawing.

LEGEND:


CONSTRUCTION NOTES:

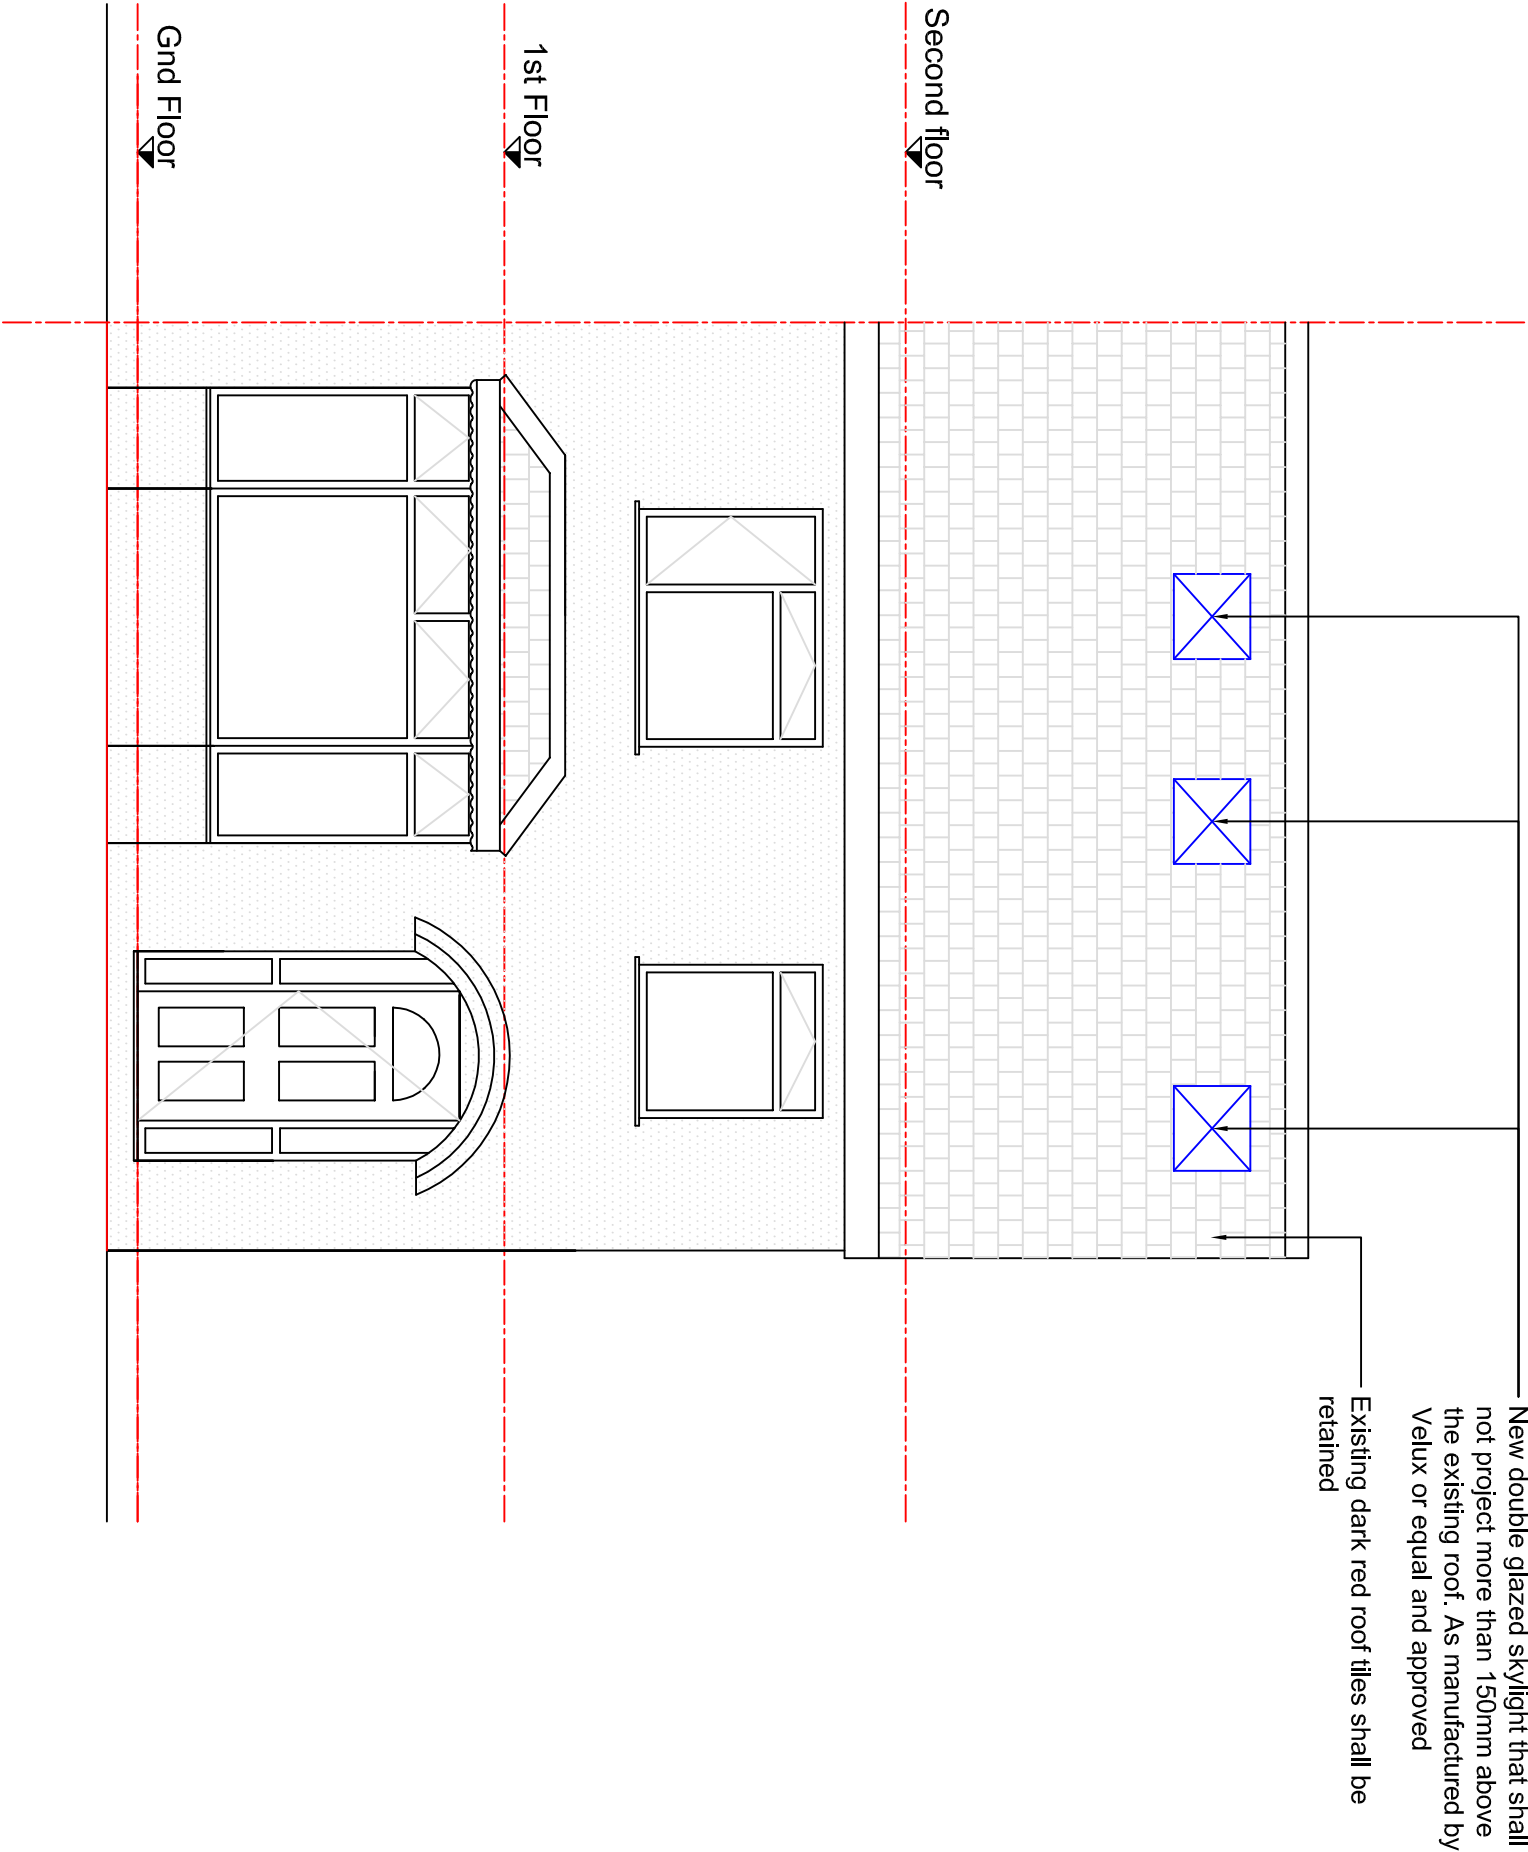


PROPOSED FRONT ELEVATION
1:50

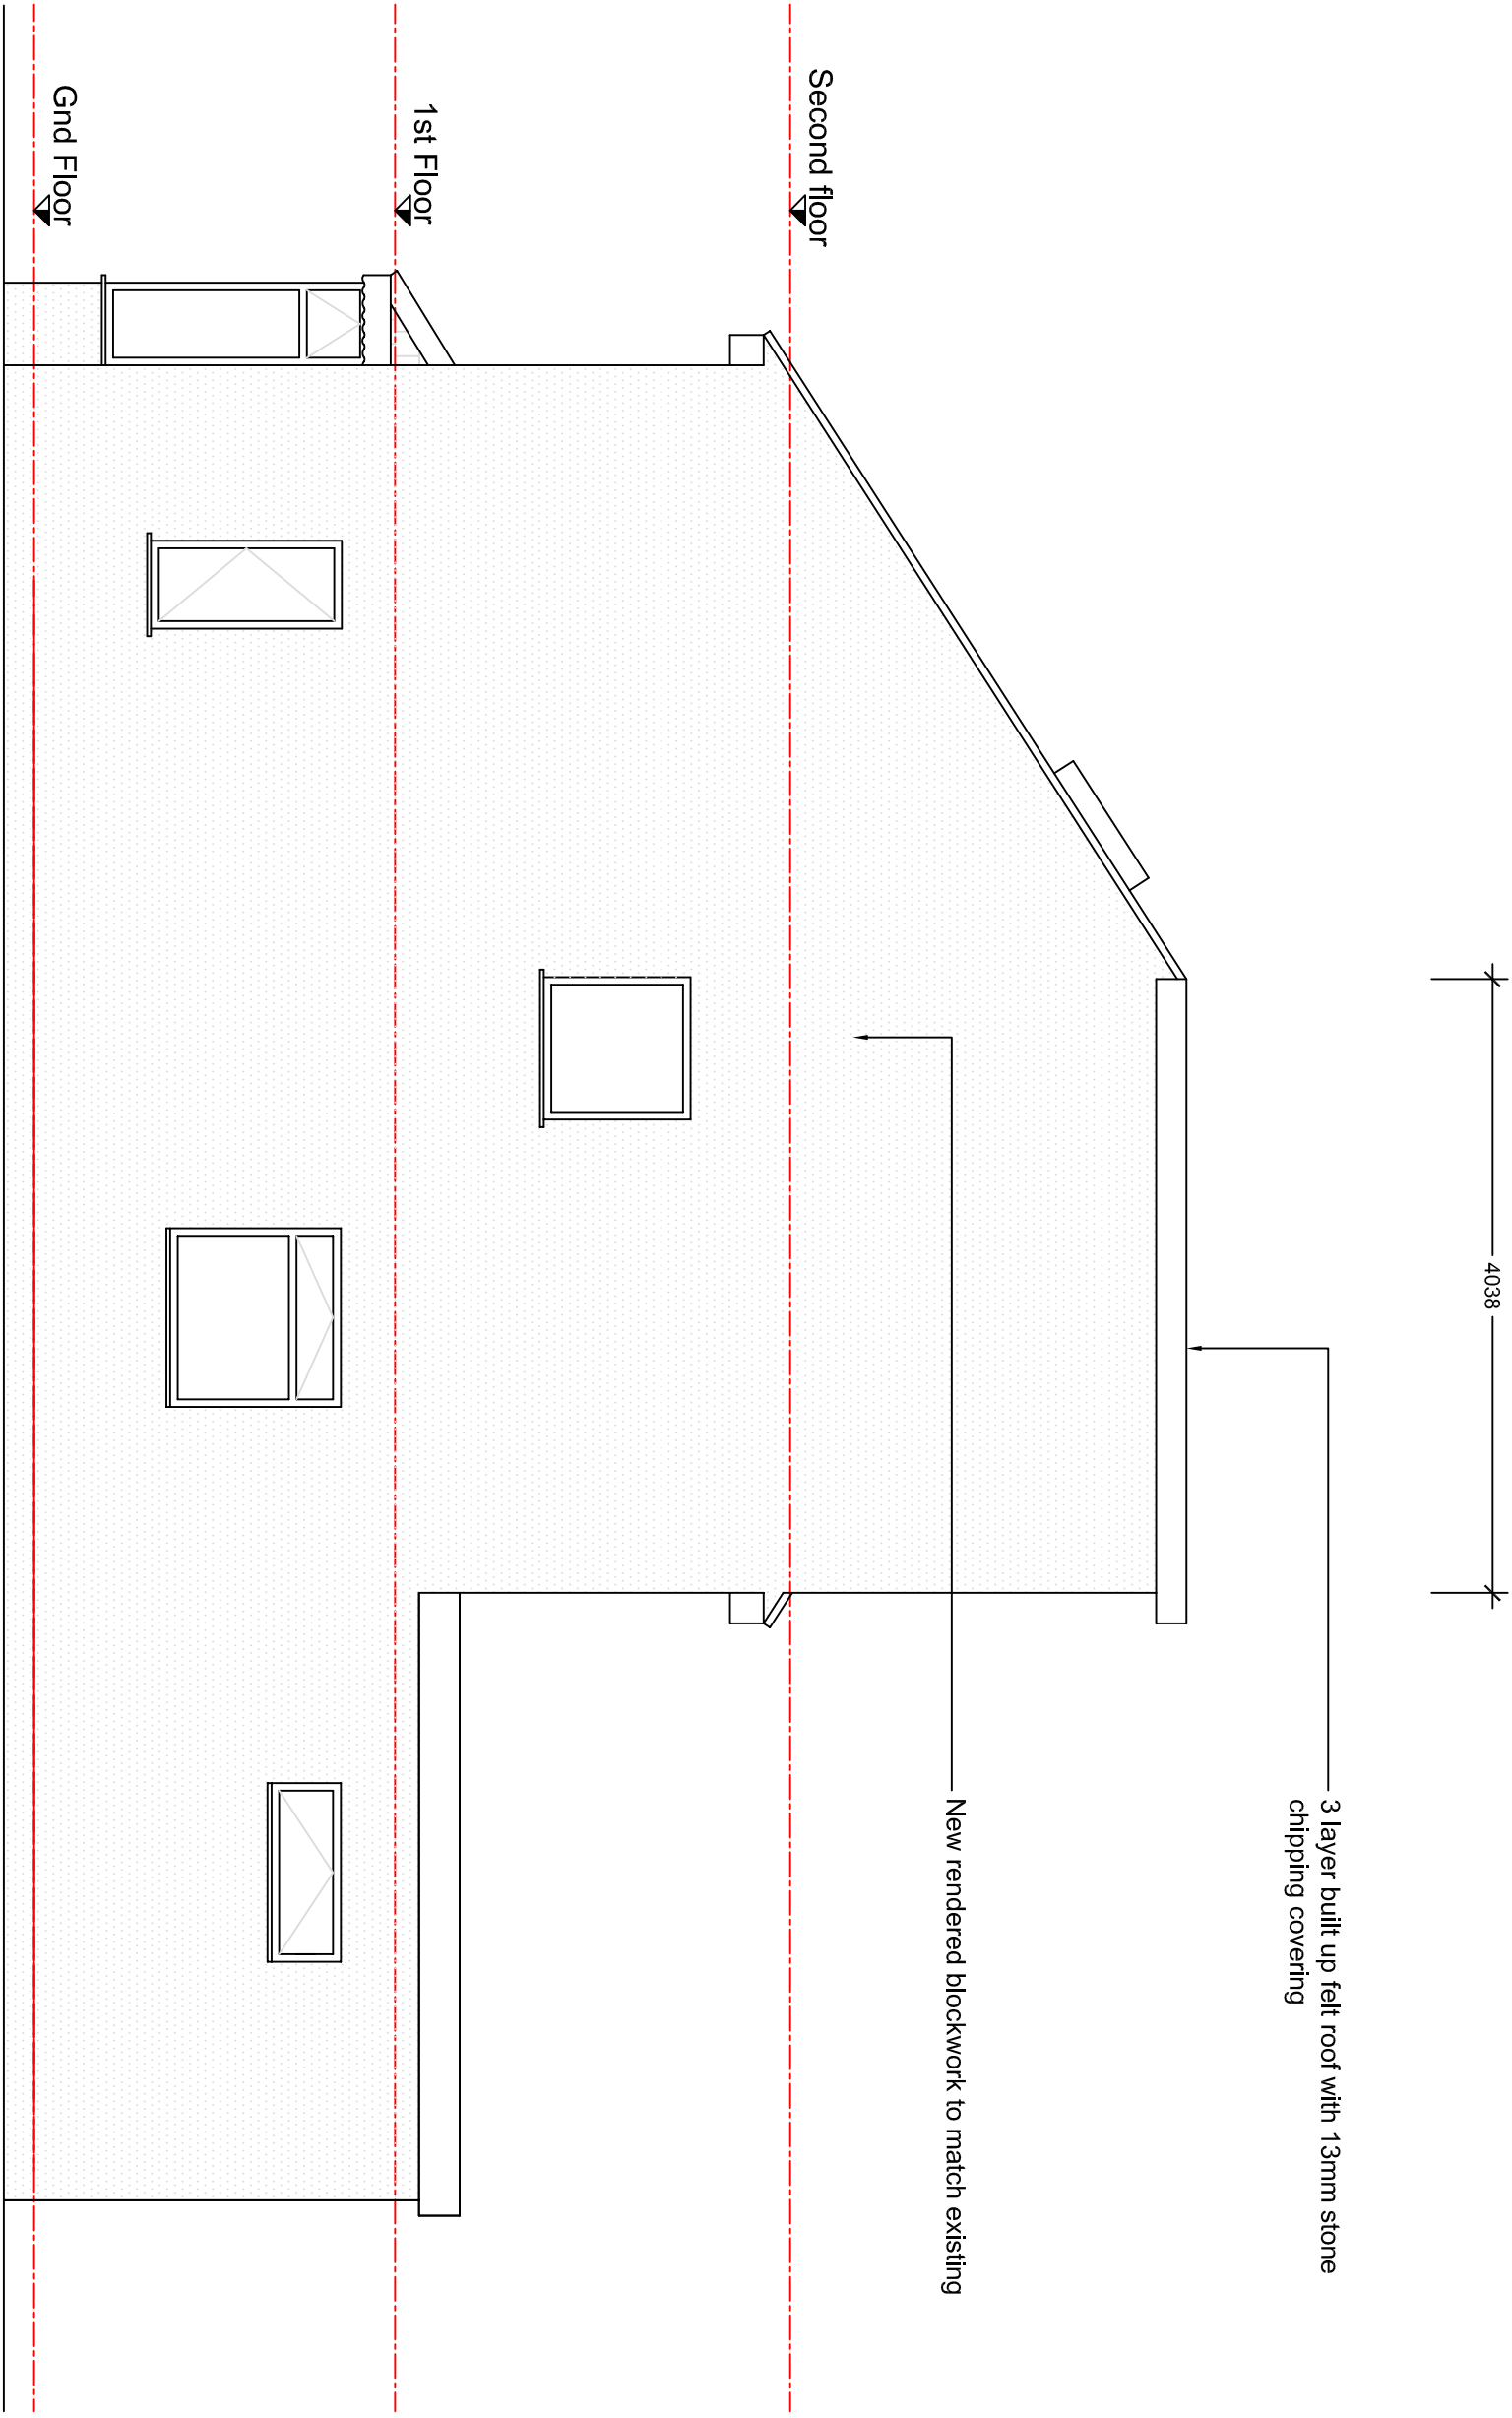

PROPOSED SIDE ELEVATION
1:50

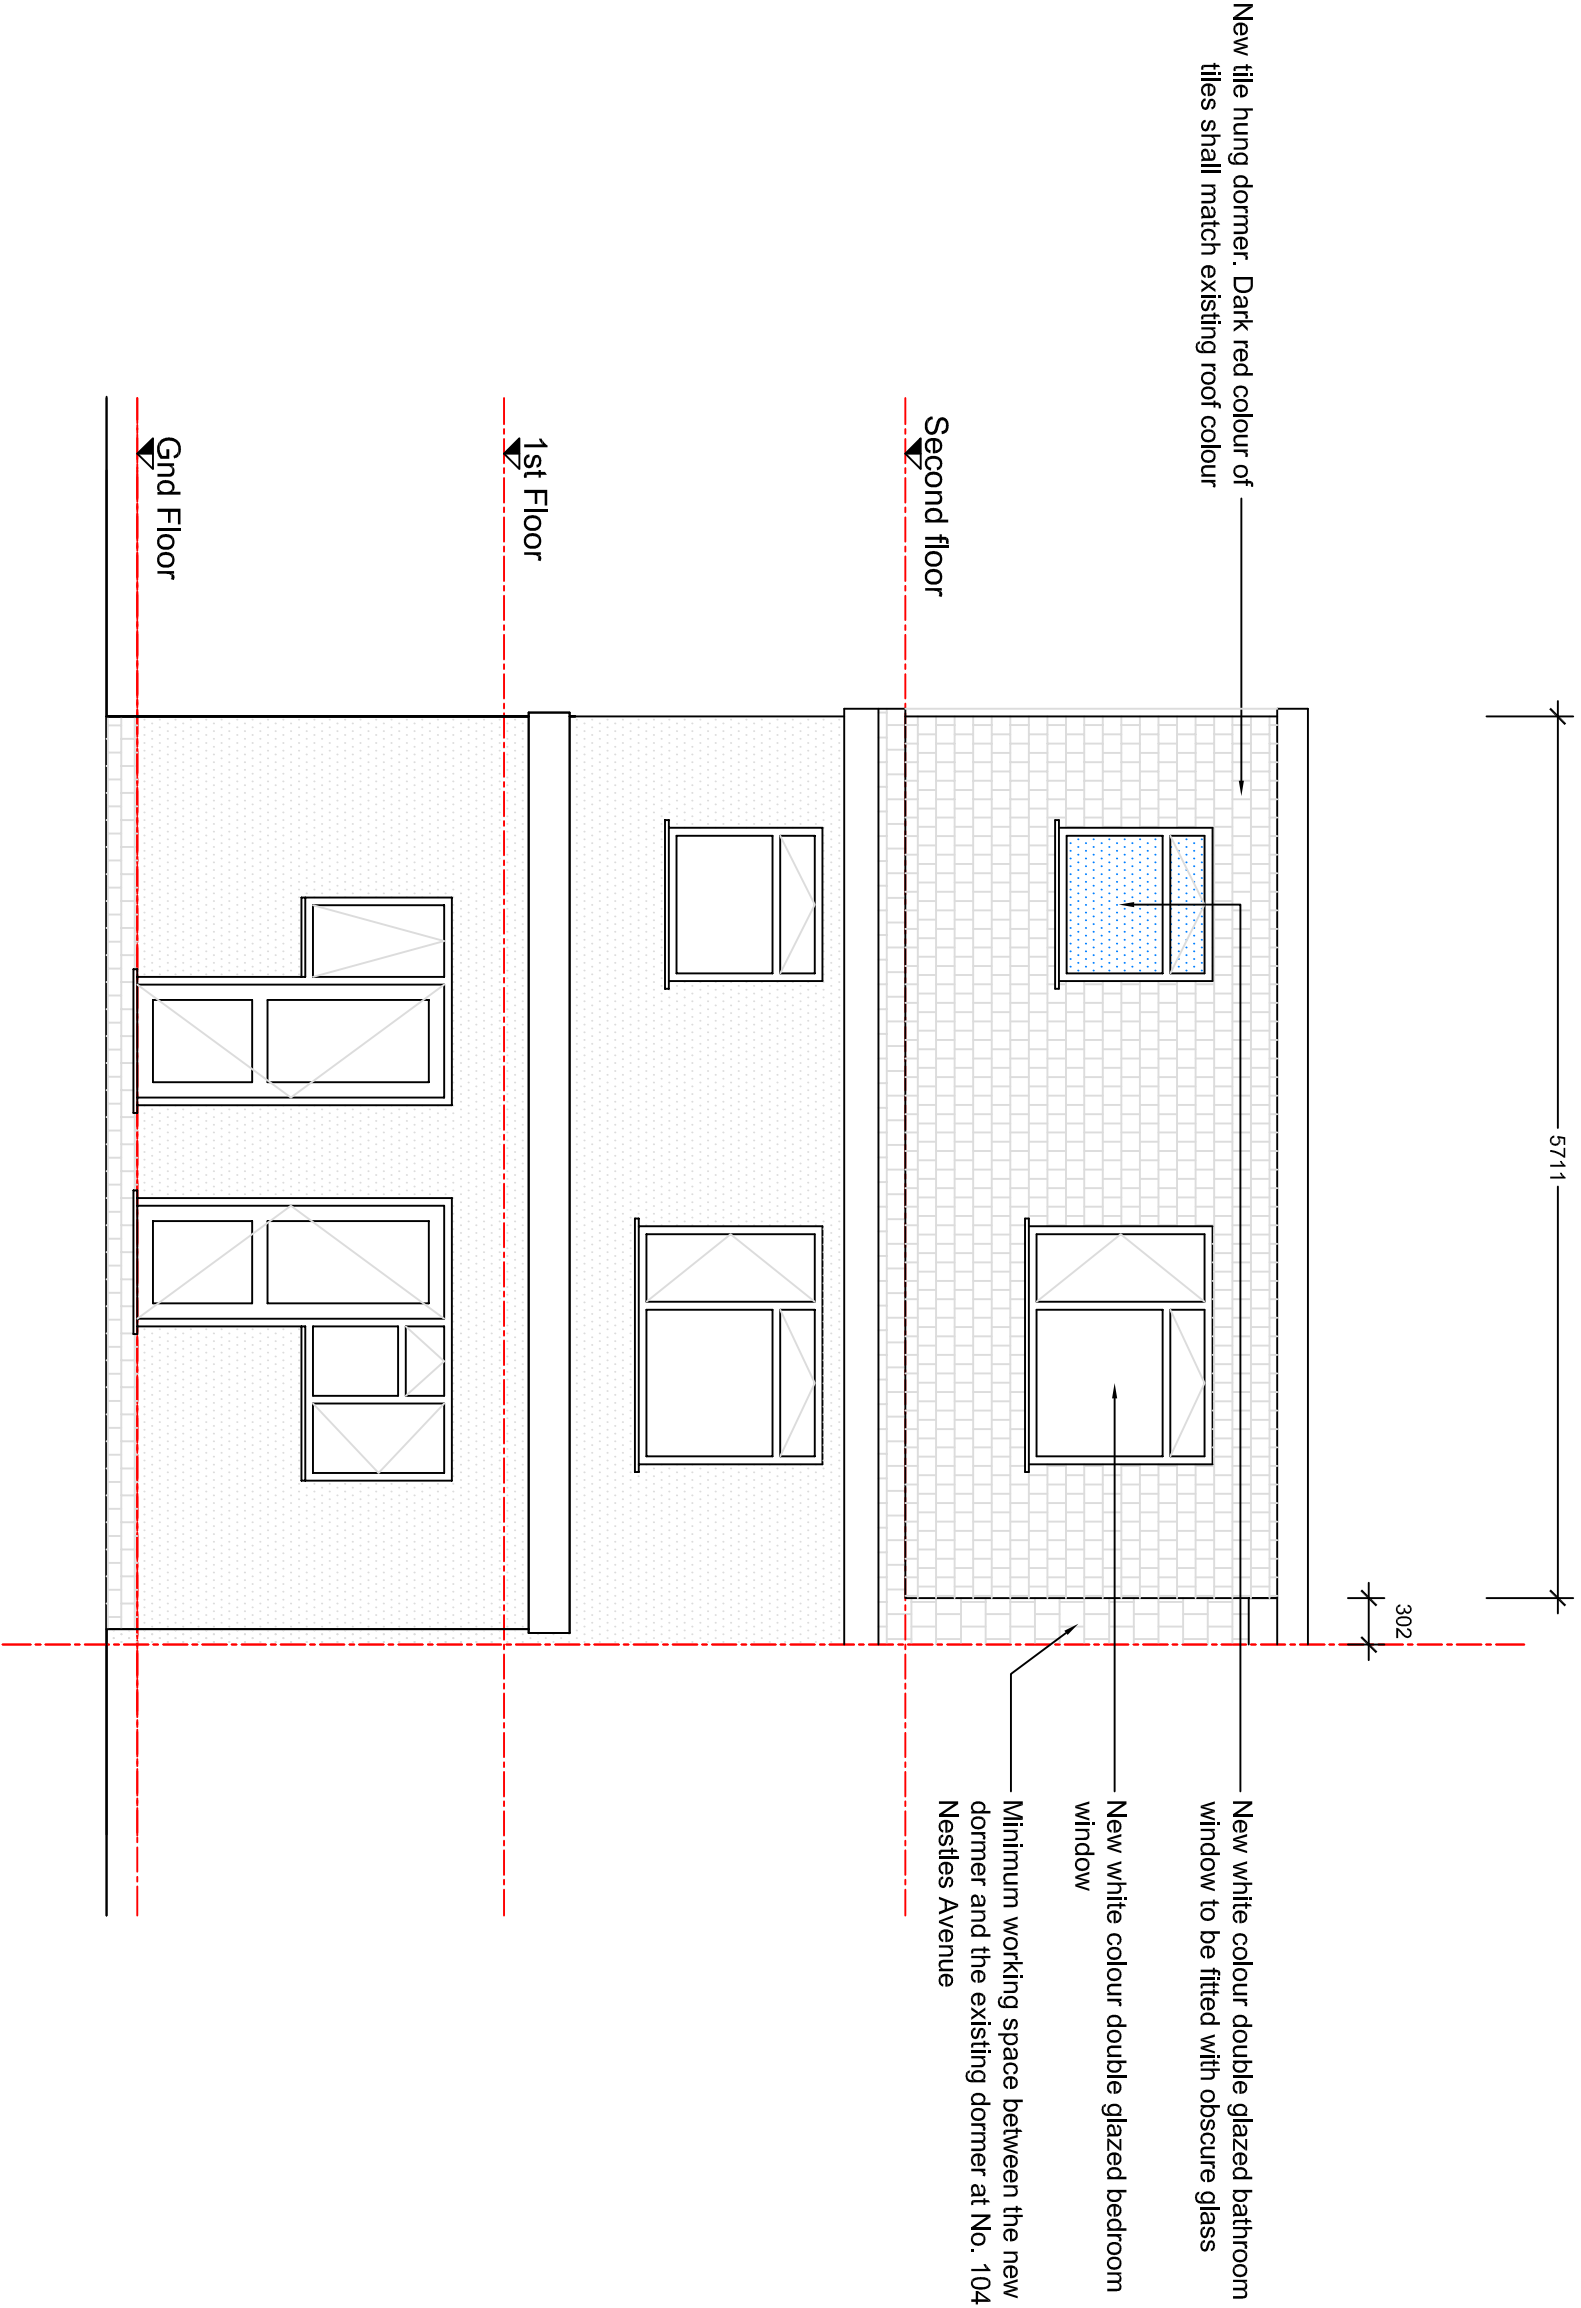

PROPOSED REAR ELEVATION
1:50

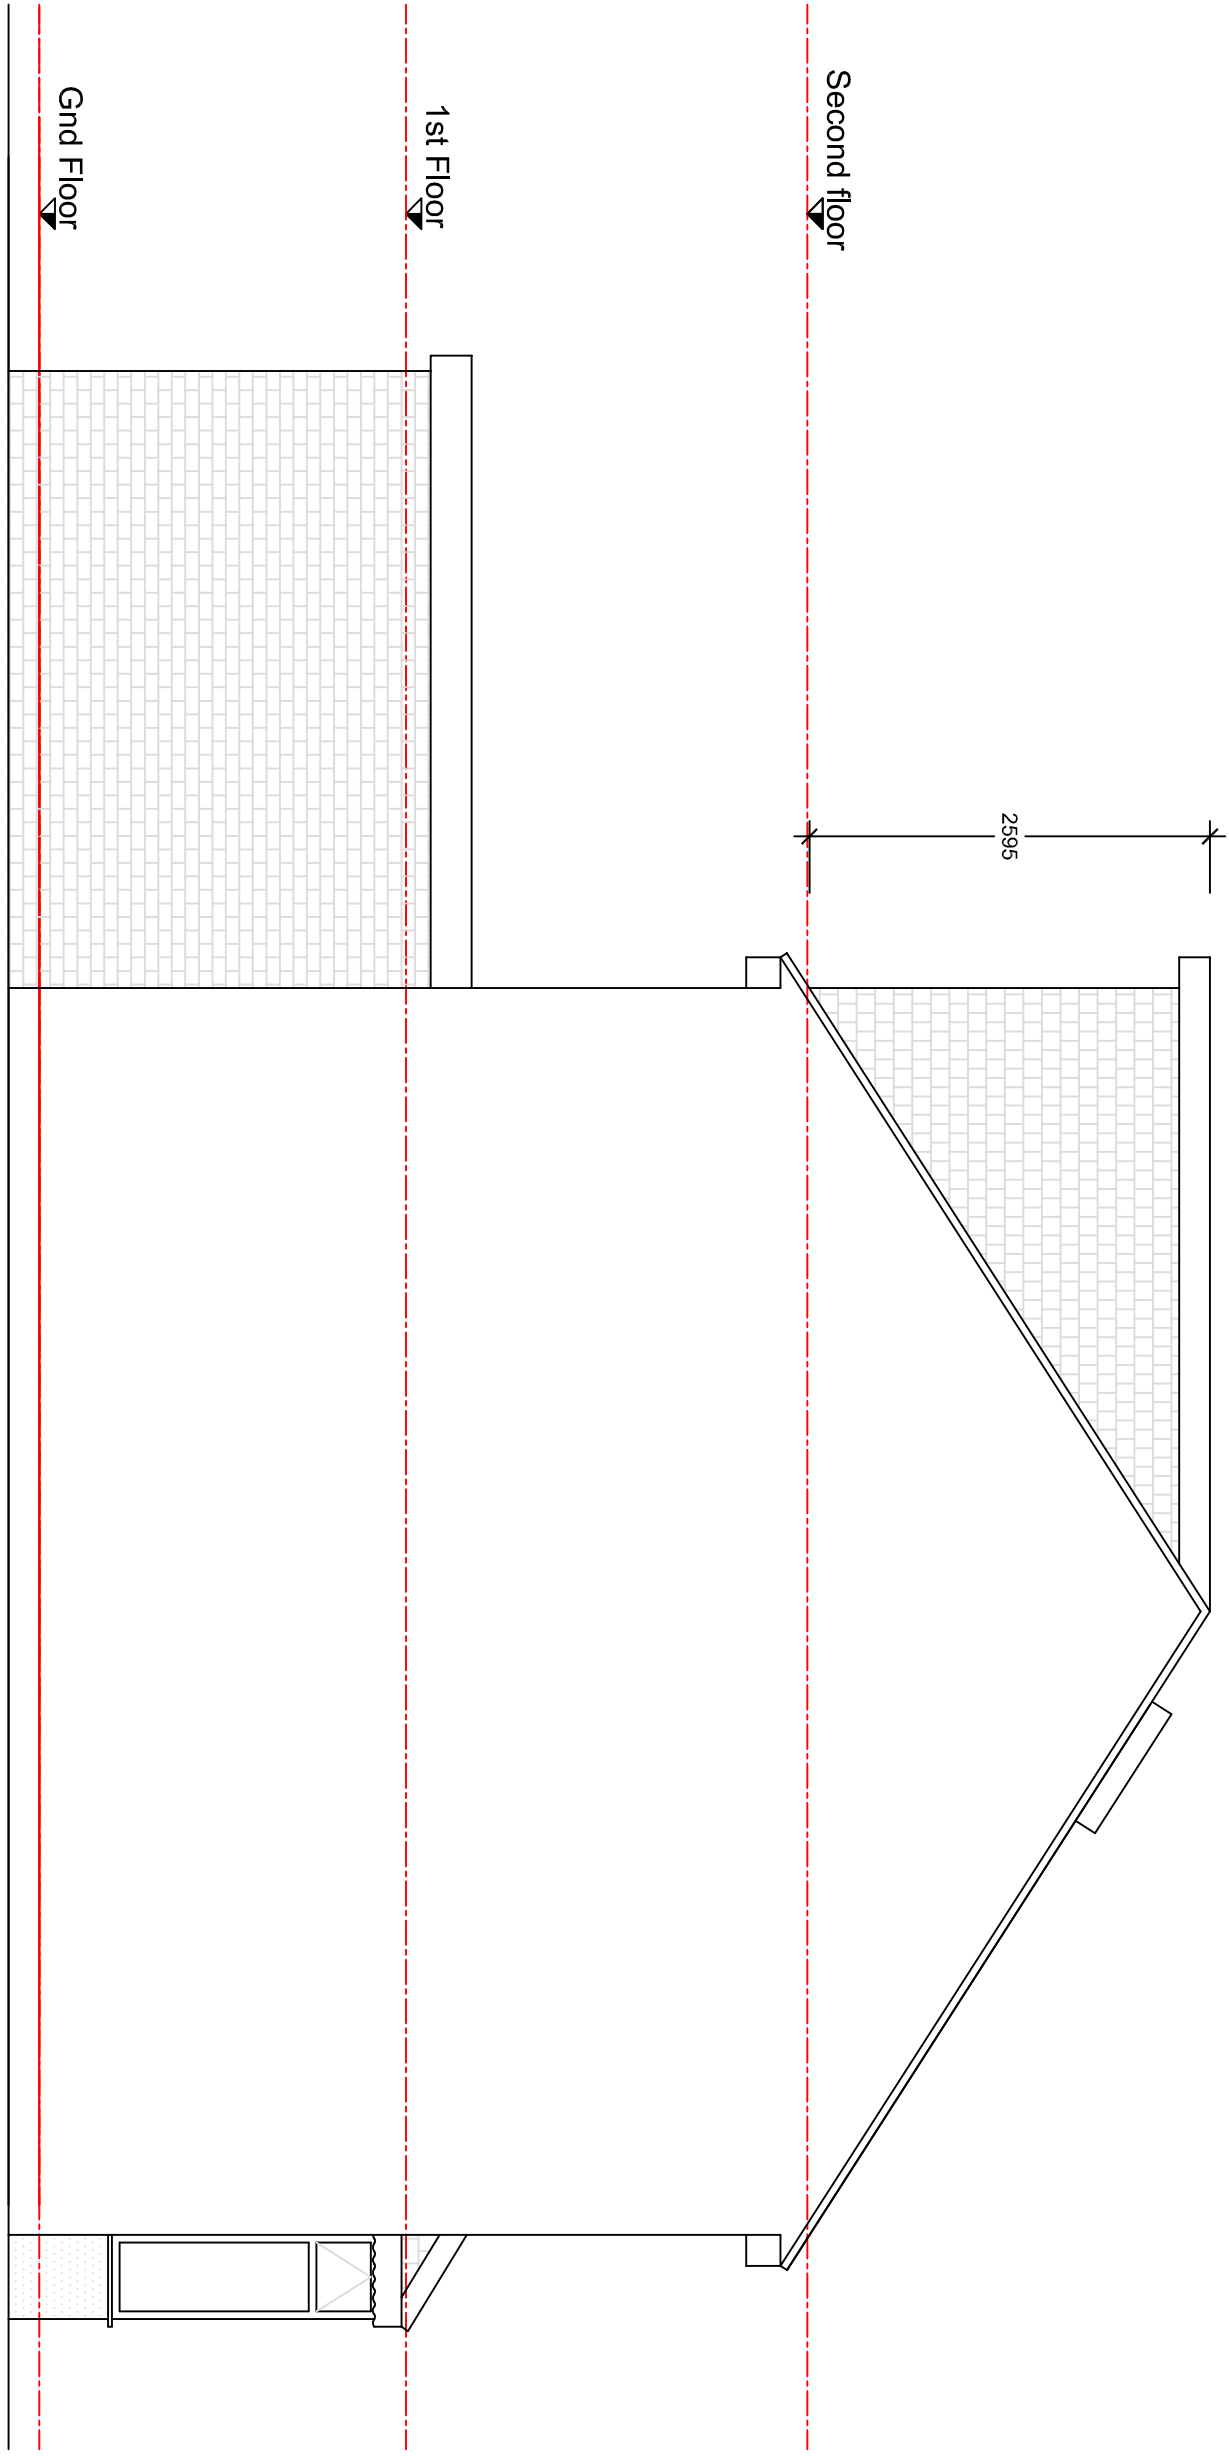

PROPOSED SIDE ELEVATION
1:50



rev.	description	date
-	-	-
1	50	26 06 21
2	50	26 06 21
