



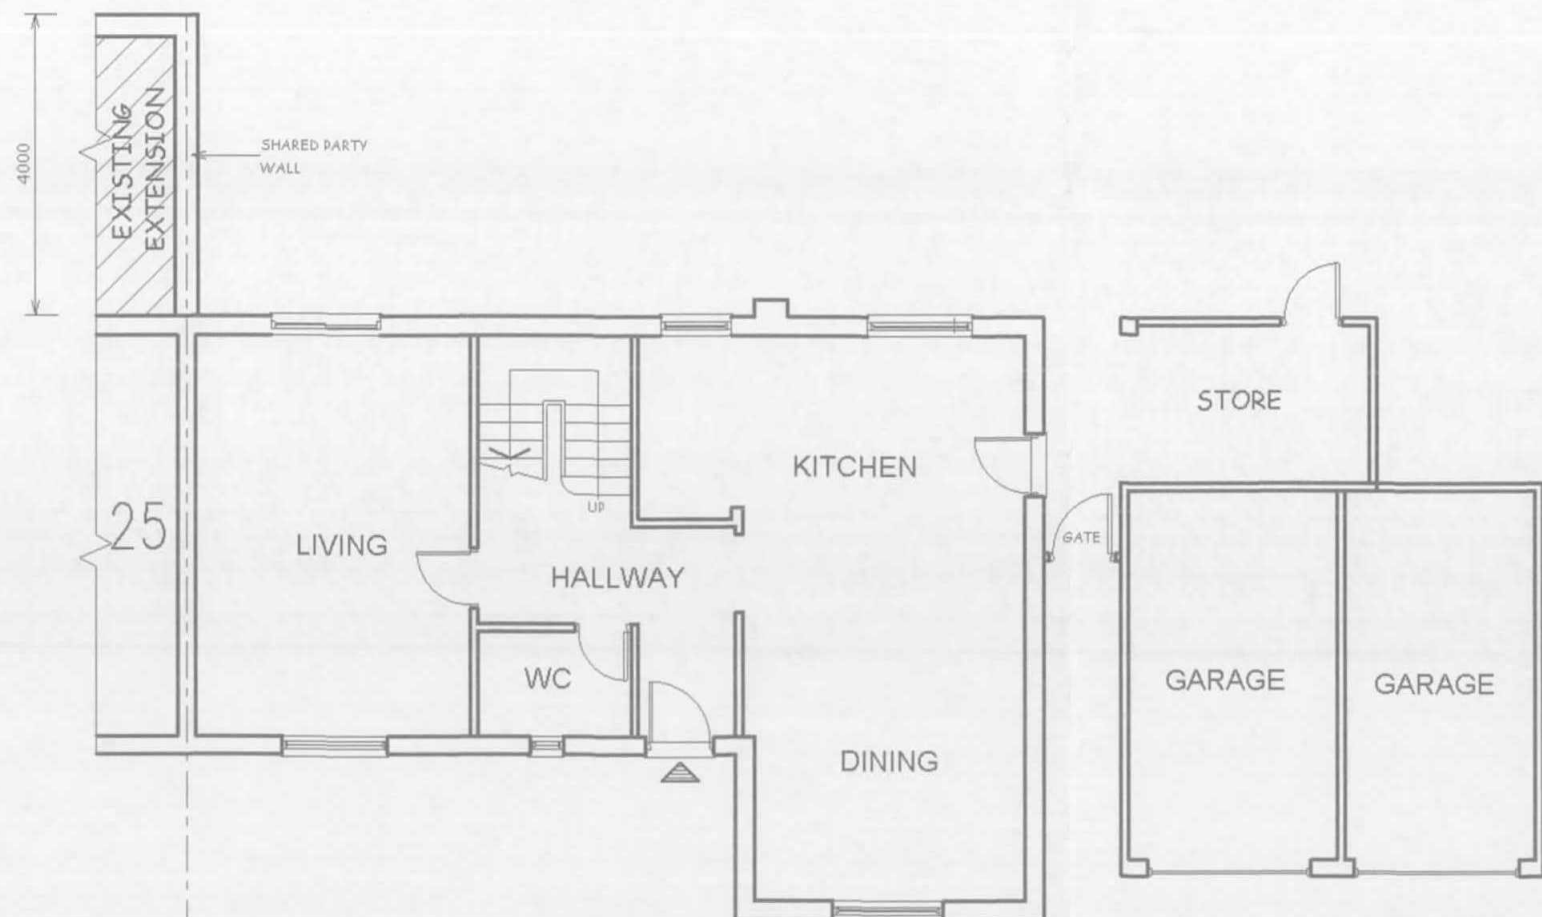

EXISTING GROUND FLOOR

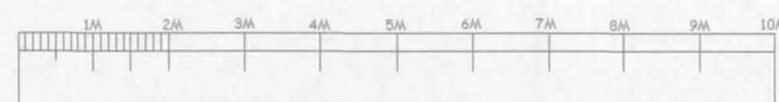

SCALE BAR

A	DATE	REVISION
---	------	----------

COPYRIGHT:

R.P.Architectural Services
39A NORWICH ROAD
NORTHWOOD
MIDDLESEX
HA6 1ND

Tel: 07753 659794

E:info@rparchitecturalservices.co.uk

CLIENT:

JOB TITLE:

27 WOODTOCK DRIVE
ICKENHAM
UB10 8EG
London Borough of Hillingdon
RECEIVED

10 FEB 2016

DRAWING TITLE:

Planning
Residents Services
EXISTING GROUND FLOOR

SCALE: 1:100

DATE: JAN/2016

DRAWN: RPA

ORG. NO.

RPA/27/WSD/101

REV.