




PROPOSED GROUND FLOOR

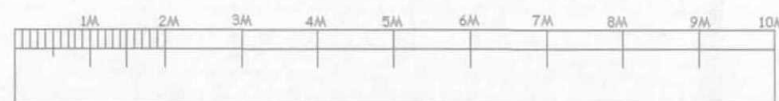

SCALE BAR

A	DATE	REVISION
---	------	----------

COPYRIGHT:

R.P.ARCHITECTURAL SERVICES
39A NORWICH ROAD
NORTHWOOD
MIDDLESEX
HA6 1ND

Tel: 07753 659794

E:info@rparchitecturalservices.co.uk

CLIENT:

JOB TITLE:

27 WOODTOCK DRIVE
ICKENHAM
UB10 8EG



DRAWING TITLE:

PROPOSED GROUND FLOOR

SCALE: 1:100

DATE: JAN/2016

DRAWN: RPA

DRG. NO.

RPA/27/WSD/102

REV.