NOTES

CONTRACTORS MUST VERIFY ALL DIMENSIONS ON SITE BEFORE COMMENCING ANY WORK ON SHOP DRAWINGS

DO NOT SCALE FROM THIS DRAWING

RS ATRA COPYRIGHT

Notes:

1. All dimensions to be verified on site and any discrepancy reported to the client
2. This drawing to be read in conjunction with all relevant drawings

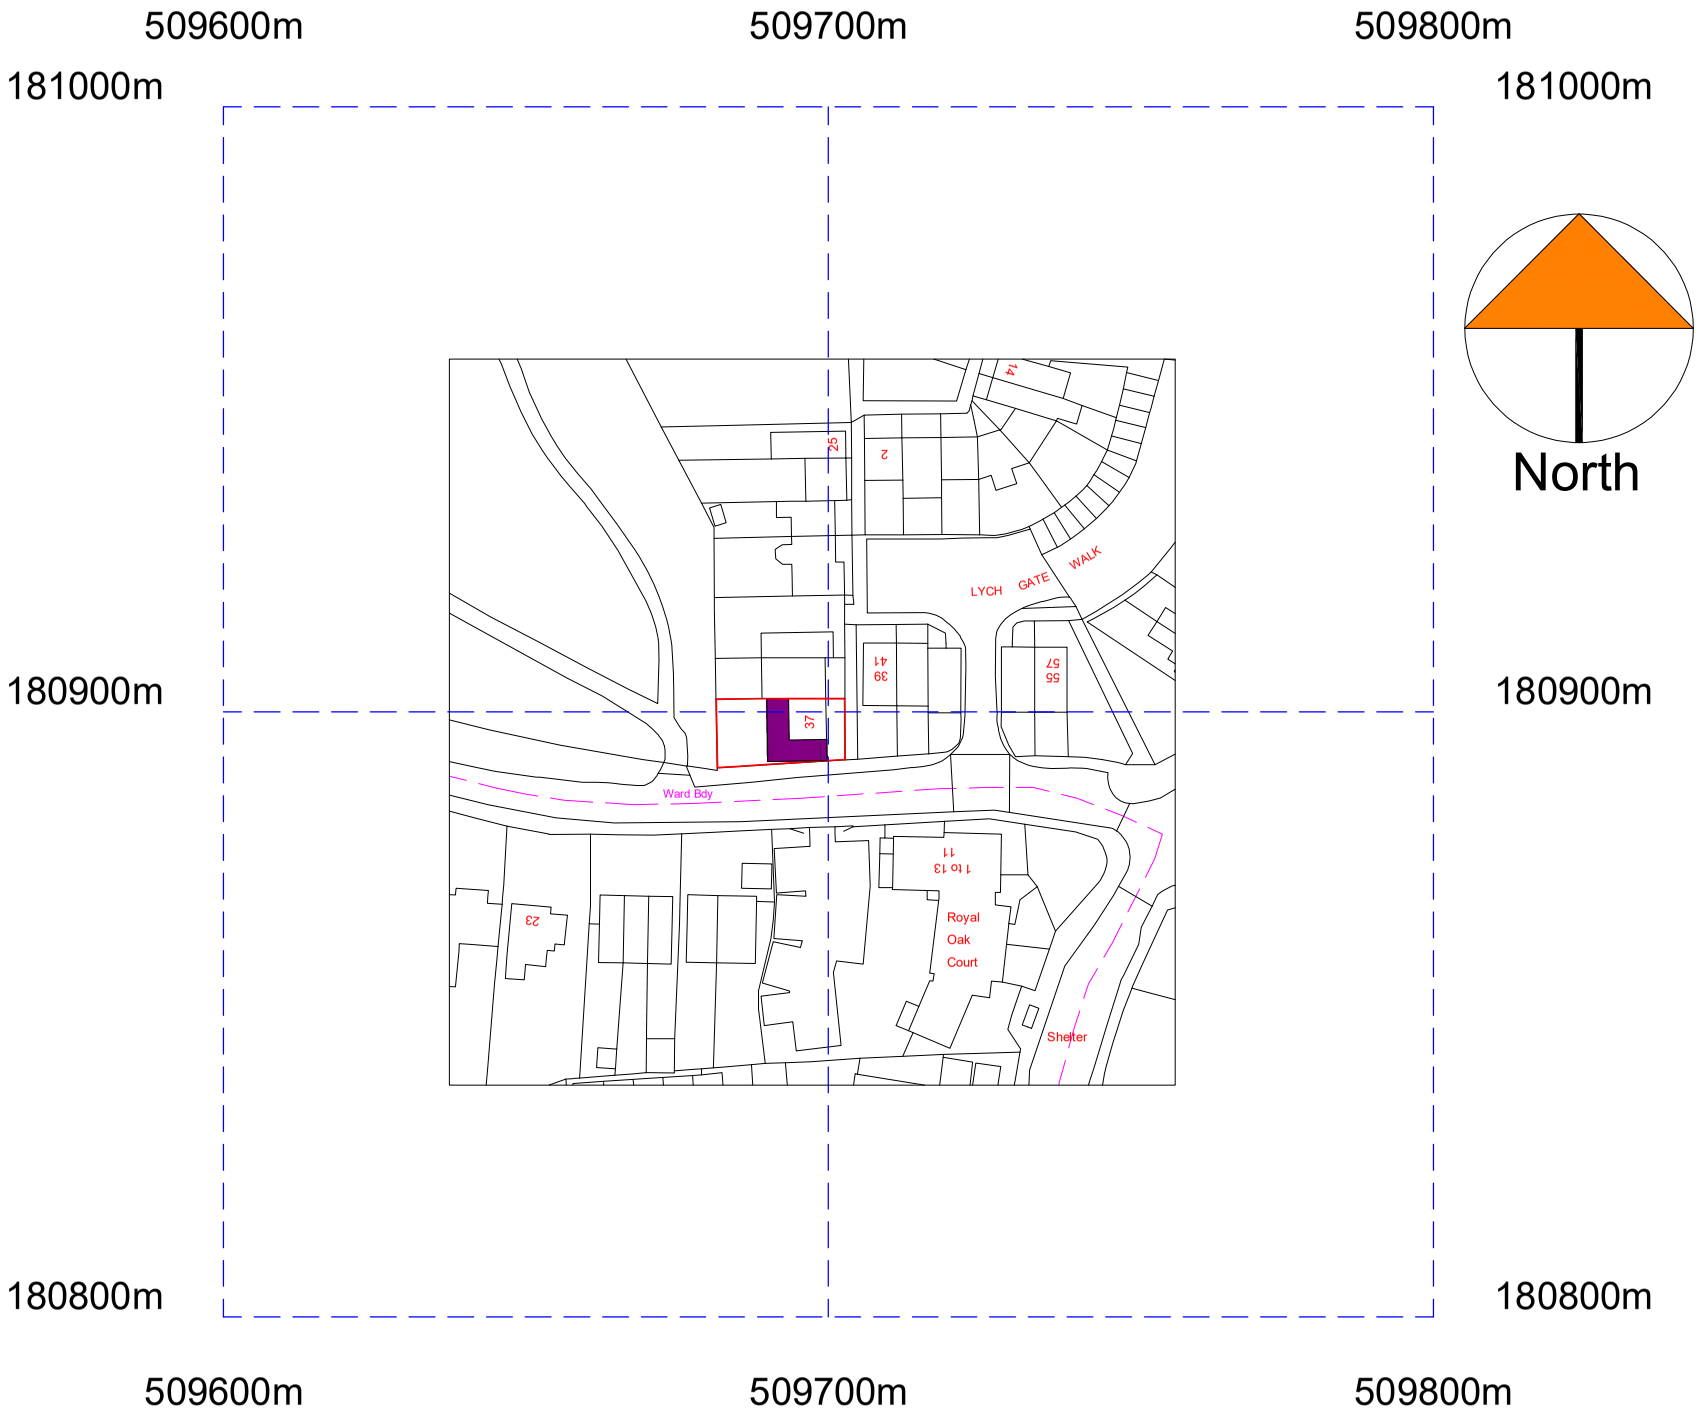

©Crown Copyright and database rights 2023 OS Licence no. AC0000805567

REV	AMENDMENT	DATE	CHKD
A	Planning Issue	05.05.26	RS

CLIENT

Khushbu Bhatia

PROJECT

37 Lych Gate Walk
Hayes - Middlesex
UB3 2NN

DRAWING TITLE

Location Plan
Sheet 5

SCALE	DRAWN BY	CHECKED	DATE
1:625 @ A1 1:1250 @ A3	RS	RS	05.05.26

DRAWING STATUS

Planning Issue

DRAWING NUMBER

2026 - 46 - 05

REVISION

A